


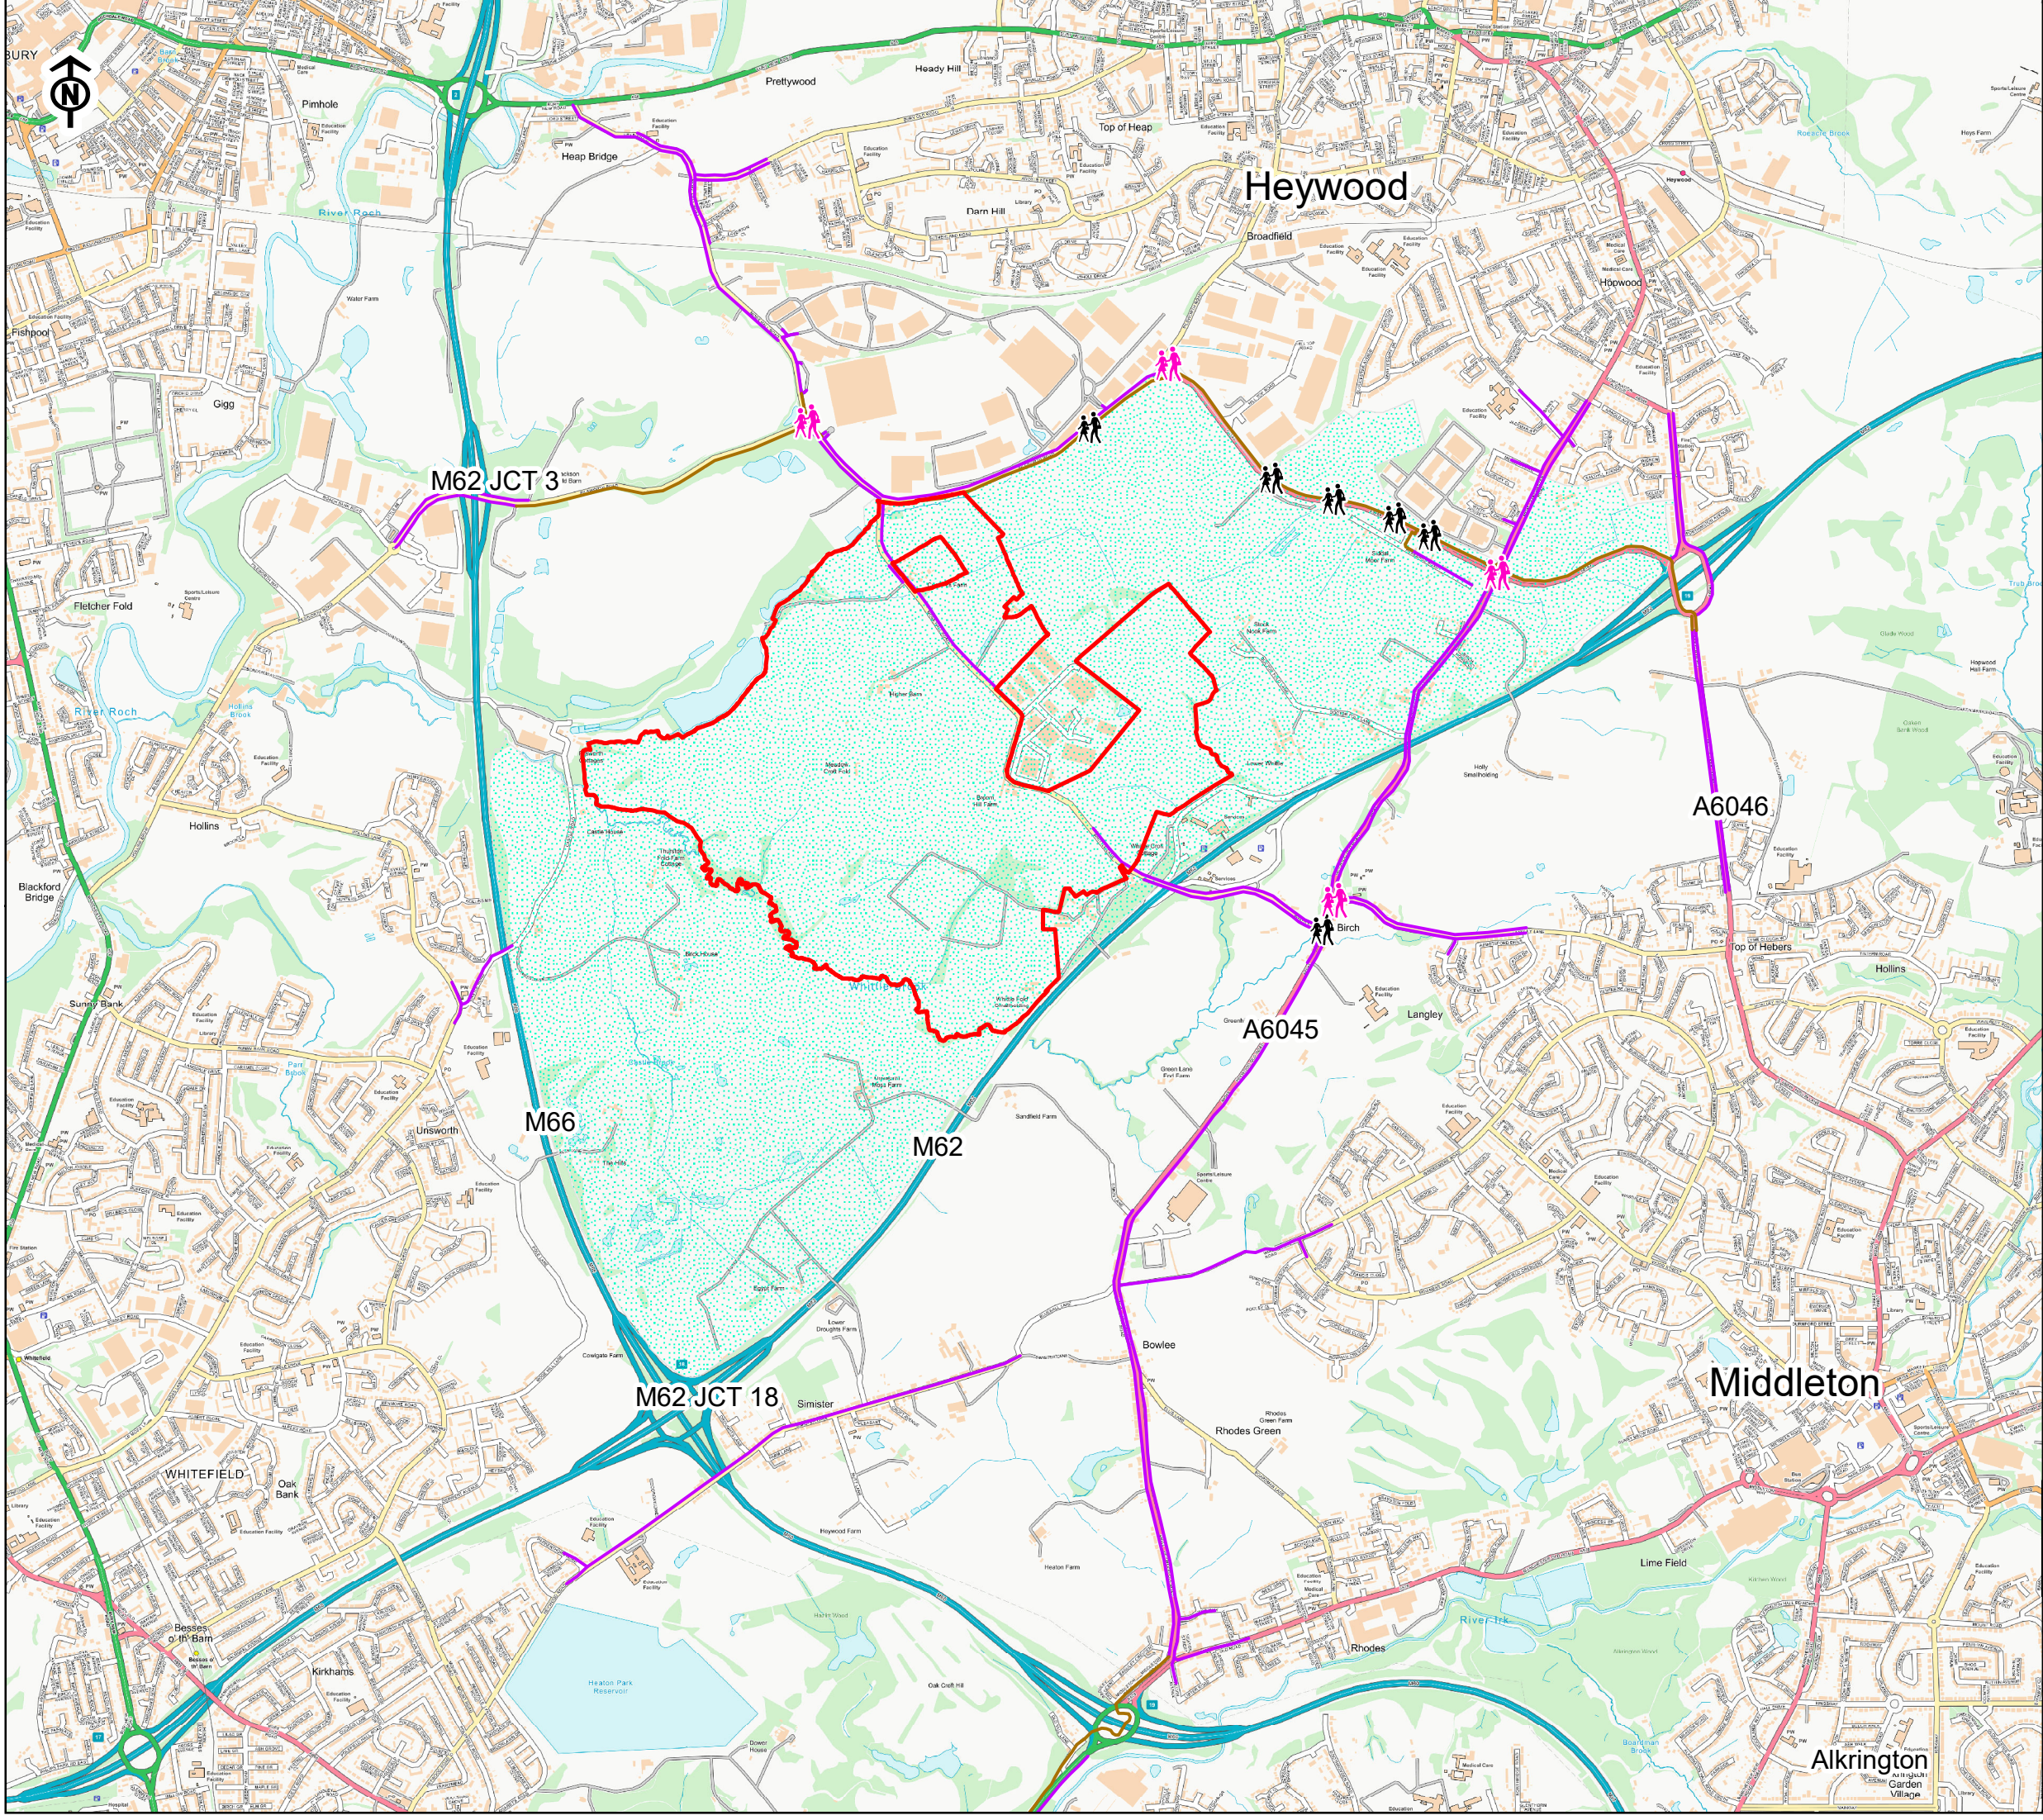

Legend


-  Application Boundary
-  Controlled Pedestrian Crossing Points
-  Uncontrolled Pedestrian Crossing points
-  Shared Footway / Cycleway
-  Existing Footway
-  PfE JPA1.1 Allocation Boundary

Figure: 8.1 Pedestrian Infrastructure Plan

Proposal: Northern Gateway JPA1.1

Location: Bury, Manchester

TT Job No.: 784-B048805

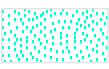

TETRA TECH

0 275 550 825 Meters