




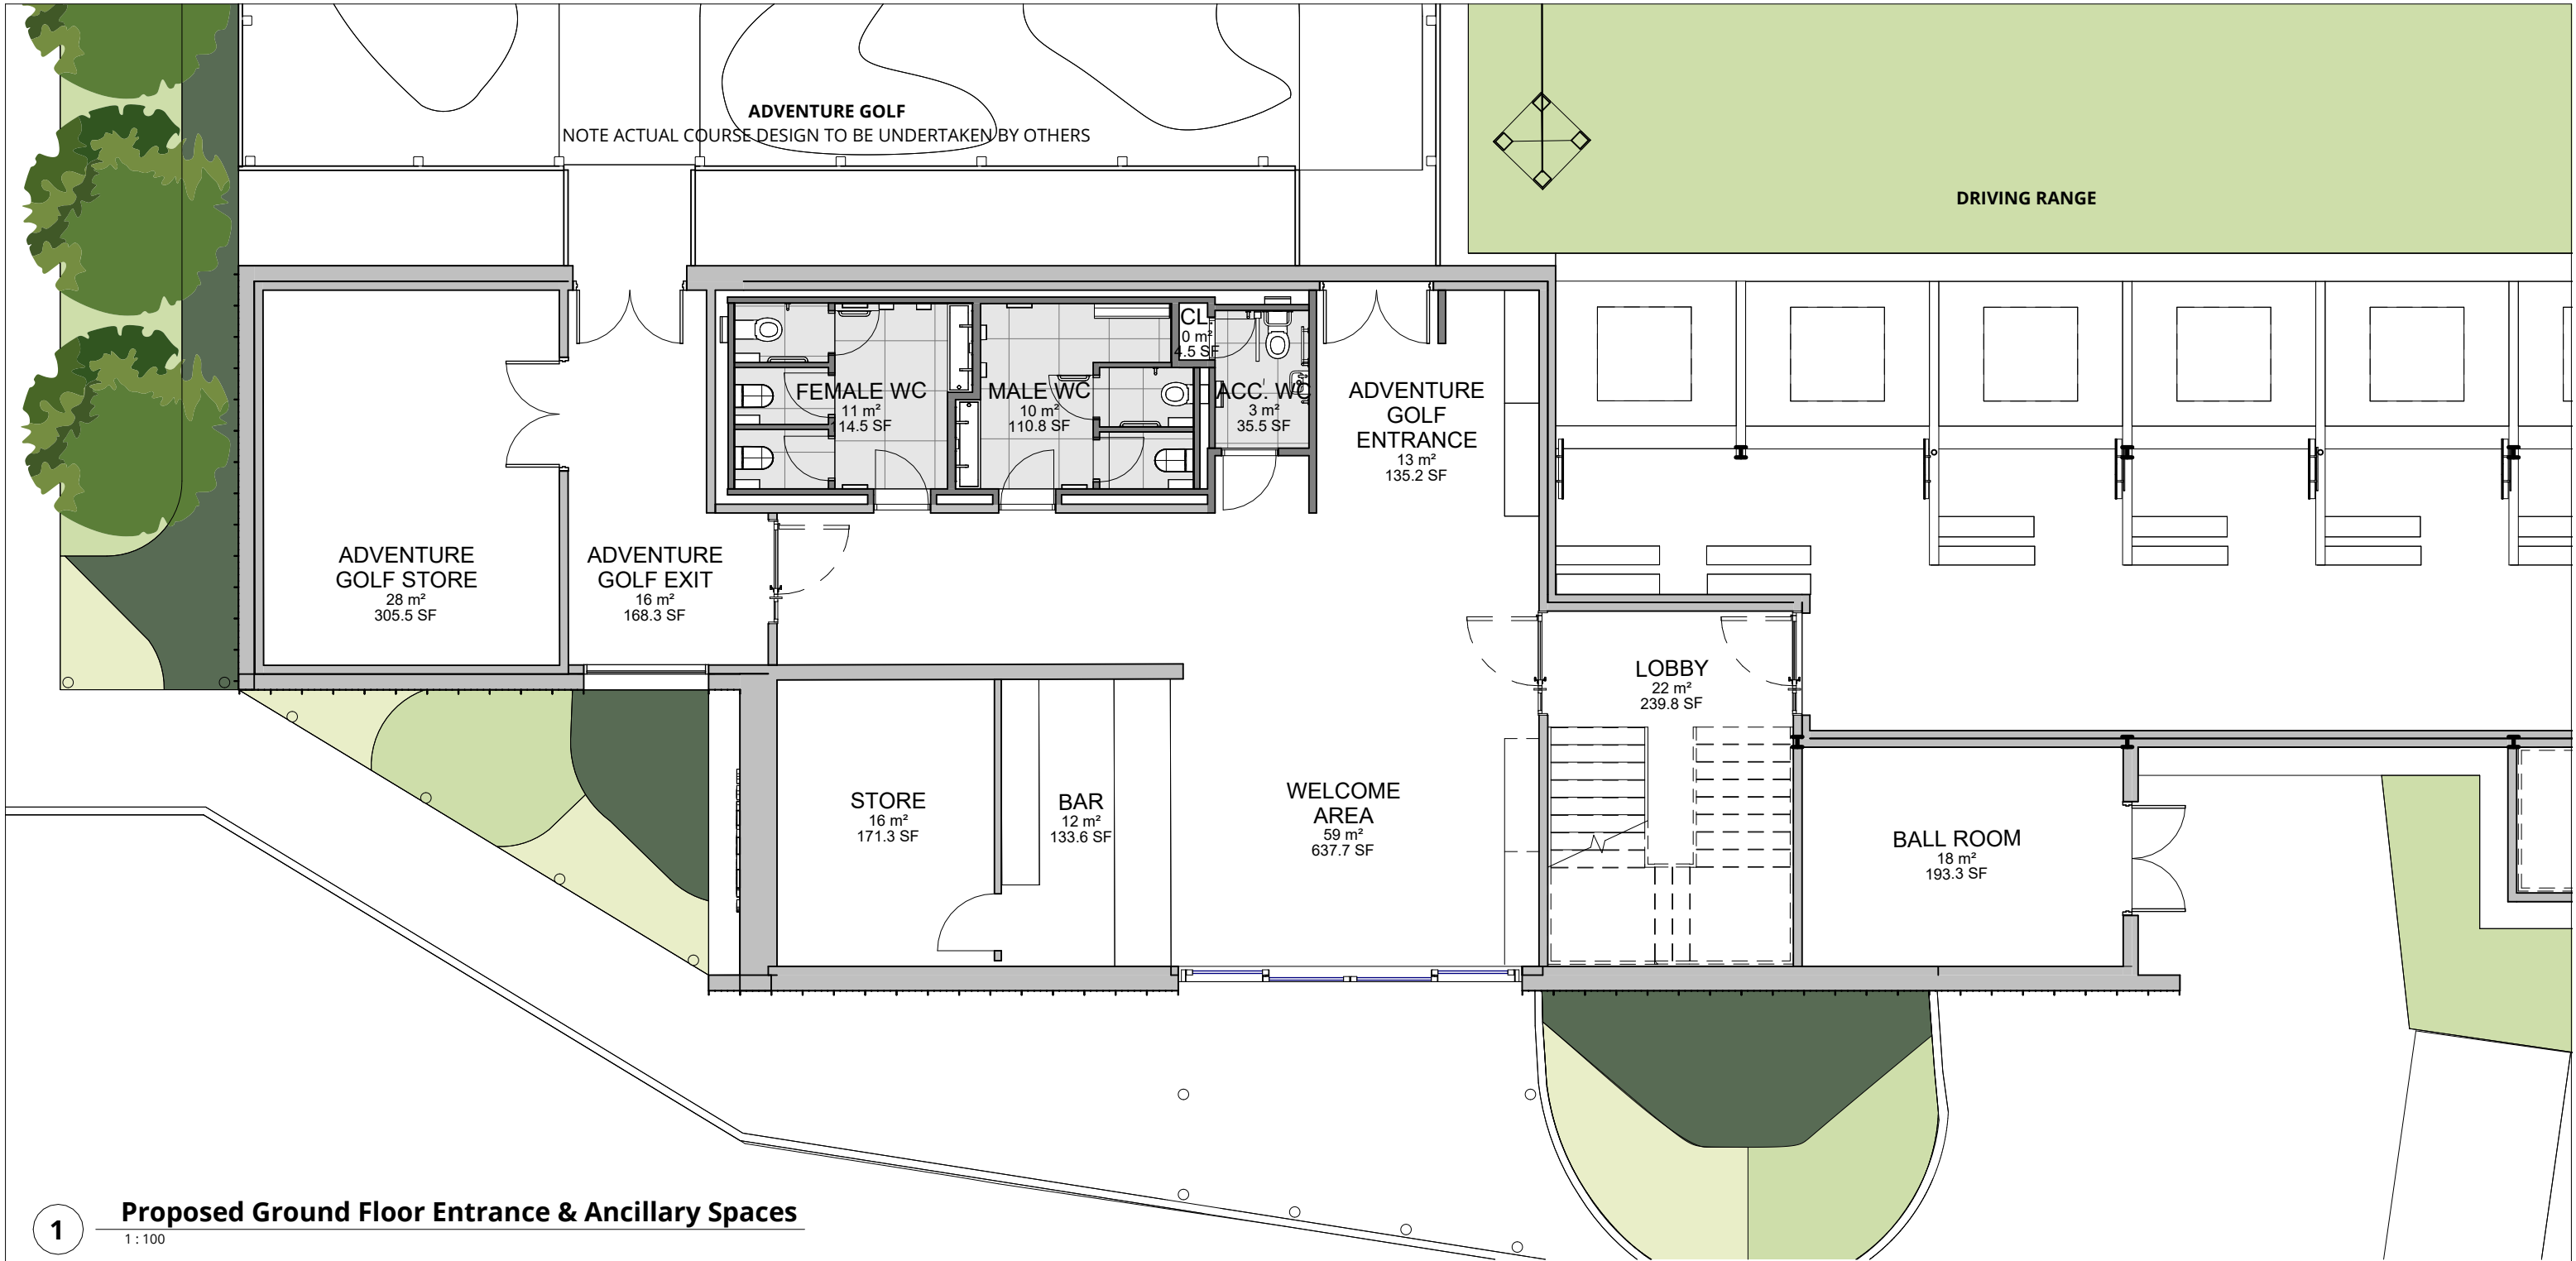

1 Proposed Ground Floor Entrance & Ancillary Spaces
1 : 100

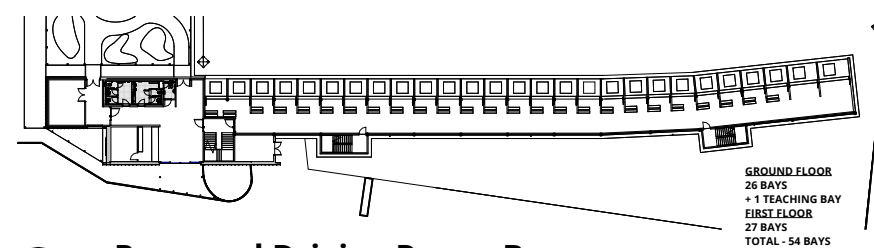

2 Proposed Driving Range Bays
1 : 1000

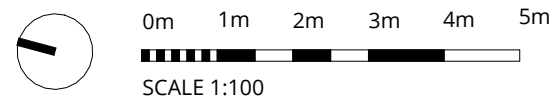

RALA SHALL HAVE NO RESPONSIBILITY FOR ANY USE MADE OF THIS DOCUMENT OTHER THAN FOR THAT WHICH IT WAS PREPARED AND ISSUED. ALL DIMENSIONS SHOULD BE CHECKED ON SITE. DO NOT SCALE FROM THIS DRAWING

ANY DRAWING ERRORS OR DIVERGENCIES SHOULD BE BROUGHT TO THE ATTENTION OF RALA AT THE ADDRESS SHOWN BELOW.

DRAWINGS SHALL BE READ IN CONJUNCTION WITH THE FOLLOWING BEFORE WORK COMMENCES:

- THE CDM DESIGN ISSUES REGISTER
- THE RALA RISK SERIES OF DRAWINGS
- THE PROJECT CDM RISK REGISTER

NOTES

P00	First Issue	RB	RB	26.07.23
P01	Client Feedback	RB	RB	03.09.23
P02	Pre Planning Issue	RB	RB	14.09.23
P03	Client Review	RB	RB	12.06.24
P04	Client Feedback	RB	RB	27.06.24
P05	Planning Issue	RB	RB	25.07.24

REVISION	DESCRIPTION	DRAWN	CHECKED	DATE

CLIENT

11 Hackford Close,
Brandlesholme,
Bury,
Greater Manchester,
BL8 1XP
United Kingdom

T +44 [0]7564 361 972

Rachel Ann Lucy
RAL Architect

PROJECT TITLE Bowlee Park Golf Driving Range	
RDP JOB NUMBER P0019	ISO 27001 CLASSIFICATION Planning
DRAWING TITLE Proposed Entrance & Ancillary Spaces	
SCALE As indicated	@ A3
DATE FIRST ISSUED 26/07/23	
DRAWING No. BDR-RALA-ZZ-XX-DR-A(00)-0006	REVISION P05