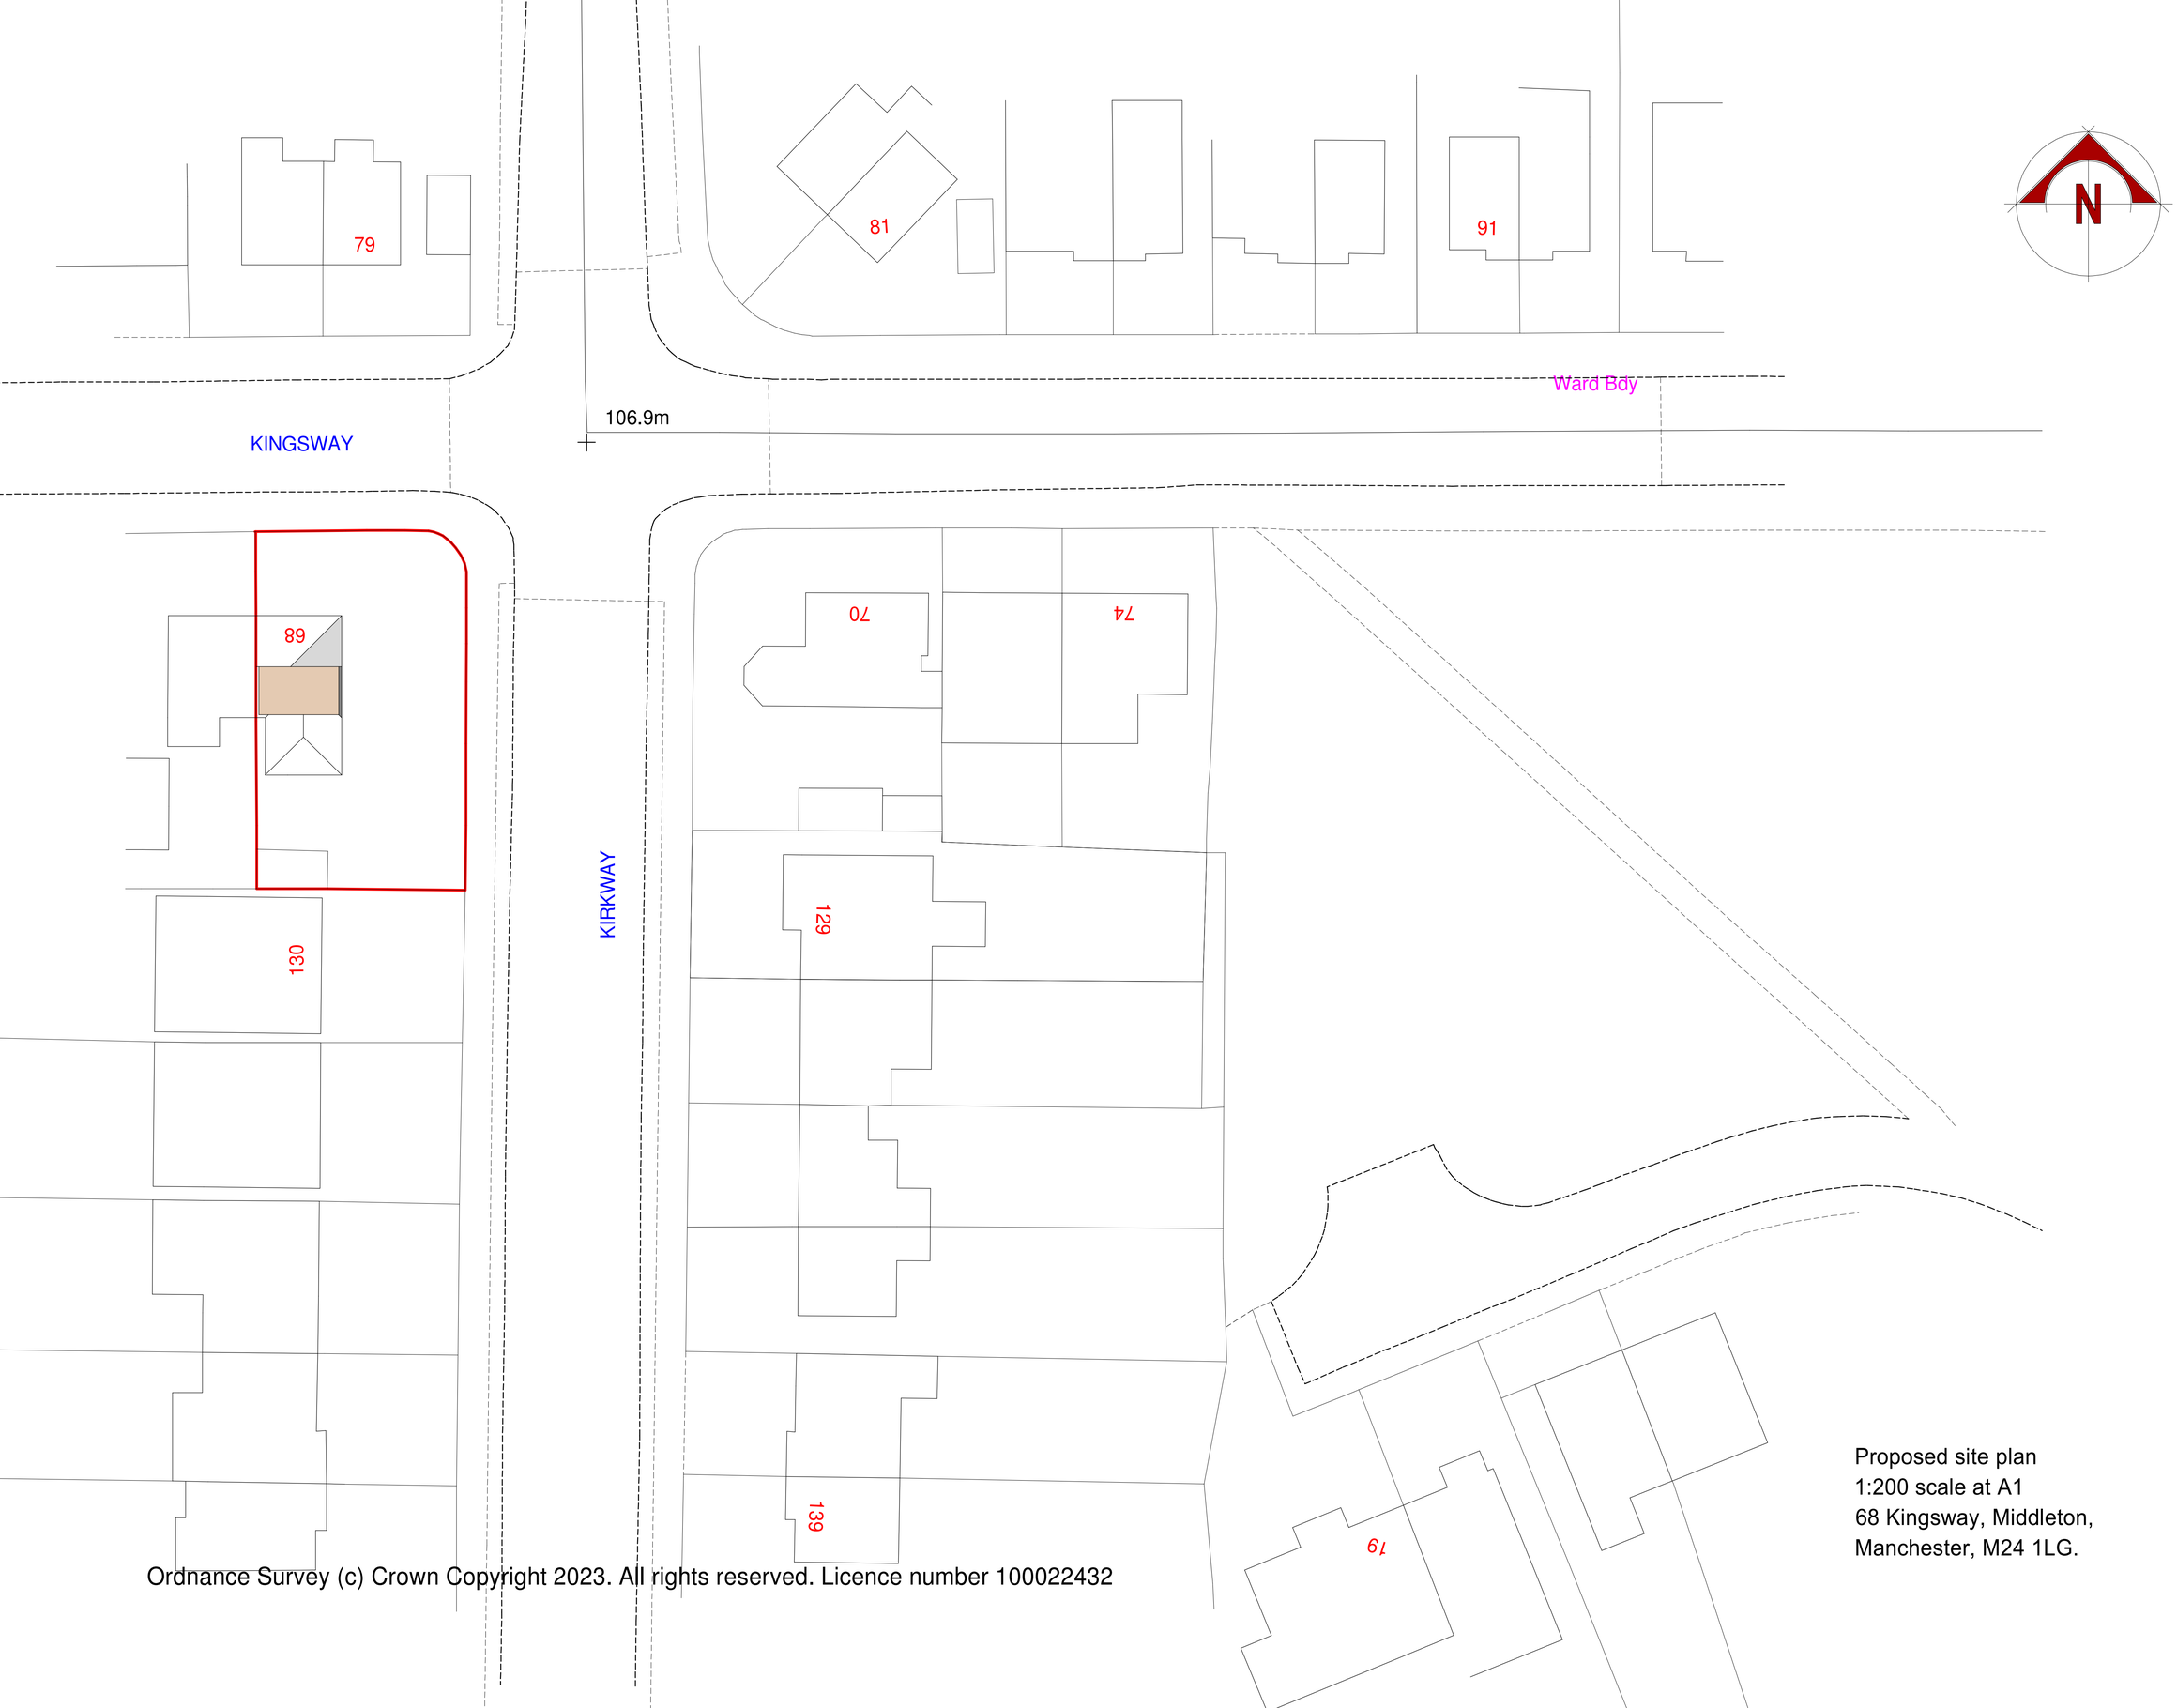

Ordnance Survey (c) Crown Copyright 2023. All rights reserved. Licence number 100022432

Proposed site plan
1:200 scale at A1
68 Kingsway, Middleton,
Manchester, M24 1LG.