


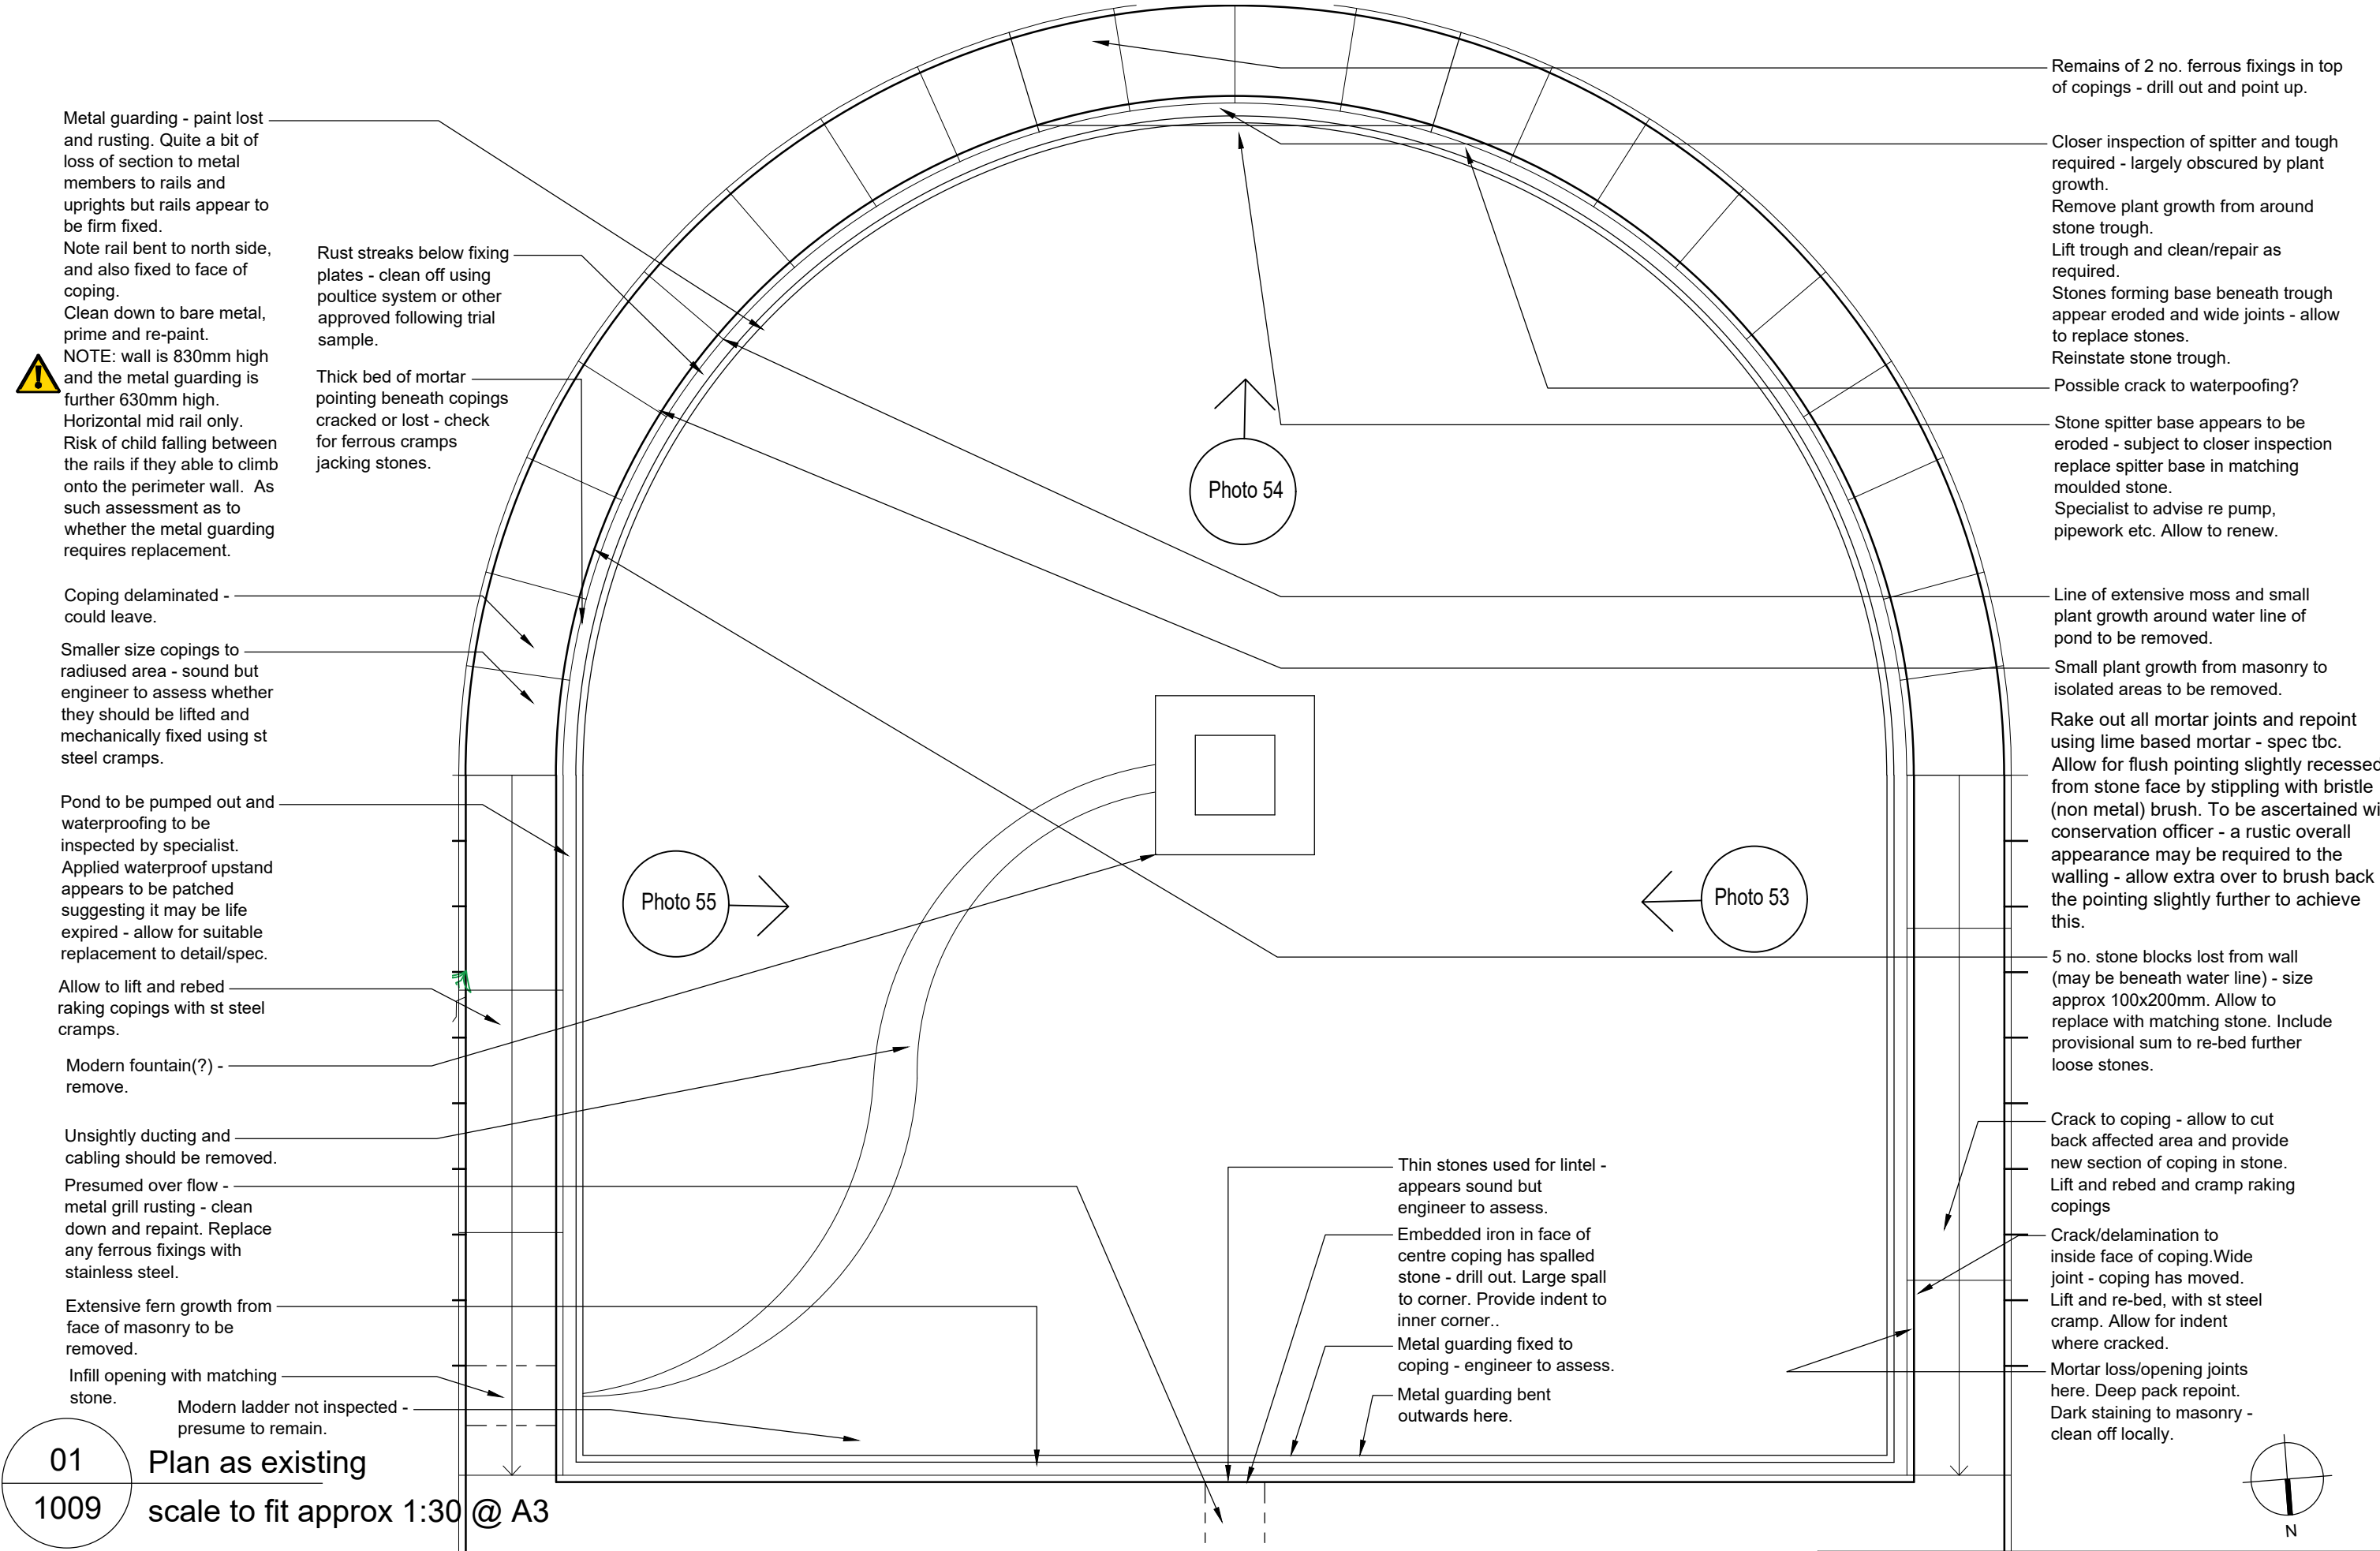

01

1009

Plan as existing

scale to fit approx 1:30 @ A3

Notes	
1.	Any dwg format drawing is to be read in conjunction with and at the scale of the accompanying pdf.
2.	Where colours other than black or grey are used, the drawing must be plotted in colour.
3.	For status "C" (Construction) drawings all dimensions are to be checked on site by the contractor, scaling is for Local Authority purposes only.
4.	Unless otherwise indicated, all dimensions are in millimeters.
5.	All information on this drawing is to be read in conjunction with the relevant Donald Insall Associates specification and trade contractors' drawings and information by specialists.
6.	In the event of any discrepancy, please contact us immediately.
7.	This drawing may contain survey information by others and is to be used solely for the purposes for which it was issued.
8.	These are uncontrolled documents issued for information purposes only. If you have any queries regarding the drawings, please contact DIA immediately.
9.	Please note DIA cannot be held responsible for any errors arising from changes made to an uncontrolled dwg file.
© 2019 DONALD INSALL ASSOCIATES LTD	

Drawing Status	
F	Feasibility
S	Sketch Design
P	Planning
B	Building Control
D	Design Development
M	Measurement
T	Tender
C	Construction
R	Record

NOTES

Drawing *not* based on a measured survey. Contractor to assess proposed works on site and make own measurements. Scale (right) is indicative only.

Read in conjunction with all other Insall drawings, specifications and documents.

0	21-10-22	SXG	XXX	Initial Issue	
Rev	Date	Dwn	Auth	Revision	

Donald Insall Associates

Chartered Architects and Historic Building Consultants

Bridgegate House, 5 Bridge Place
Chester CH1 1SA
(+44) 01244 350 063
chester@insall-architects.co.uk

Packer Spout, Broadfield Slopes, Rochdale

Fountain Plan as existing	Project RTH.05	No 1009
	Scale (A3) 1: 30	Status 1F Revision 0