



Neighbouring
Property

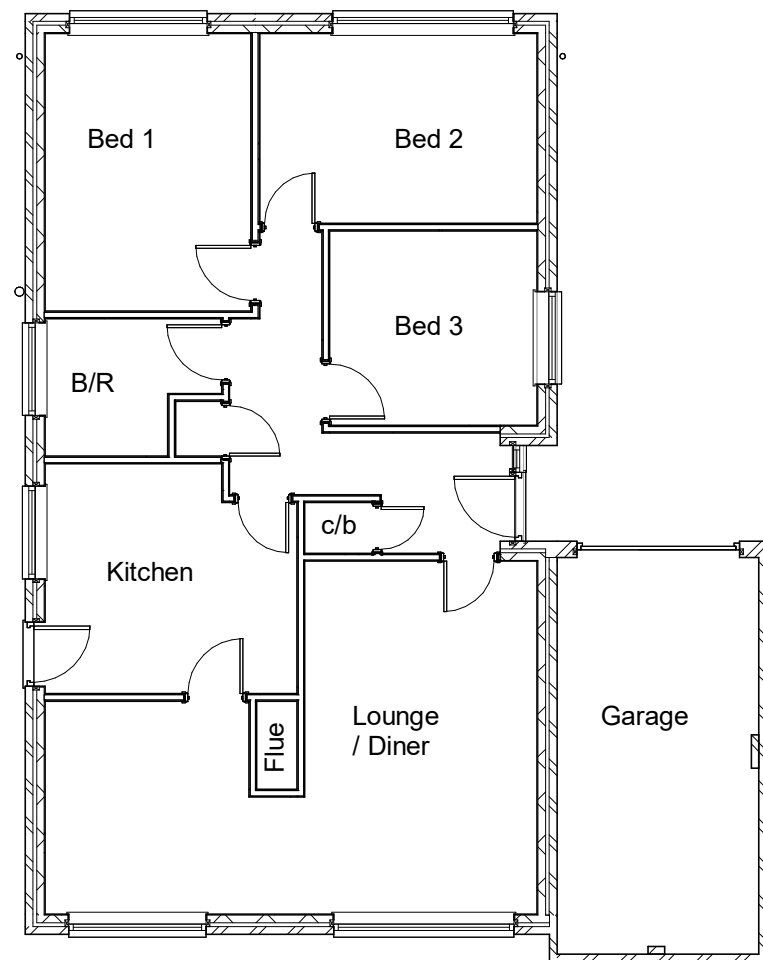

1 DPC
1 : 100



3 Rear
1 : 100

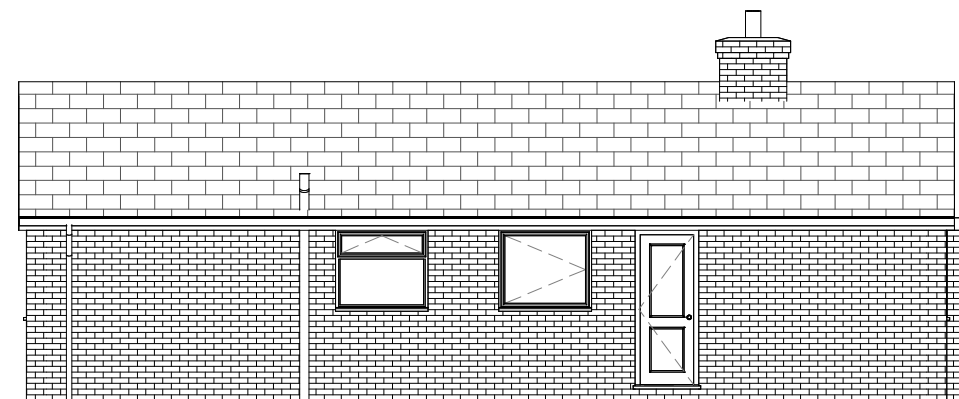

4 Side.
1 : 100



2 Front
1 : 100

0m 2m 4m 6m 8m 10m
VISUAL SCALE 1:100 @ A3



5 Side
1 : 100



Planning
Building Control
Structural Calculations
Project Management

PROJECT
Proposed Extension And Internal Alterations
To 36 Lawnswood, Rochdale, OL11 3HB.
SHEET
Existing Layout And Elevation

CLIENT Mr J McCullagh			
Date 19/08/2024	Project number NDH/JM/5/23	Scale (@ A3) 1 : 100	
Drawn by Neil	DRAWING NUMBER 6 Of 6		REV
Checked by Checker			