




VISUAL SCALE 1:100 @ A3

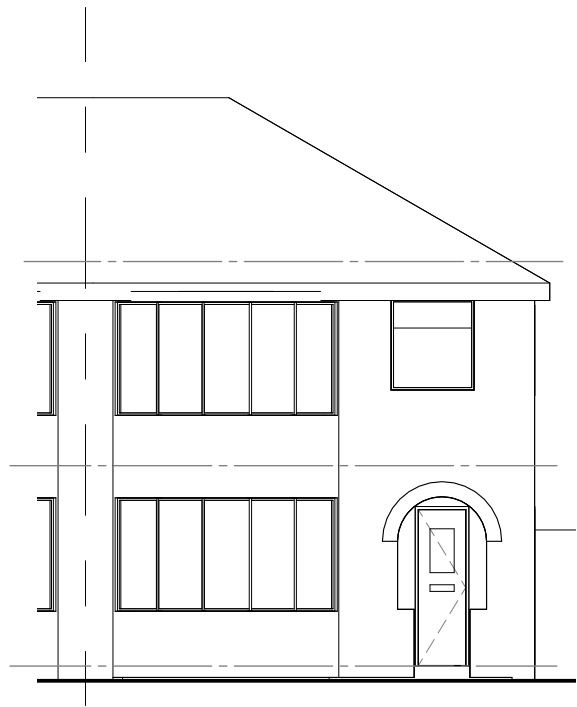


01_E-Elevation
1 : 100

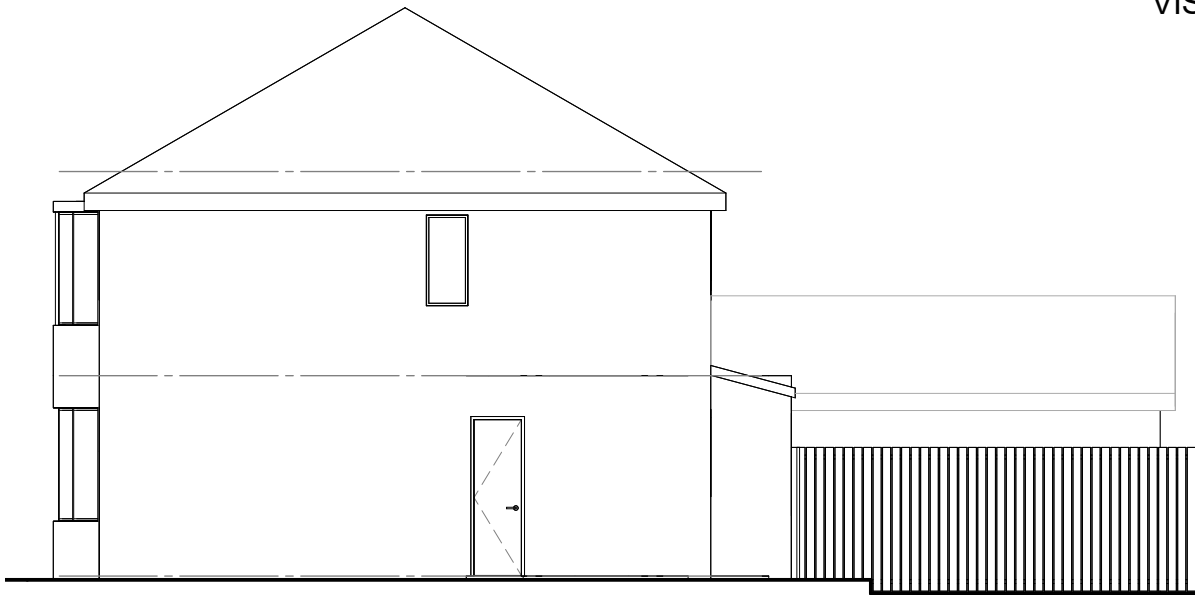

02_E-Elevation
1 : 100

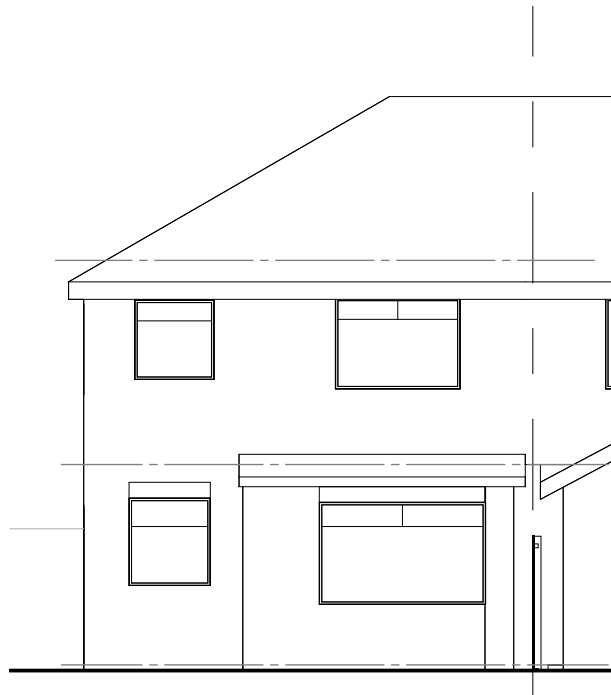

03_E-Elevation
1 : 100

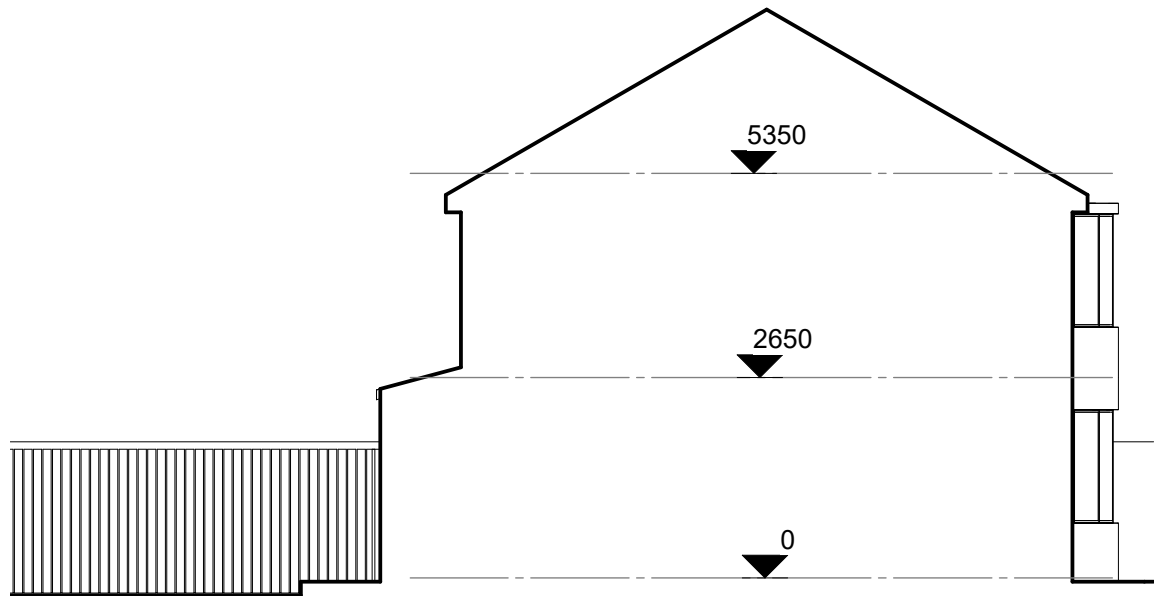

04_E-Elevation
1 : 100

COPYRIGHT © ALL RIGHTS RESERVED BY VIKAS ALYAS LTD. DO NOT SCALE FROM DRAWING. DRAWING INDICATES DESIGN INTENT ONLY. REPORT ANY DISCREPANCIES TO CLIENT / VA LTD. NOT TO BE USED FOR CONSTRUCTION UNLESS STATED SO. TO BE READ IN CONJUNCTION WITH OTHER DRAWINGS OR SPECIFICATION WHERE PROVIDED.



0161 511 8479

vikas@architek.uk
916 Stockport Road, Levenshulme, Manchester, M19 3AB

No.	Description	Date
P1	Issue to Planning	05.08.2024

PROJECT		ADDRESS	CLIENT		
Multiple extensions to host dwelling and erection of outbuilding annexe		19 Birch Road, Rochdale OL12 9QQ	Misbha Riaz & Abdul Zafran		
Rochdale MB Council	PURPOSE OF ISSUE	SHEET	Date	Project number	Scale (@ A3)
	Planning		15.03.2024	1264	1 : 100
			Drawn by	DRAWING NUMBER	
			VA	A103	P1
			Checked by		
			VA		