


PLANNING APPLICATION  
 REF: 128727D6  
 SCALE 1:100 @ A4  
 KEVIN SUTTON  
 ELEVATION (SIDE)  
 LOOKING FROM NO 55  
 BALMORAL DRIVE  
 PROPOSED

0 1  
1m

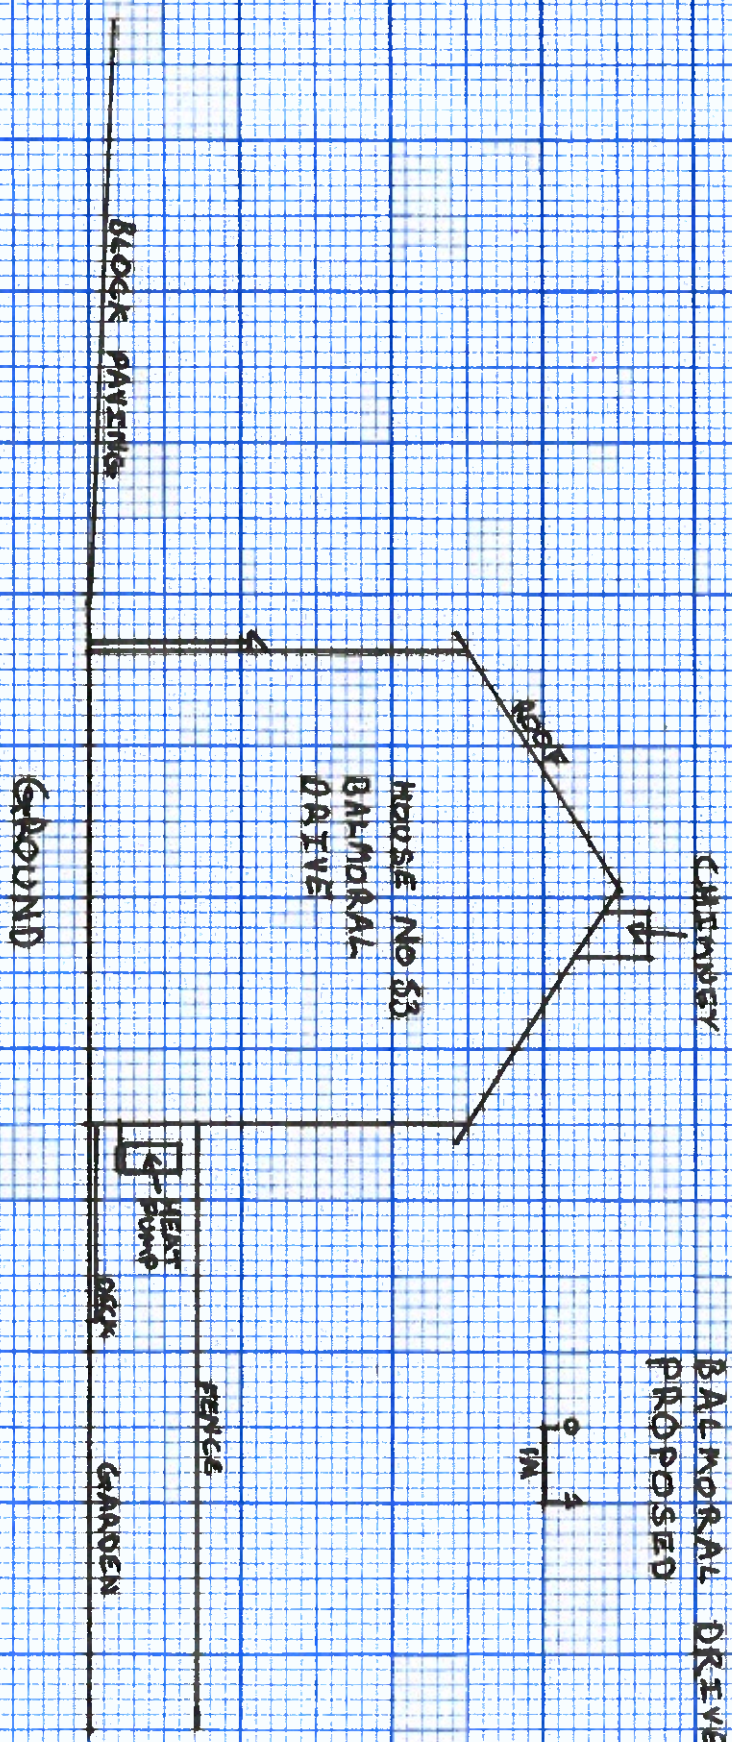

MEASUREMENTS

HEAT PUMP TO HOUSE 300 mm  
 HEAT PUMP TO DECK 350 mm  
 DRIVEWAY TO DECK 300 mm  
 HEAT PUMP HEIGHT 170 mm  
 HEAT PUMP DEPTH 542 mm