
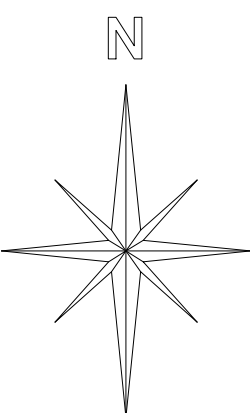


CONSTRUCTION NOTES:-

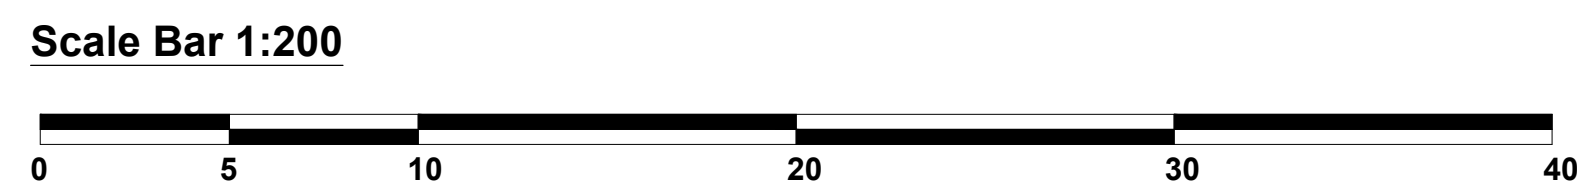

DRAWN:-	Daniel FJ Smith	DRAWING NUMBER:- 24.3372.3
DATE:-	May 2024	
SCALE:-	1:200 @ A1	
ISSUE:-		