


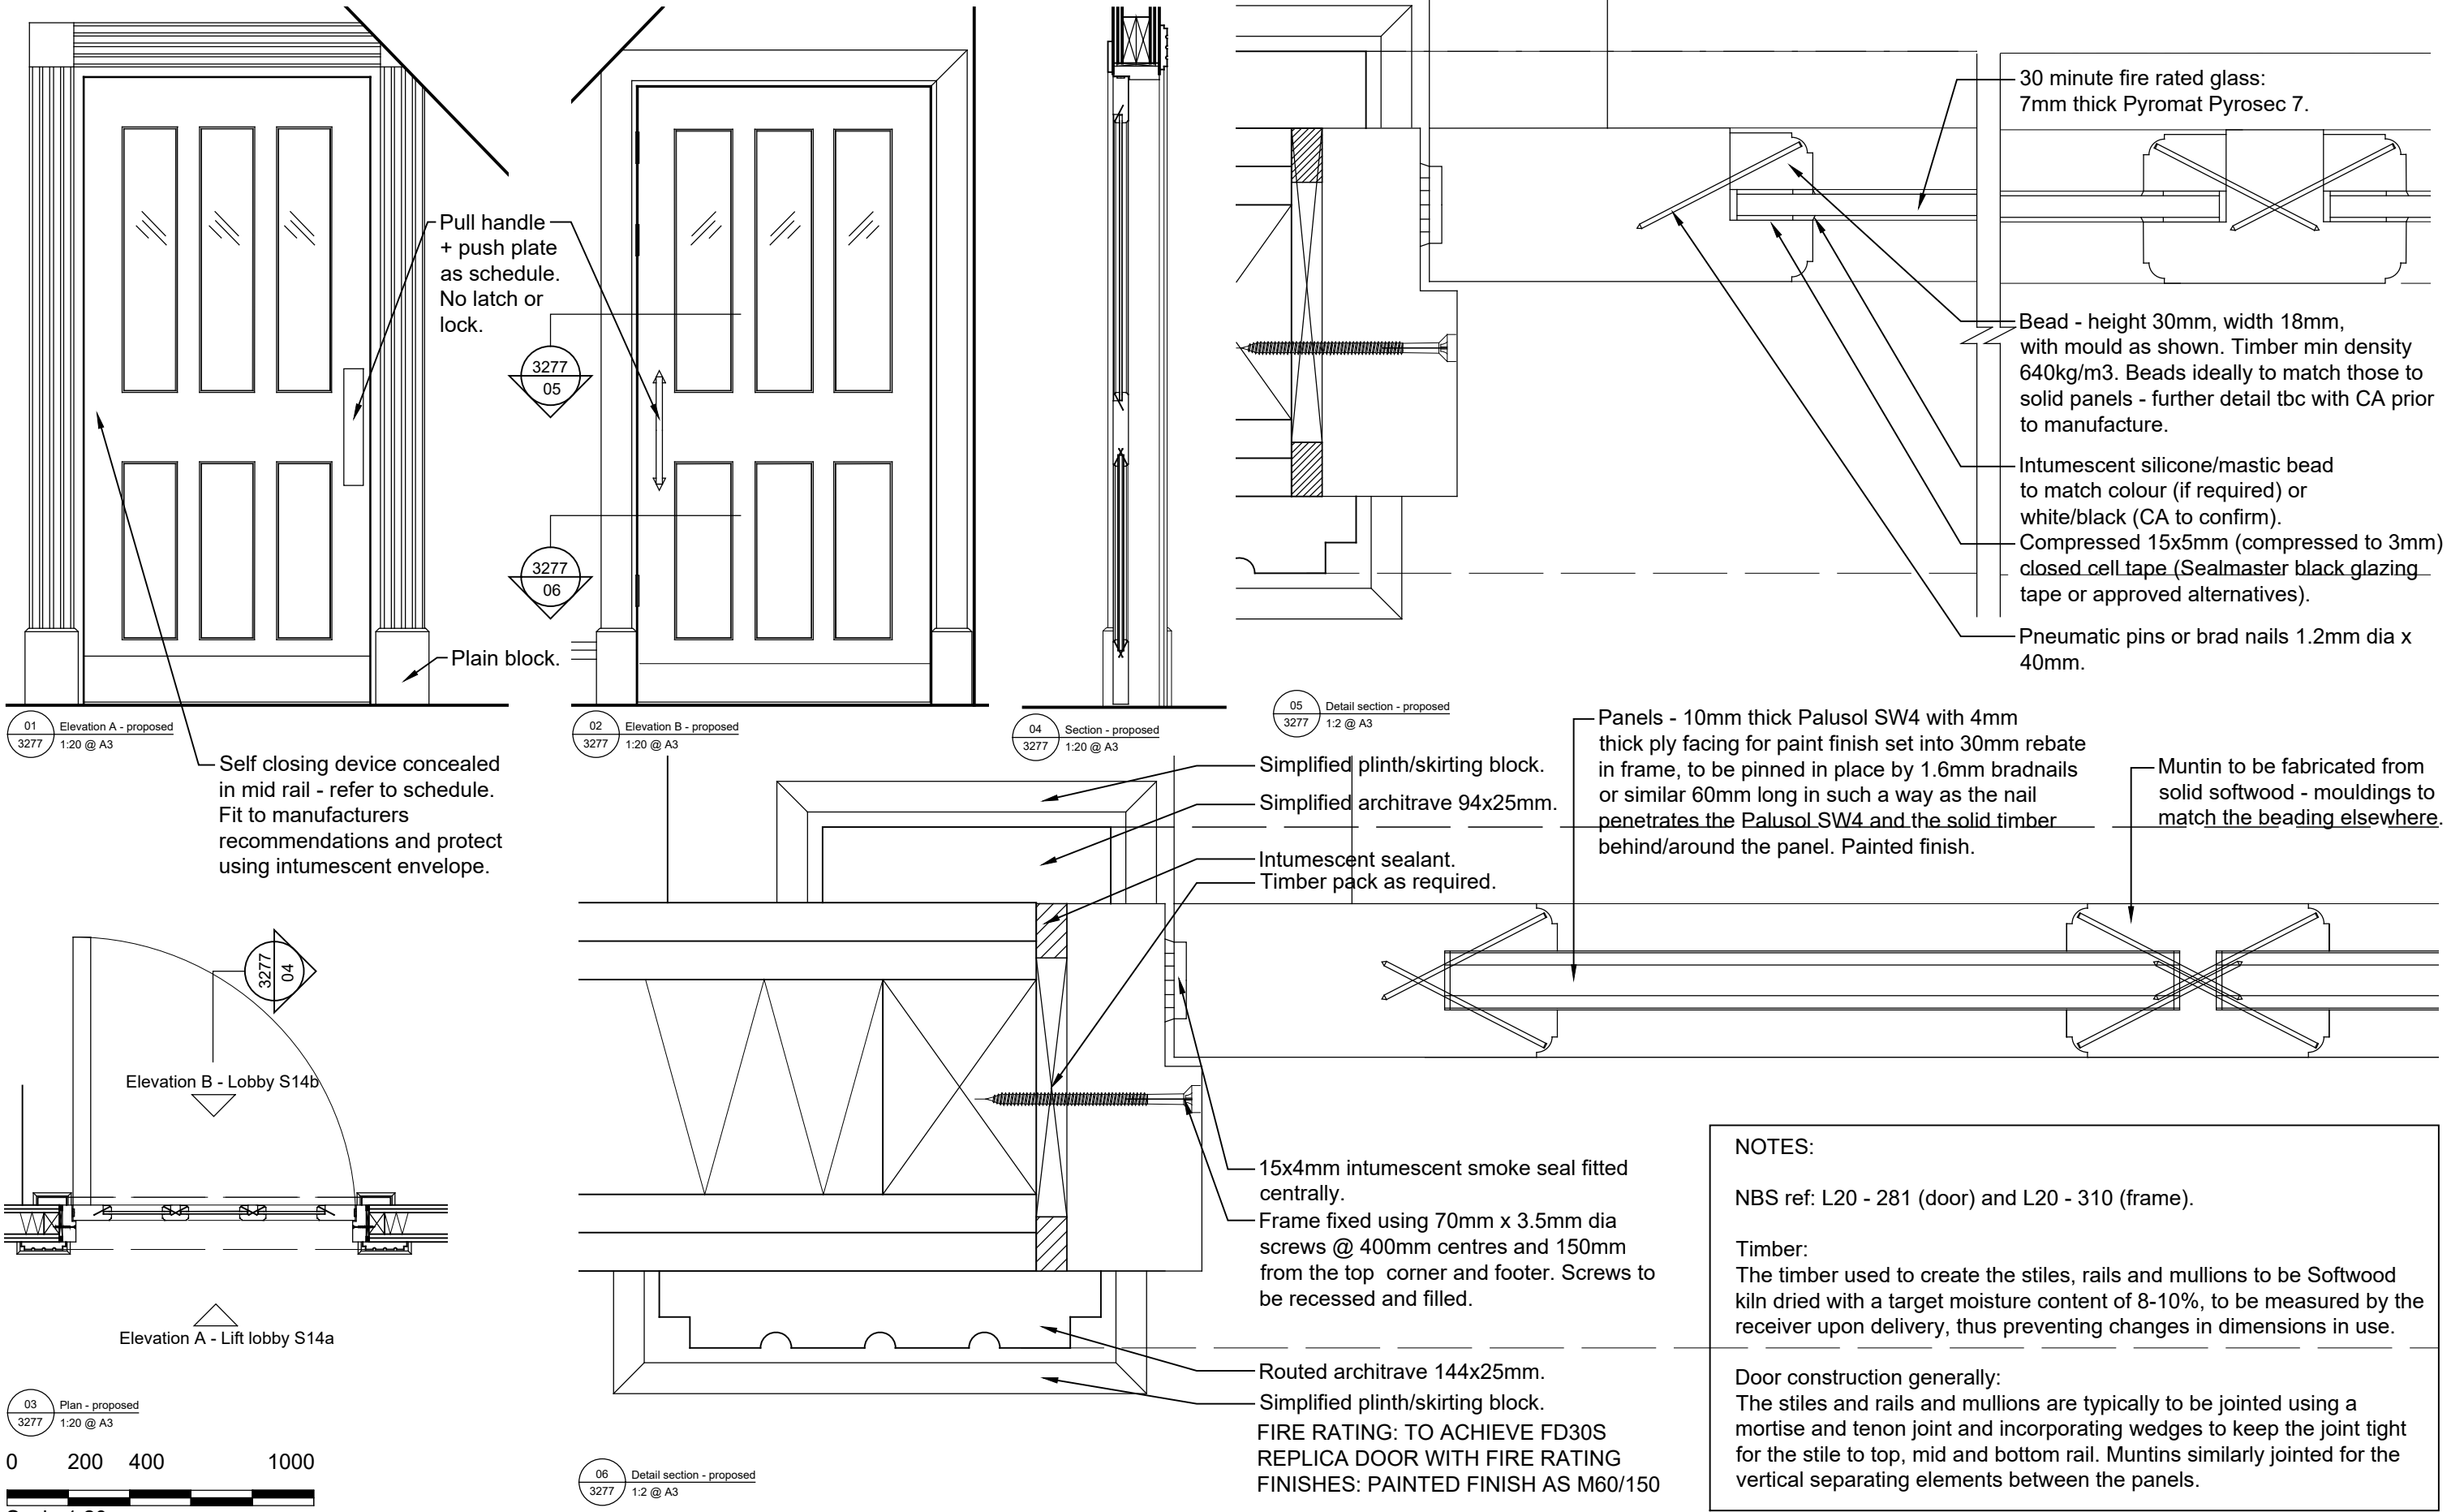

NOTES:

NBS ref: L20 - 281 (door) and L20 - 310 (frame).

Timber:
The timber used to create the stiles, rails and mullions to be Softwood kiln dried with a target moisture content of 8-10%, to be measured by the receiver upon delivery, thus preventing changes in dimensions in use.

Door construction generally:
The stiles and rails and mullions are typically to be jointed using a mortise and tenon joint and incorporating wedges to keep the joint tight for the stile to top, mid and bottom rail. Muntins similarly jointed for the vertical separating elements between the panels.

1. Any dwg format drawing is to be read in conjunction with and at the scale of the accompanying pdf. 2. Where colours other than black or grey are used, the drawing must be plotted in colour. 3. For status 'C' (Construction) drawings all dimensions are to be checked on site by the contractor, scaling is for Local Authority purposes only. 4. Unless otherwise indicated, all dimensions are in millimeters. 5. All information on this drawing is to be read in conjunction with the relevant Donald Insall Associates specification and trade contractors' drawings and information by specialists. 6. In the event of any discrepancy, please contact us immediately. 7. This drawing may contain survey information by others and is to be used solely for the purposes for which it was issued. 8. These are uncontrolled documents issued for information purposes only. If you have any queries regarding the drawings, please contact DIA immediately. 9. Please note DIA cannot be held responsible for any errors arising from changes made to an uncontrolled dwg file.		Status codes S0 Work in Progress S1 Suitable for Co-ordination S2 Suitable for Information S3 Suitable for Review & Comment
---	--	---

S4

Suitable for Stage Approval

S6

S7

A1,A2,A3, An etc.

Approved and accepted as stage complete

B1,B2,B3, Bn etc.

Partially signed off: with minor comments from the Client

CR

Construction Record