


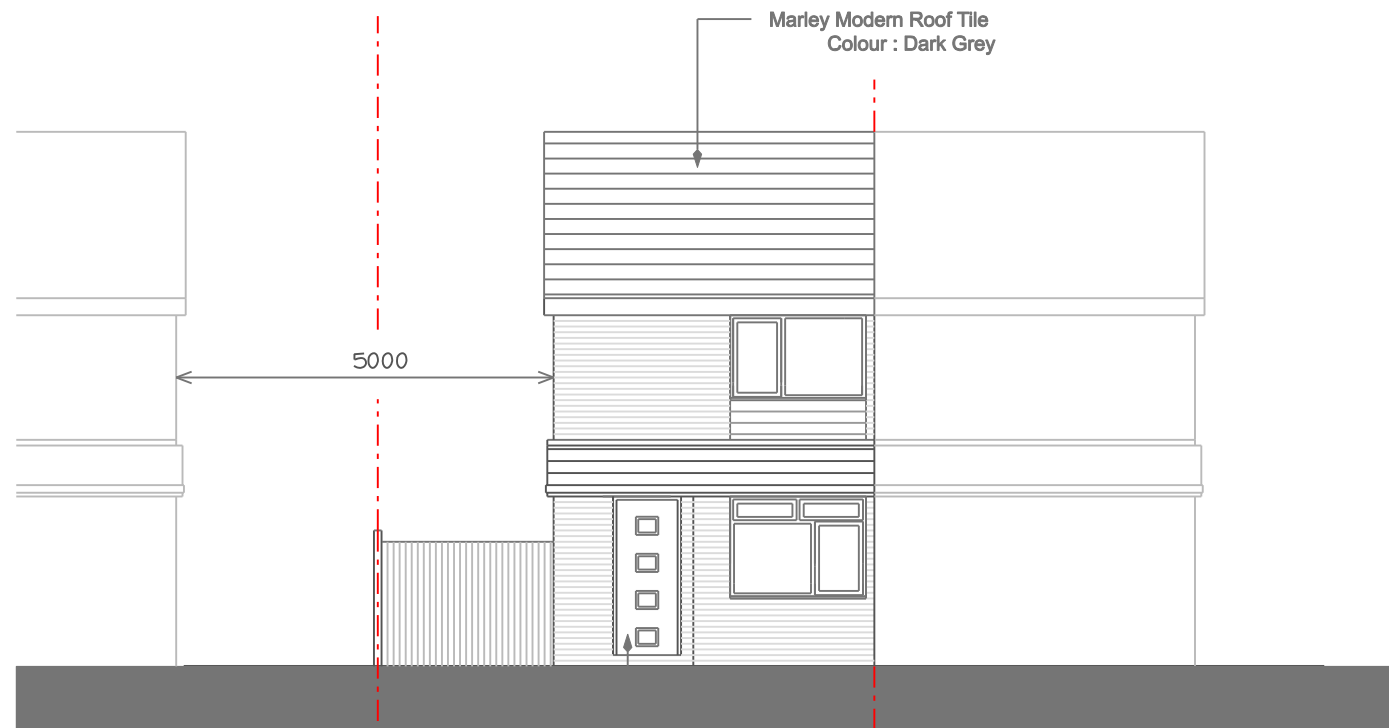

Composite Door and frame
Colour: Dark Grey

Front (South East) Elevation




Upvc double glazed window frame
Colour: Dark Grey

Brindle Beige Brick

Gutters and Downpipes
Colour: Black

Side (South West) Elevation

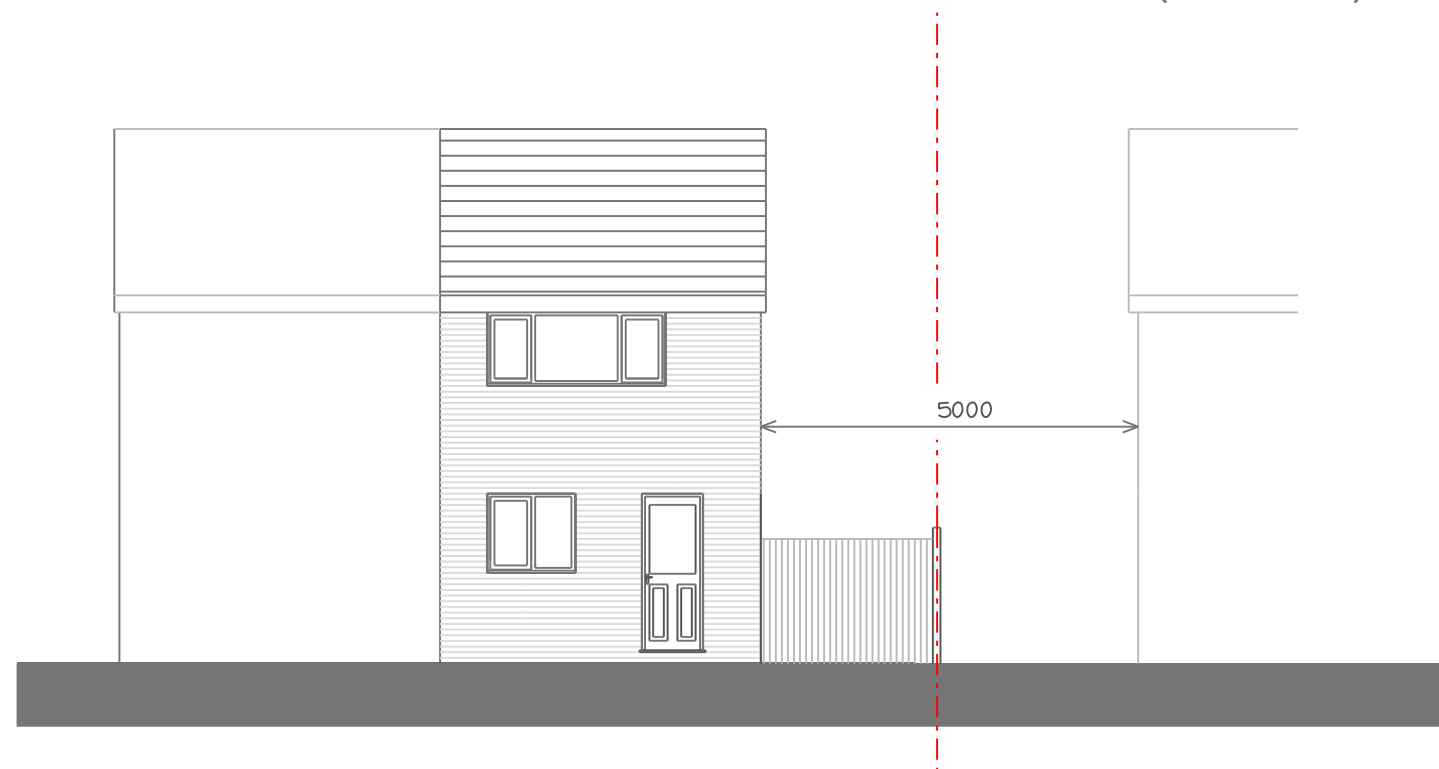

Back (North West) Elevation

Building Design and Working Drawings
remain copyright of PK-Architecture

PK Architecture

Architectural Design & Planning Services

peter.kelly@pk-architecture.co.uk

Scalehill Congleton Road Alderley Edge Cheshire SK9 7AB M 07971 280592 T 01625 582341

Existing Elevations

29 Arden Avenue

Middleton

M24 1PN

Drwg No.: PK109 - 003

Date: April 2023

Scale: 1:100 @ A3