



File name: C:\USERS\ING0248\WSP - WORK IN PROGRESS\1 SHARED\WATER DRAWINGS\70089657 -WSP-SHP3-WAT-DR-D-0102.DWG, printed on 24 March 2023 12:23:40, by Somashkarappa, Darshana

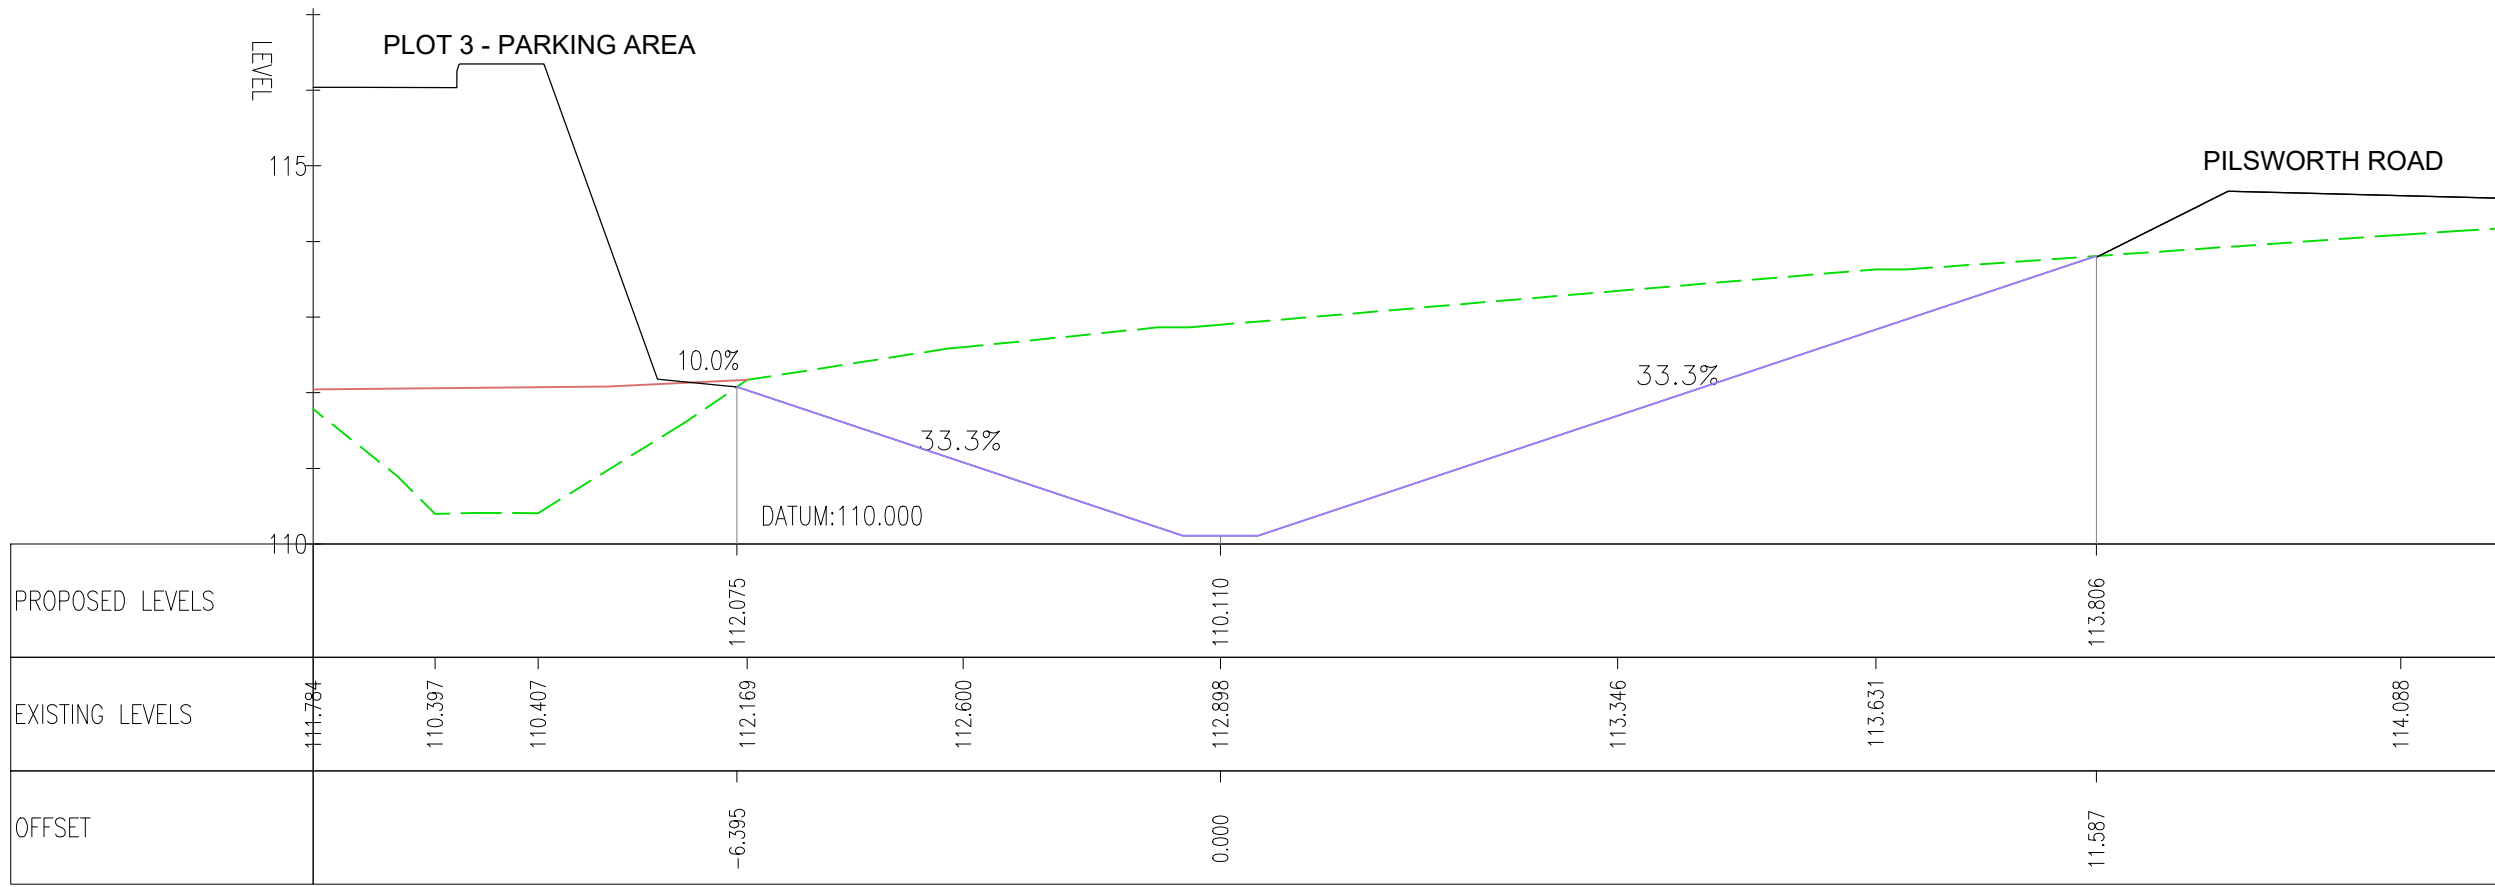


CHAINAGE 90m

SCALE 1: 100 @ A1
SCALE 1: 200 @ A3

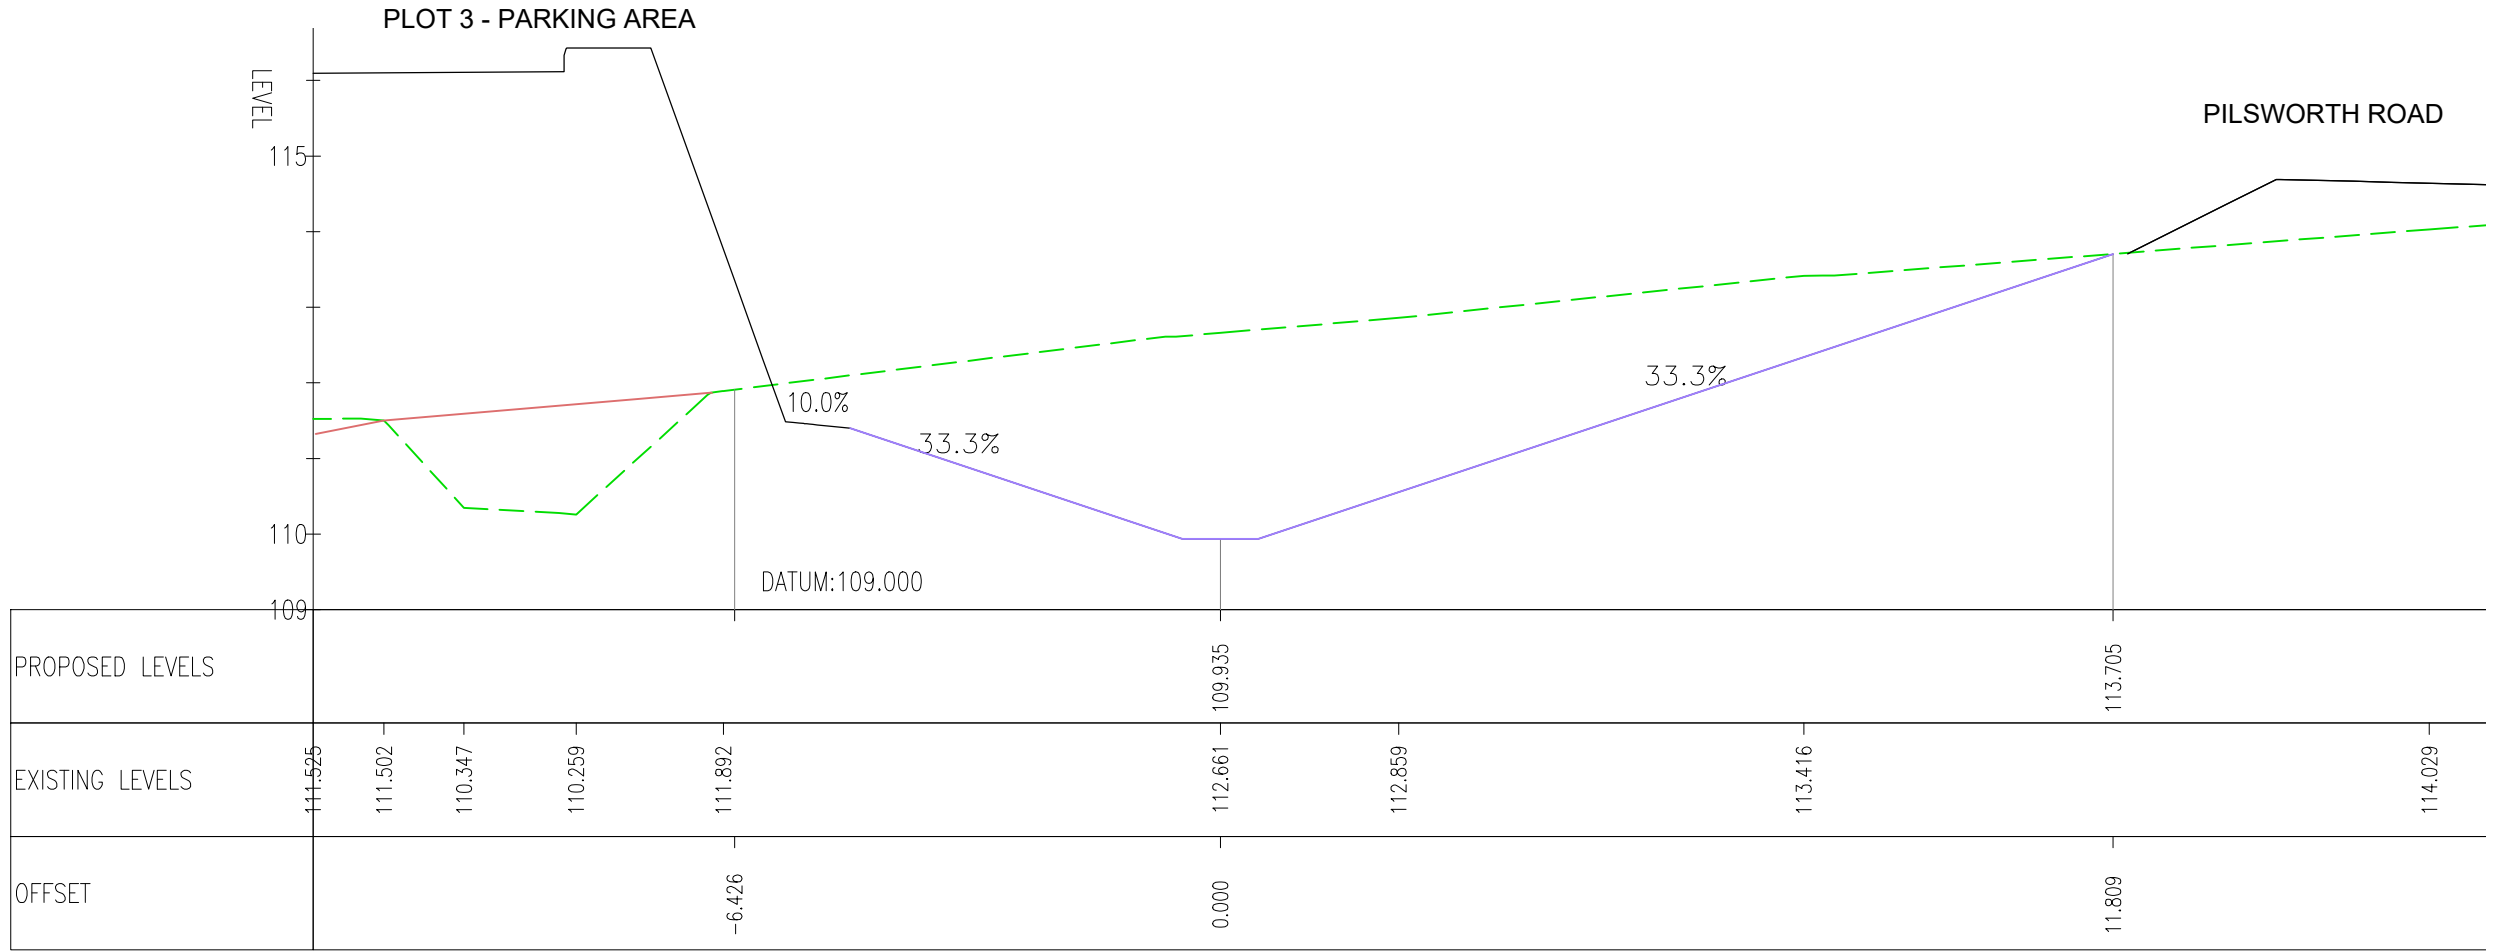


CHAINAGE 110m

SCALE 1: 100 @ A1
SCALE 1: 200 @ A3

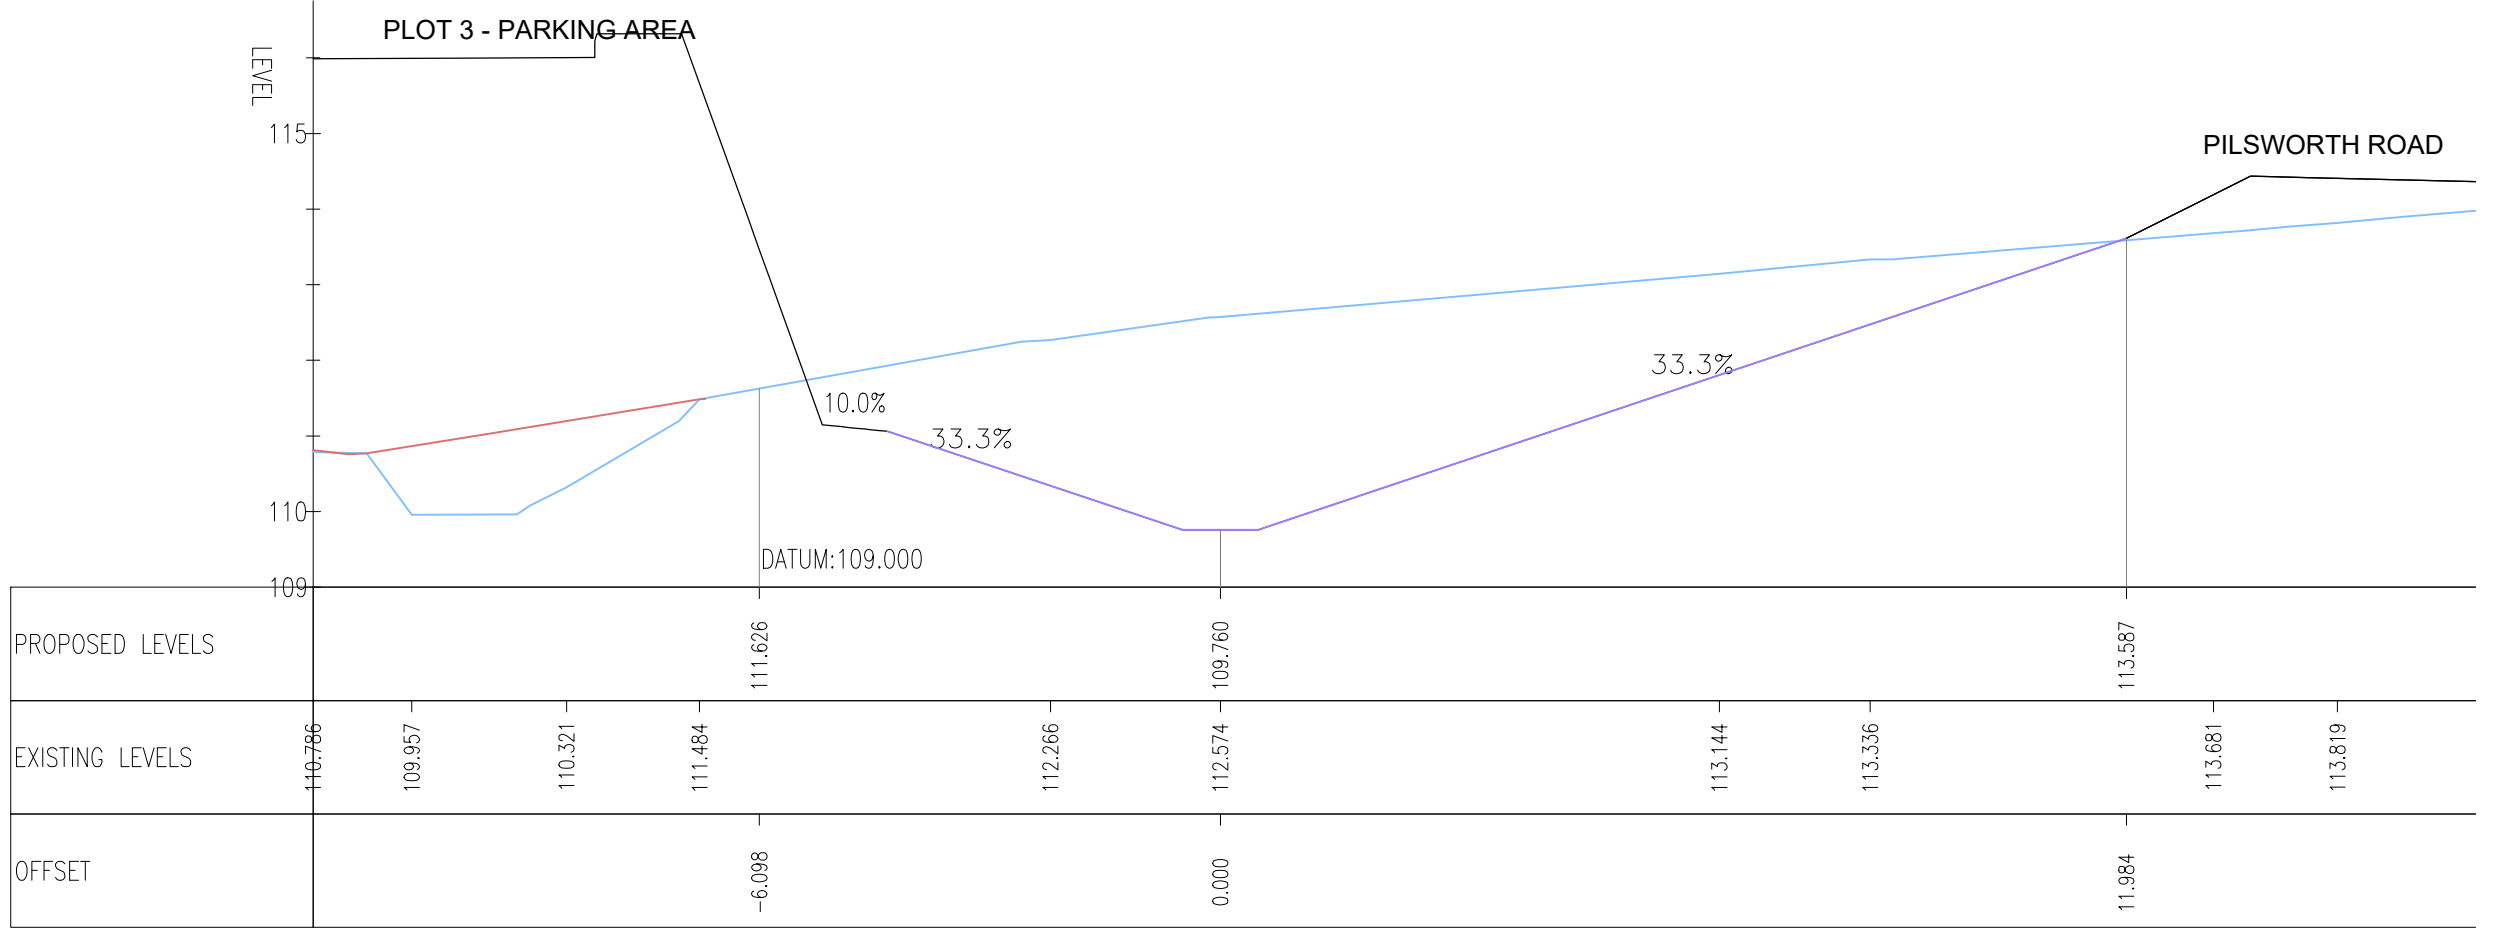


CHAINAGE 130m

SCALE 1: 100 @ A1
SCALE 1: 200 @ A3

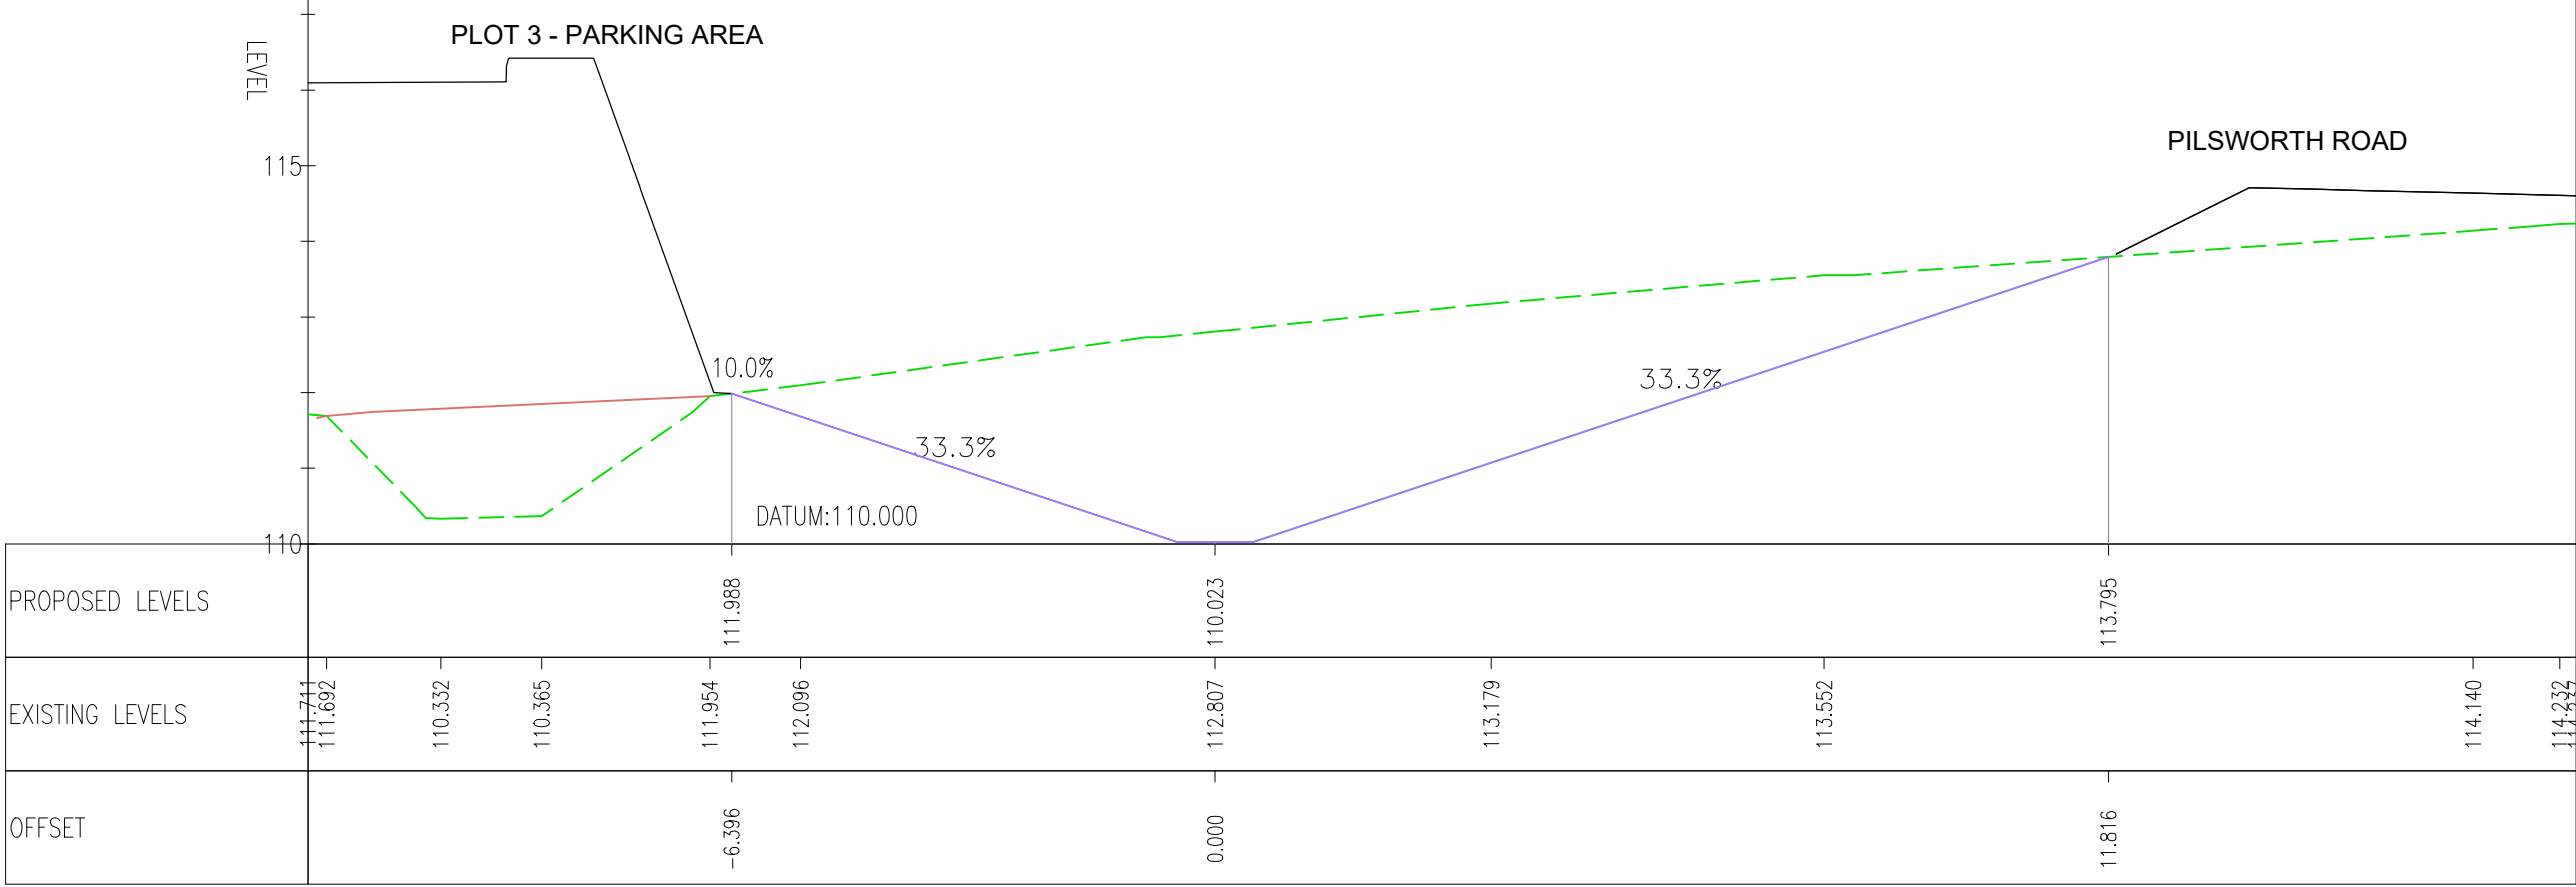


CHAINAGE 100

SCALE 1: 100 @ A1
SCALE 1: 200 @ A3

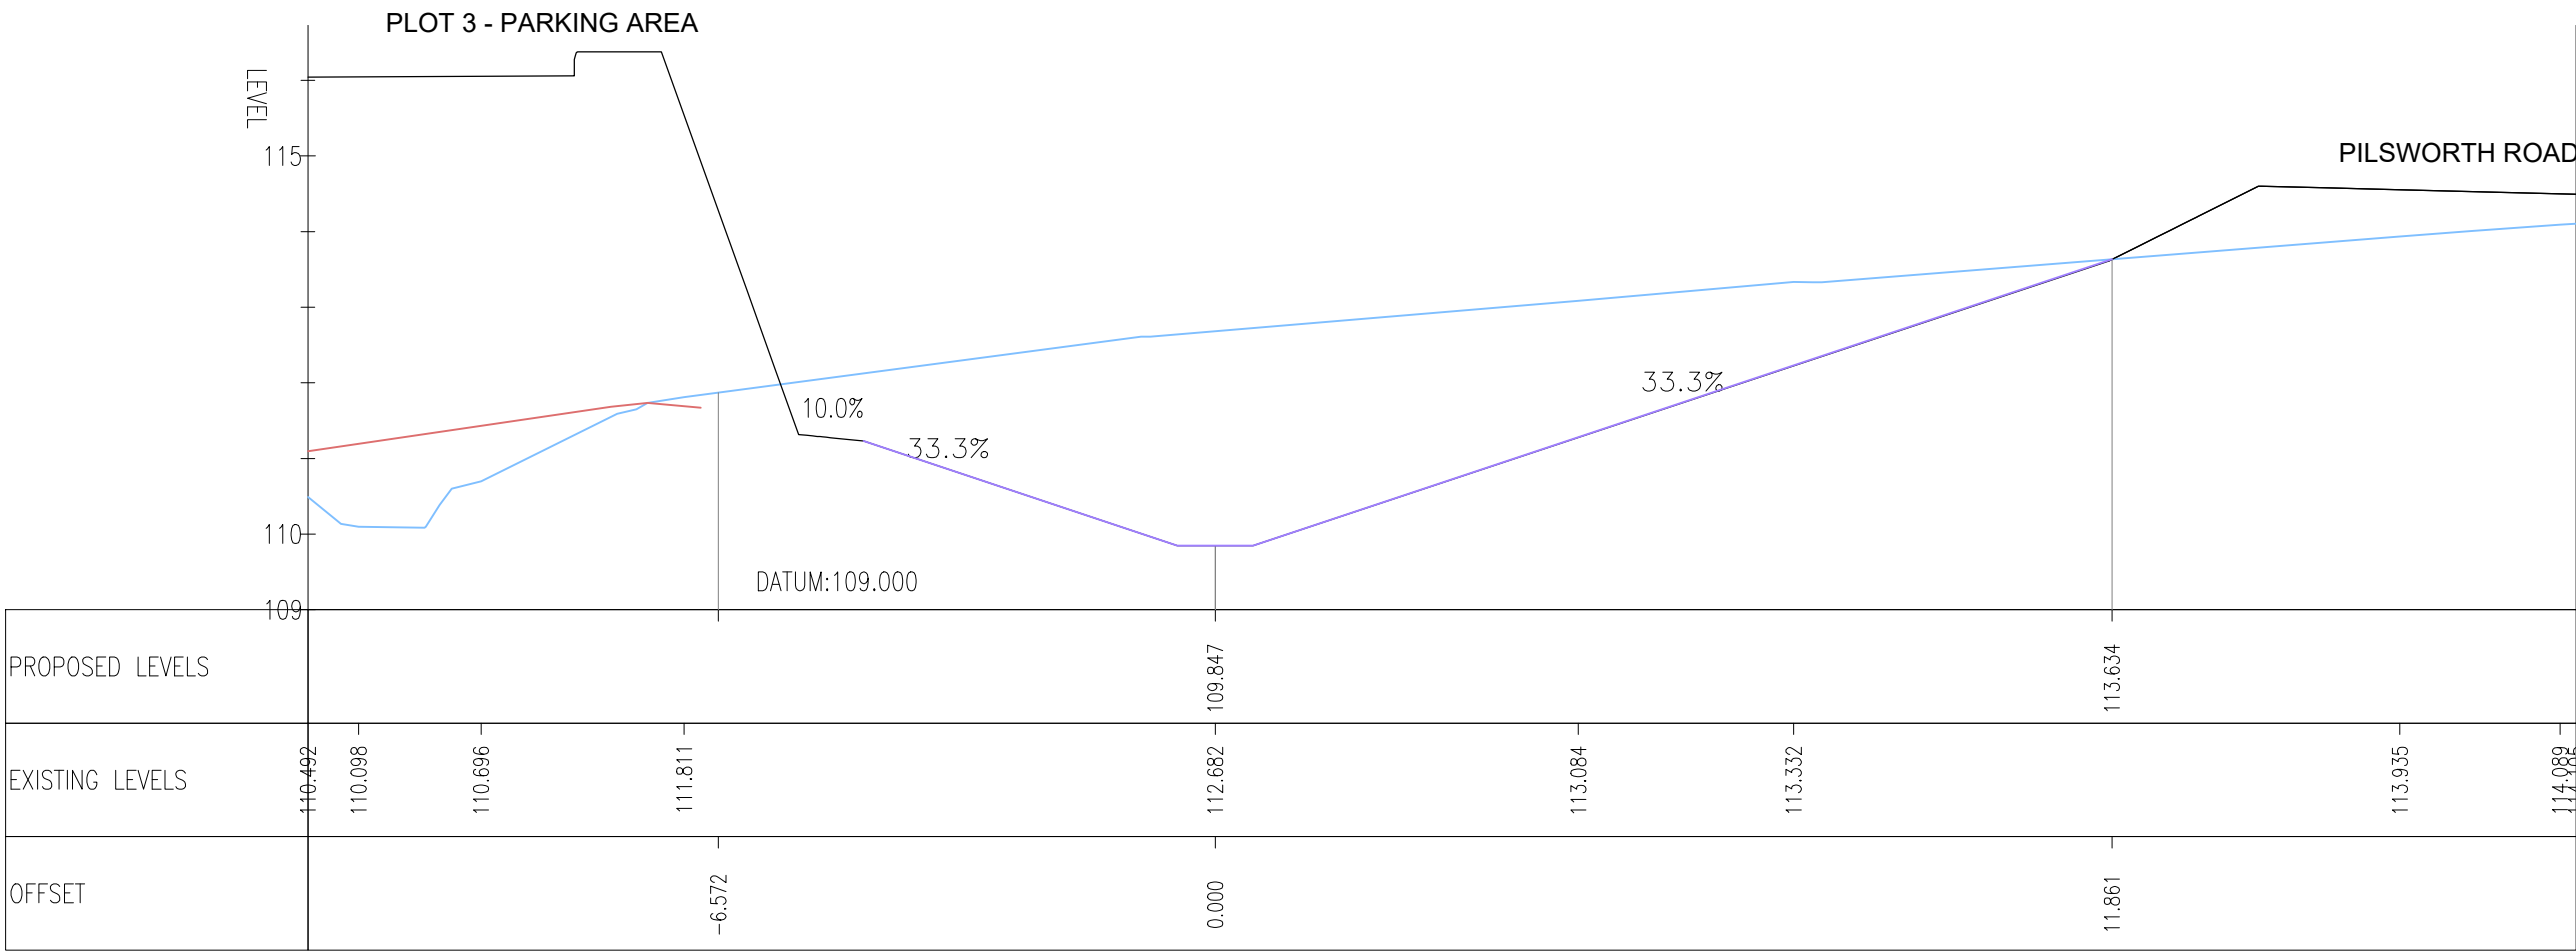

CHAINAGE 120

SCALE 1: 100 @ A1
SCALE 1: 200 @ A3

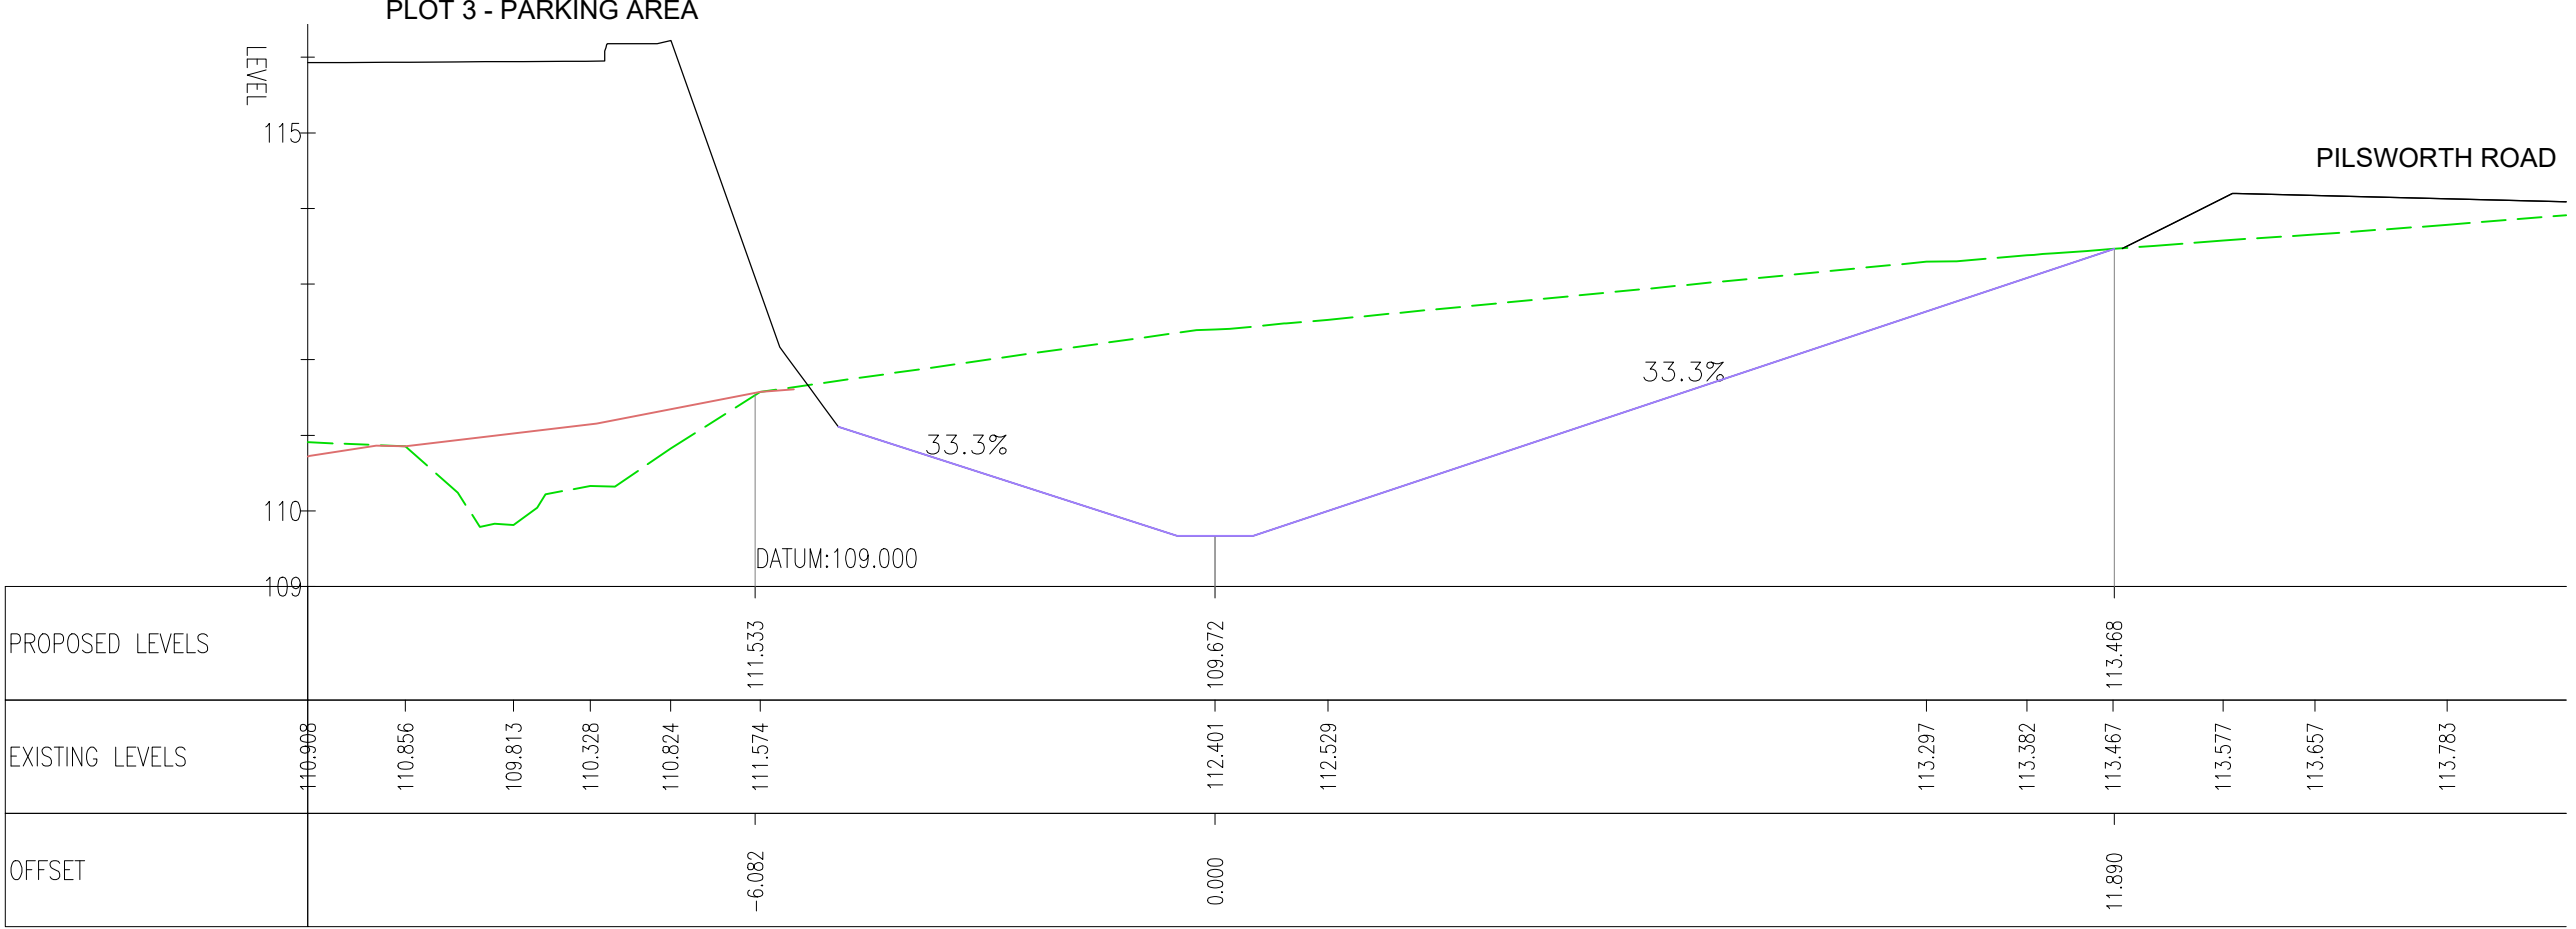

CHAINAGE 140

SCALE 1: 100 @ A1
SCALE 1: 200 @ A3

DO NOT SCALE

NOTES:

- ALL DIMENSIONS ARE IN MILLIMETRES (mm) AND ALL LEVELS ARE IN METRES ABOVE ORDNANCE DATUM (mAD) UNLESS STATED OTHERWISE.
- DIMENSIONS AND LEVELS SHALL BE VERIFIED BY THE CONTRACTOR PRIOR TO COMMENCEMENT OF THE WORKS
- THIS DRAWING SHOULD BE READ IN CONJUNCTION WITH THE FOLLOWING DRAWINGS:

70089657-WSP-SHP3-WAT-DR-D-0100
70089657-WSP-SHP3-WAT-DR-D-0101
70089657-WSP-SHP3-WAT-DR-D-0103
70089657-WSP-SHP3-WAT-DR-D-0104
70089657-WSP-SHP3-WAT-DR-D-0105
- SAFETY, HEALTH AND ENVIRONMENTAL INFORMATION (SHEI) IS PROVIDED PRE-CONSTRUCTION INFORMATION AND IN THE SHEI BOXES DISPLAYED ON THE DRAWINGS.

KEY:

- EXISTING GROUND LEVEL
- PROPOSED WATERCOURSE LEVEL
- MINOR REPROFILING

SAFETY, HEALTH AND ENVIRONMENTAL INFORMATION	
NOTES BELOW ARE ADDITIONAL TO HAZARDS/RISKS NORMALLY ASSOCIATED WITH THIS TYPE OF WORK.	
CONSTRUCTION	
001	Flood Risk (Fluvial) - Working area in flood zone 3 of Brightley brook
002	Flood Risk (Fluvial) - Working Area in a high risk zone for surface water flooding.
006	Utilities - PAS128 surveys investigation not complete or out of date resulting in a risk of contact with unknown utilities.
OPERATIONS & MAINTENANCE	
005	Confined space - Risk of unauthorised entry into the culvert resulting in entrapment
DISMANTLING / DEMOLITION (FUTURE)	
NA	No significant residual risk identified
REFER TO THE GENERAL NOTES, THE SCHEDULE OF SIGNIFICANT RESIDUAL RISKS (T447) AND THE PRINCIPAL CONTRACTOR FOR MORE INFORMATION.	

P02	24-03-2023	DS	ALIGNMENT AMENDED	JB	JB
P01	17/03/2023	NER	FIRST ISSUE	SD	LB
REV	DATE	BY	DESCRIPTION	CHK	APP

DRAWING STATUS:	S3 - FOR REVIEW
-----------------	-----------------



The Mailbox Level 2, 100 Wharfside Street, Birmingham, B1 1RT, UK
T+ 44 (0) 121 355 8949
wsp.com

CLIENT:	RUSSELL GROUP LDP
---------	-------------------

SITE/PROJECT:	SOUTH HEYWOOD DEVELOPMENT PLOT 3
---------------	-------------------------------------

TITLE:	WATERCOURSE DIVERSION CROSS SECTIONS SHEET 2 OF 2
--------	--

SCALE @ A1:	AS SHOWN	CHECKED:	LB	APPROVED:	LB
PROJECT NO:	70089657	DESIGNED:	NER	DRAWN:	NER
				DATE:	March 23

DRAWING NO:	70089657 -WSP-SHP3-WAT-DR-D-0102	REV:	P02
-------------	----------------------------------	------	-----