


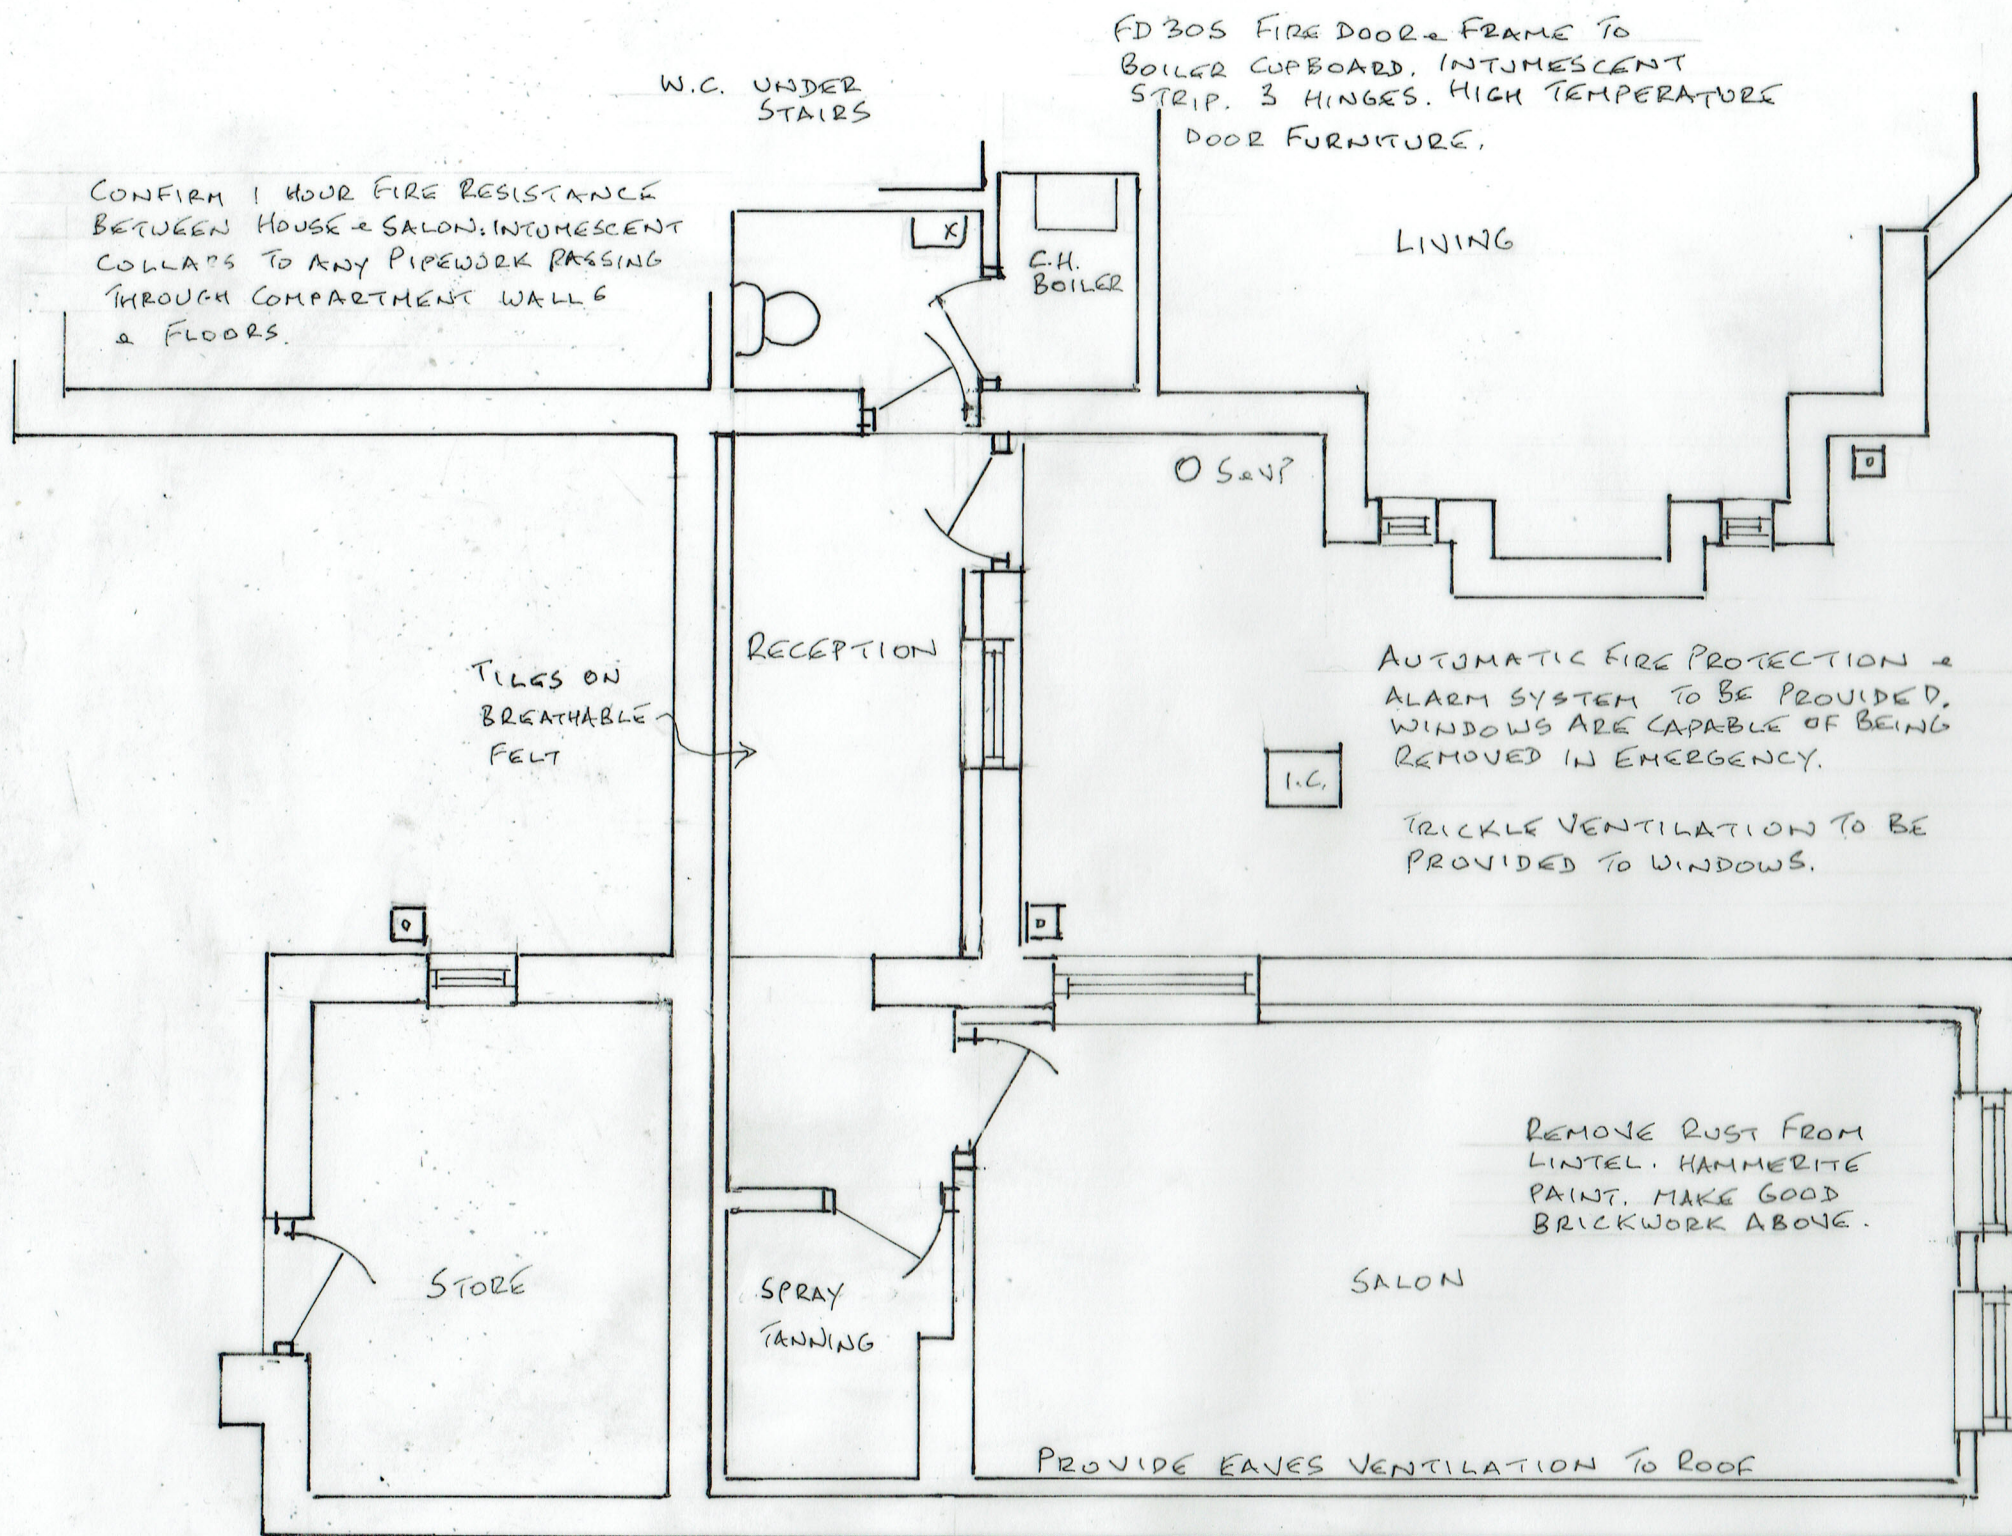

ACCESS STATEMENT.
LEVEL ACCESS TO BE PROVIDED TO ENTRANCE DOOR. EXISTING 1500 WIDE CORRIDOR WITH 50MM STEP TO SALON MANAGEABLE BY WHEEL CHAIR USERS. WC SUITABLE FOR USE BY AMBULATORY DISABLED. HOME VISITS ARE PROVIDED FOR ANYBODY UNABLE OR UNWILLING TO VISIT THE SALON

PHOTOGRAPHIC EVIDENCE OF WORK IN PROGRESS TO BE PROVIDED TO BUILDING CONTROL OFFICER, INCLUDING DETAILS OF THERMAL INSULATION.

1 PLAN AS EXISTING

23/04/2024

24/11/01

CONVERSION TO BEAUTY SALON (RETROSPECTIVE)

13 WOODTOP AVENUE, BAMFORD OL11 4BD