



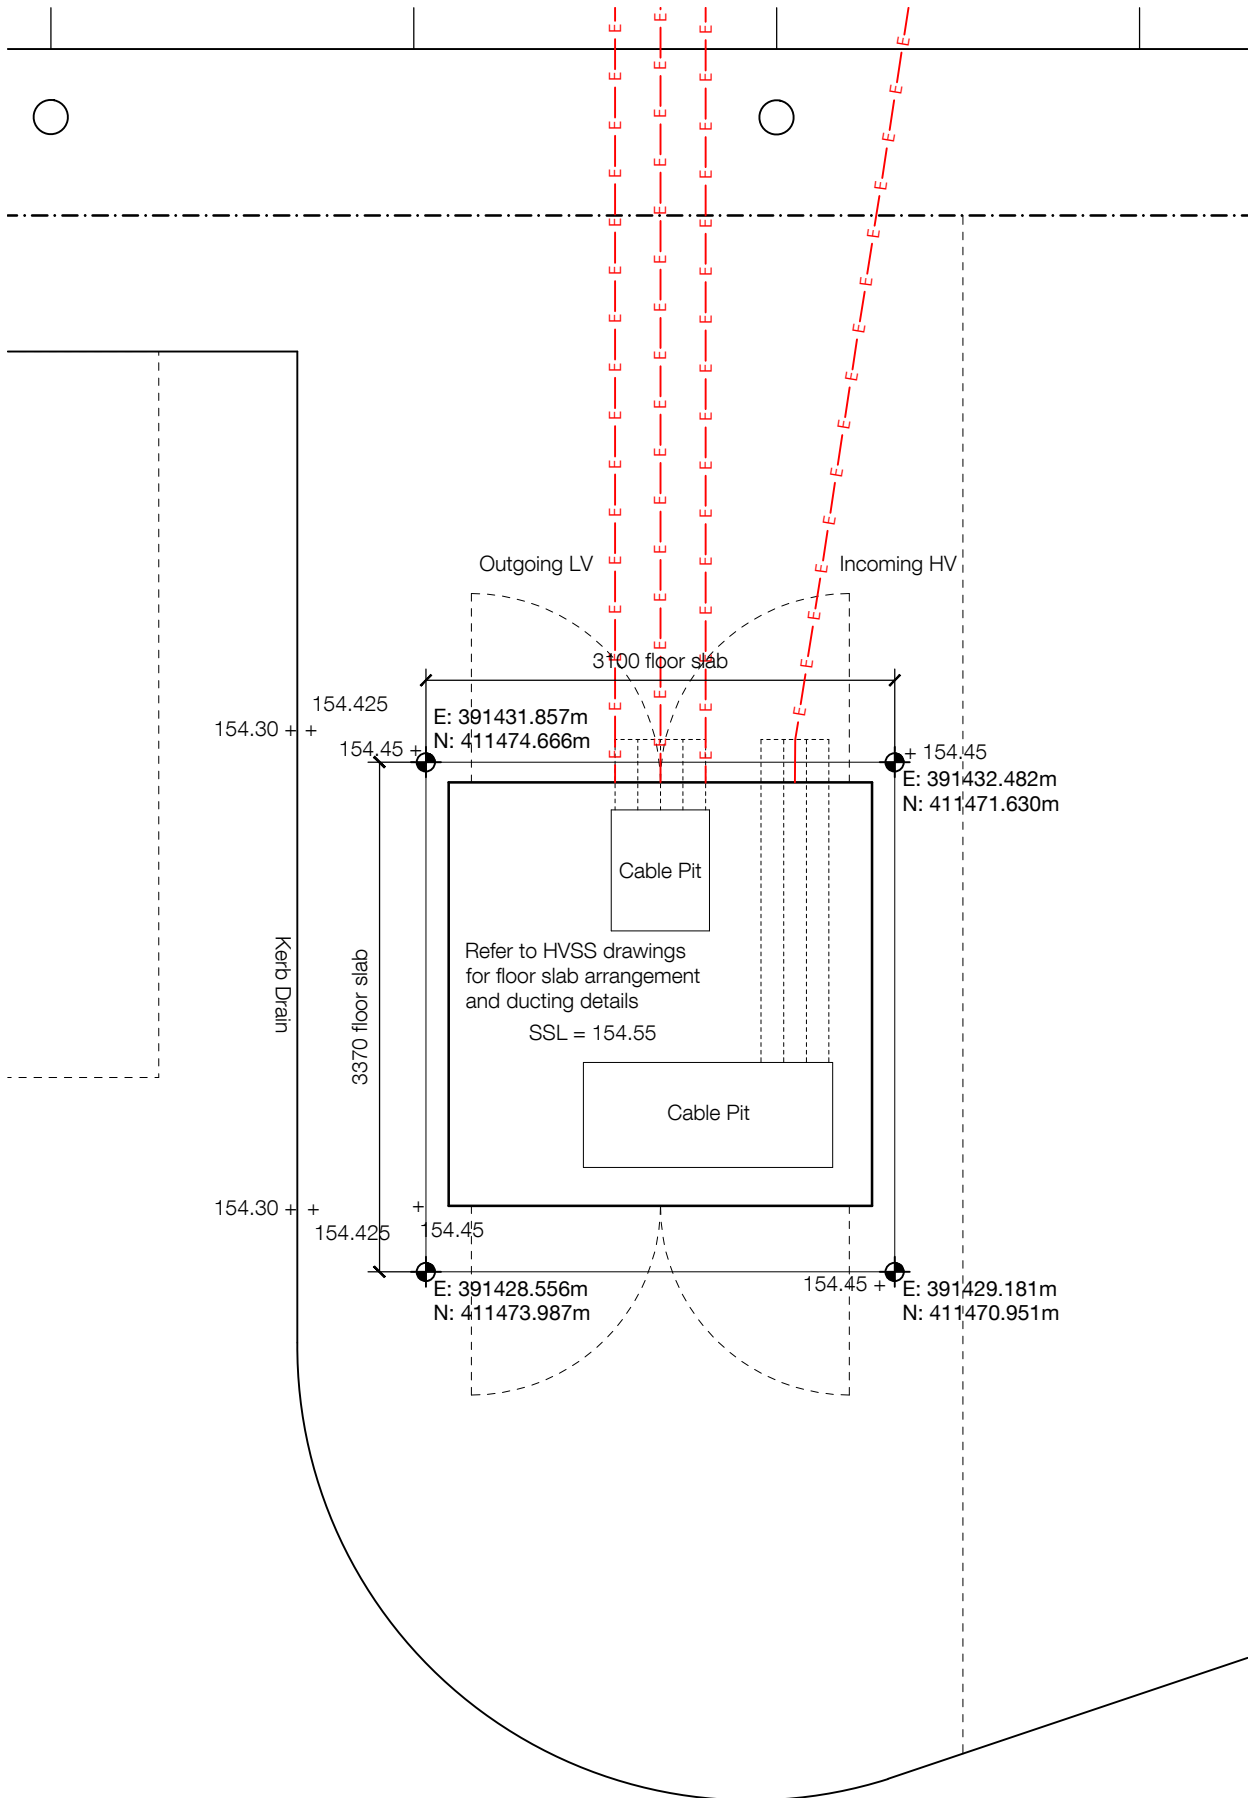

Proposed Unit J1 private
substation setting out - 1:50

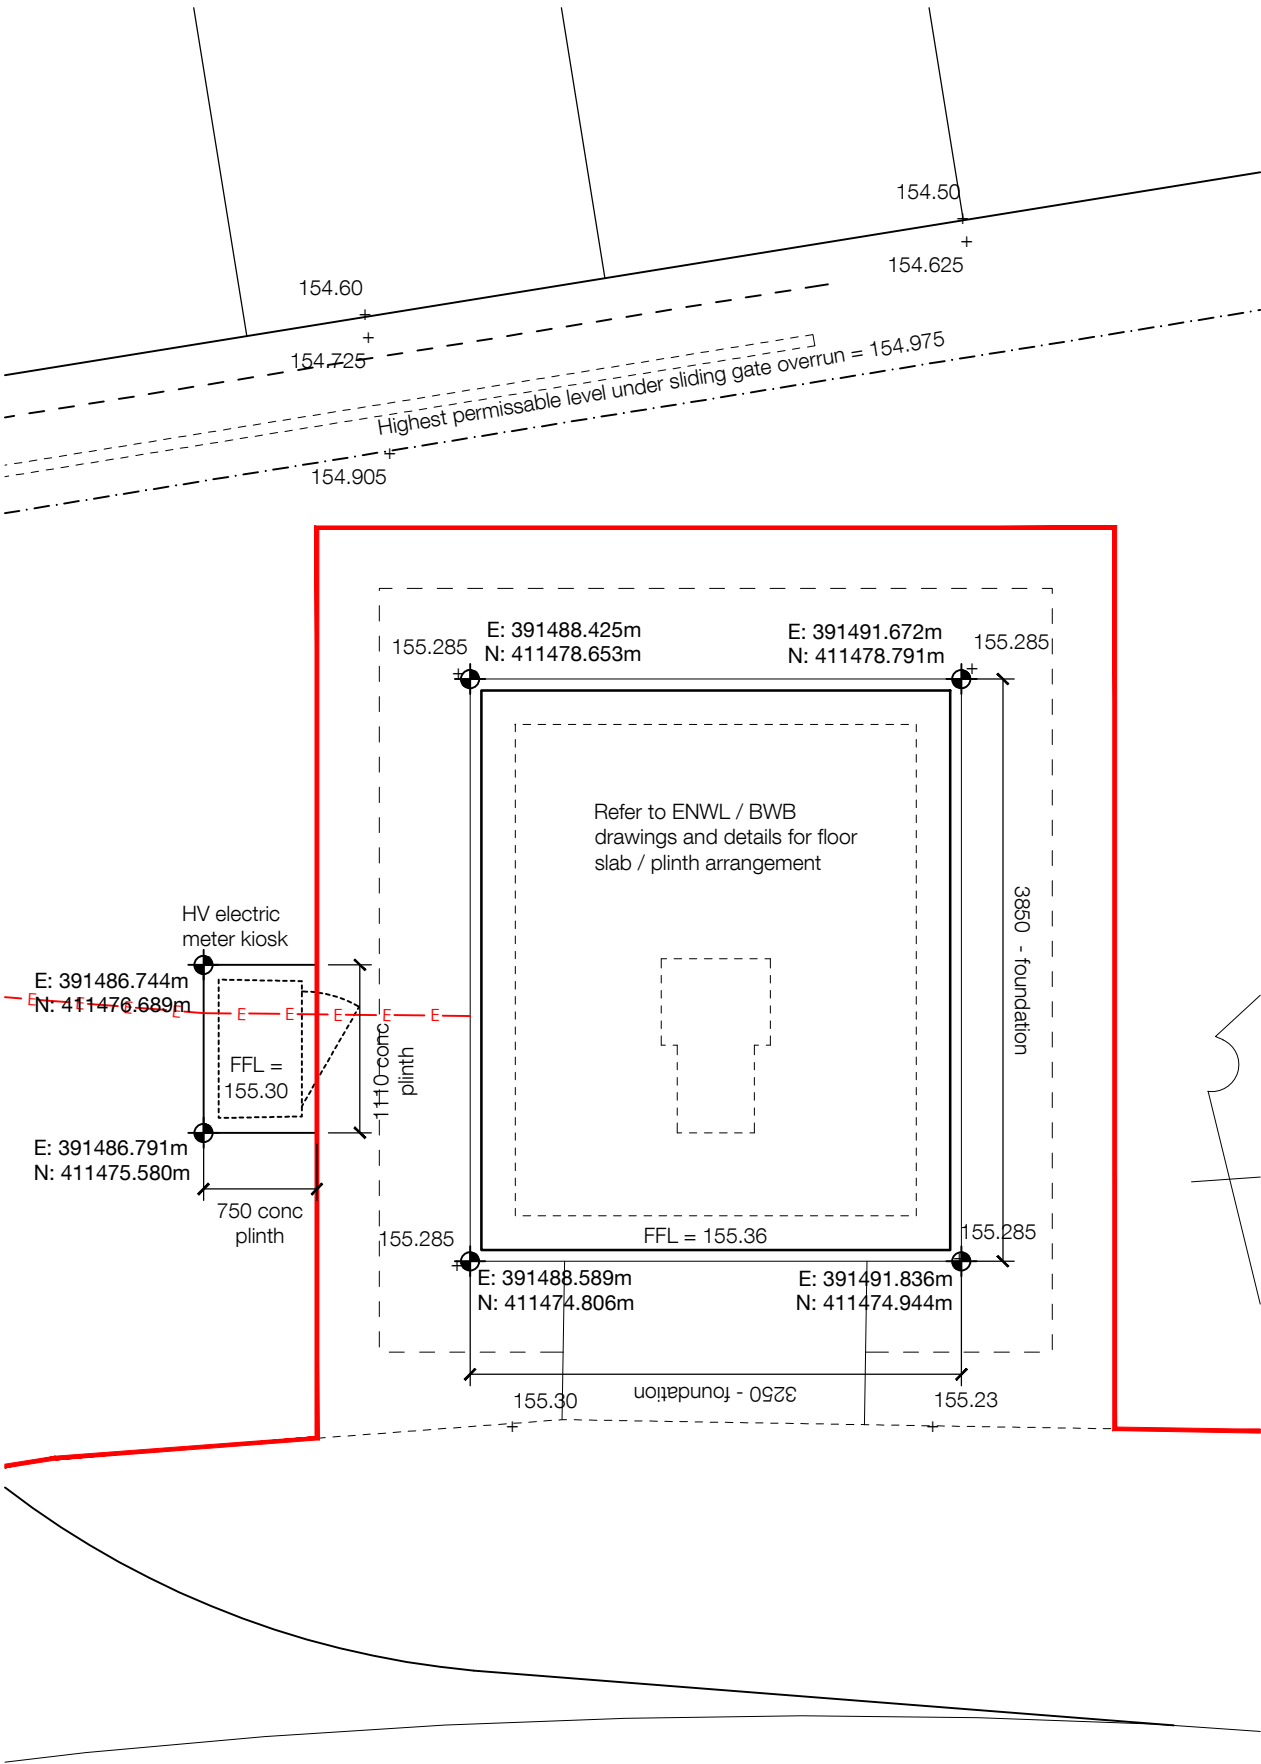

Proposed Unit J1 ENWL
substation setting out - 1:50

INFORMATION CONTAINED IN THIS DRAWING IS THE
SOLE COPYRIGHT OF DLA ARCHITECTURE LTD AND IS
NOT TO BE REPRODUCED WITHOUT PERMISSION

DO NOT SCALE, REFER TO FIGURED DIMENSIONS ONLY

REVISIONS			
C01	27/02/24	PSL	PT
FIRST ISSUE			
C02	18/03/24	PSL	PT
HV METER KIOSK SETTING OUT ADDED.			
C03	09/04/24	PSL	PT
LEVELS REVISED AS BWB'S PROPOSALS (AS BWB E-MAIL 09/04/24)			



6 East Parade | Leeds | LS1 2AD
0113 887 3100
www.dla-architecture.co.uk

PROJECT
KINGSWAY PLOT J

TITLE
UNIT J1 SUB STATION
SETTING OUT

SCALE
1:50 @A3 27/02/24

DLA REF
2022-052

DRAWN
PSL

REVIEWED
PT

PROJECT ORIGIN'R ZONE LEVEL TYPE ROLE NUMBER
G1174 DLA J1 XX DR A 90036

STATUS
CONSTRUCTION

REVISION
C 03

T:\2022\2022-052\CAD\05-Autocad\Drawings\90036.dwg