

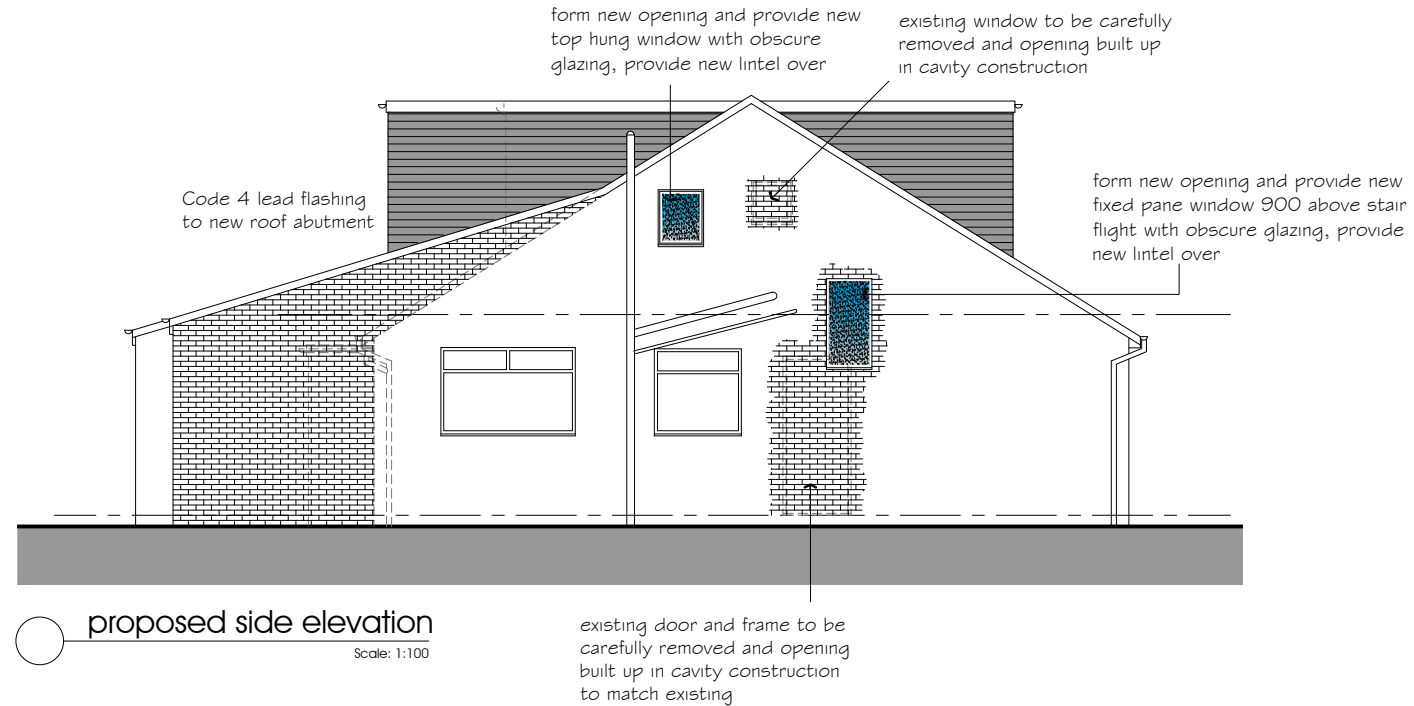


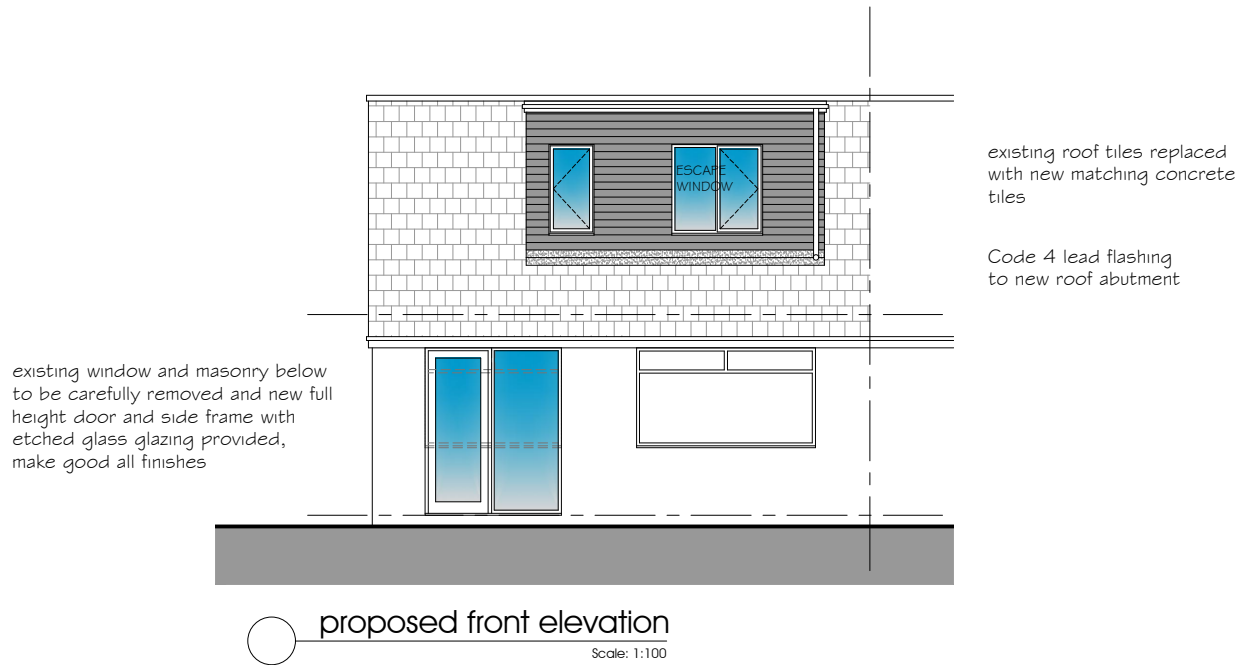

READ IN CONJUNCTION
WITH GENERAL NOTES

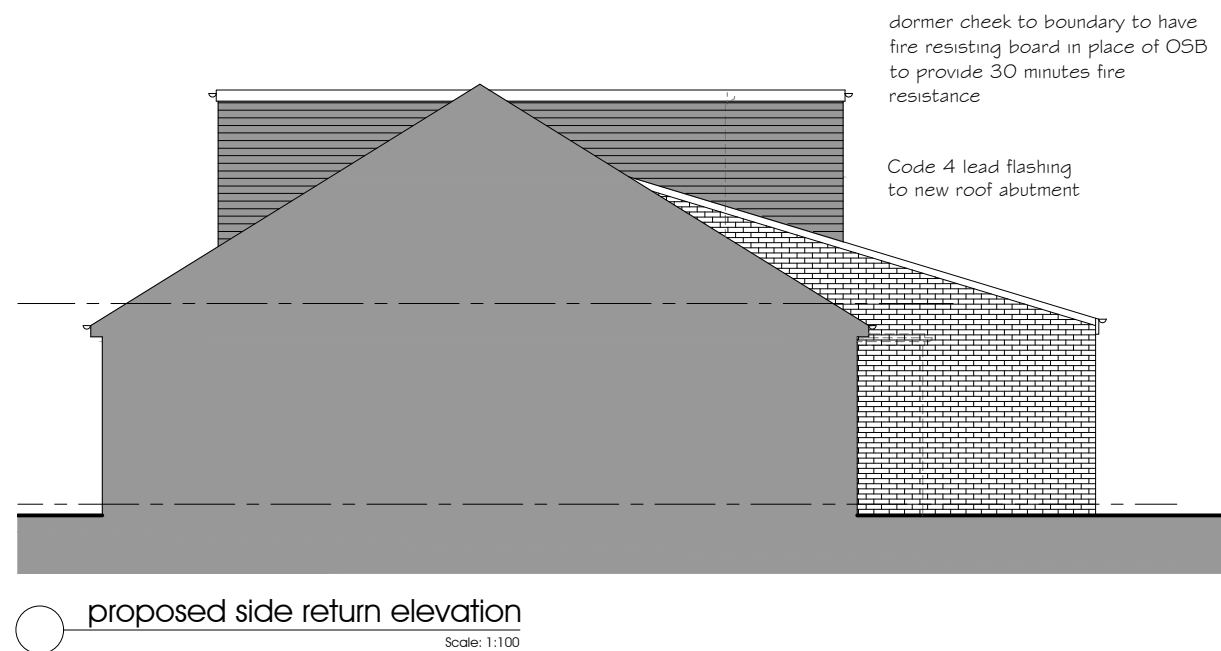

PROJECT
proposed extensions
11 piethorne close,
newhey
TITLE
proposed elevations

CLIENT
mr d padron

DRAWN dph
DATE may 2024
SCALE 1:100 @ A3

DWG No.

08 B