


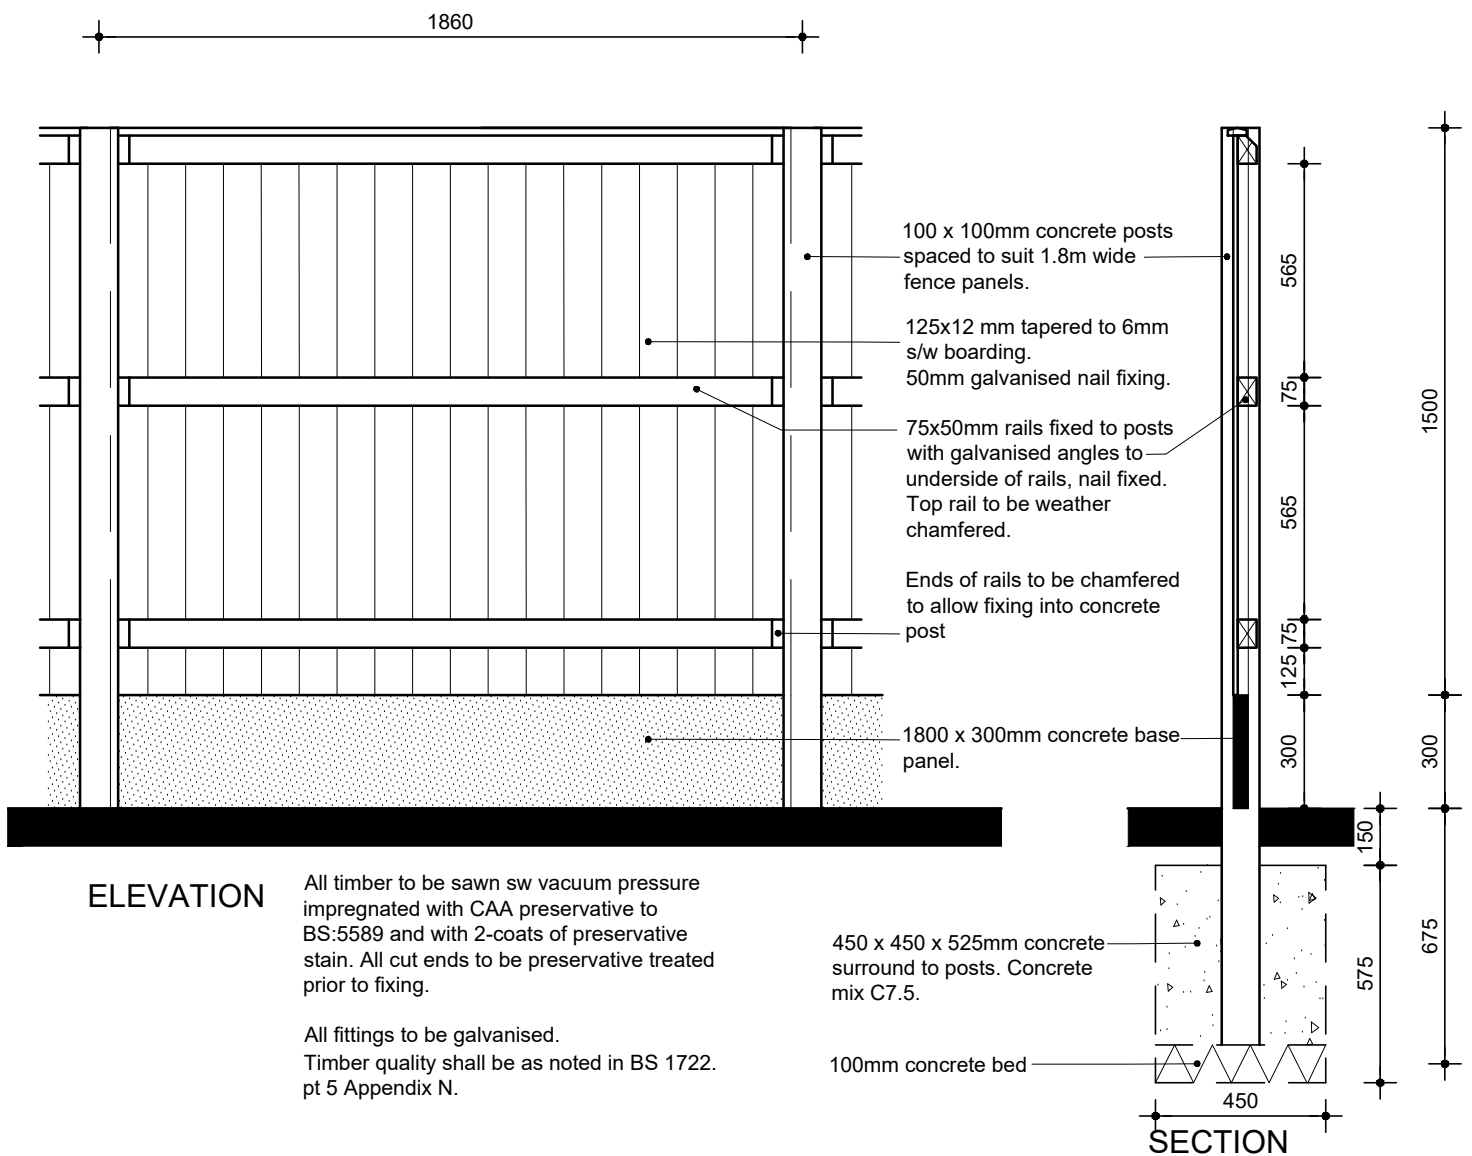

All timber to be sawn sw vacuum pressure impregnated with CAA preservative to BS:5589 and with 2-coats of preservative stain. All cut ends to be preservative treated prior to fixing.

All fittings to be galvanised.
Timber quality shall be as noted in BS 1722. pt 5 Appendix N.

1800mm CONCRETE POST & FEATHER EDGE PANEL FENCE WITH KICK BOARD

	Drawing Title: 1800mm Concrete Post & Feather Edge Panel With Concrete Kick Board				
 architecture ■ building surveying ■ urban design burnaby villa ■ 48 walling street road ■ fulwood ■ preston ■ pr2 8bp tel: 01772 774510 fax: 01772 774511 email mck@mckassociates.co.uk	Project: STANDARD DETAILS	Rev.	Date	By	Description
		Drawn: MCK	Checked:	Scale: 1:20@A4	Date: MAY 2020
		Job No: SD	Drawing No: B-12.2-14		Rev:

A4