
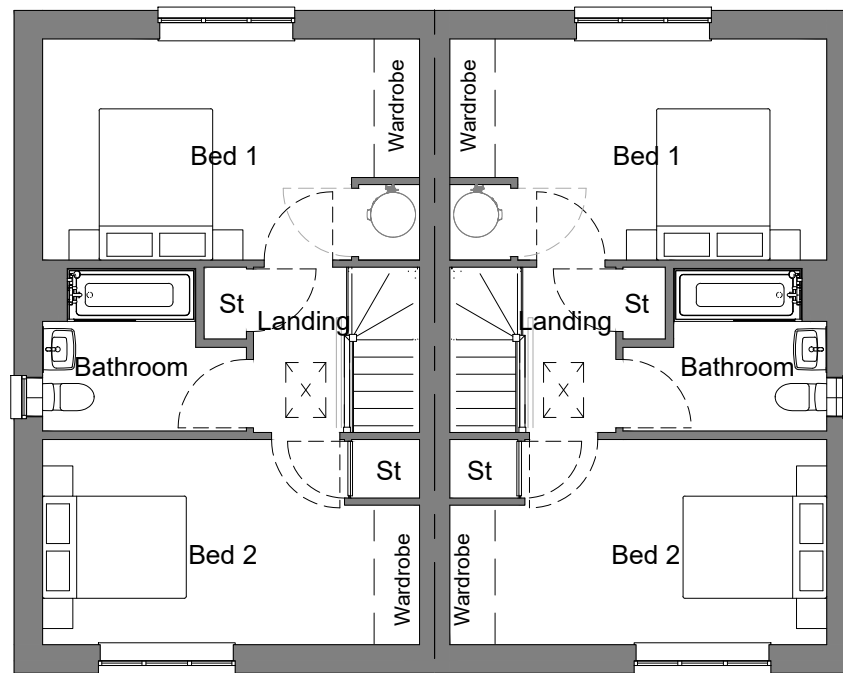
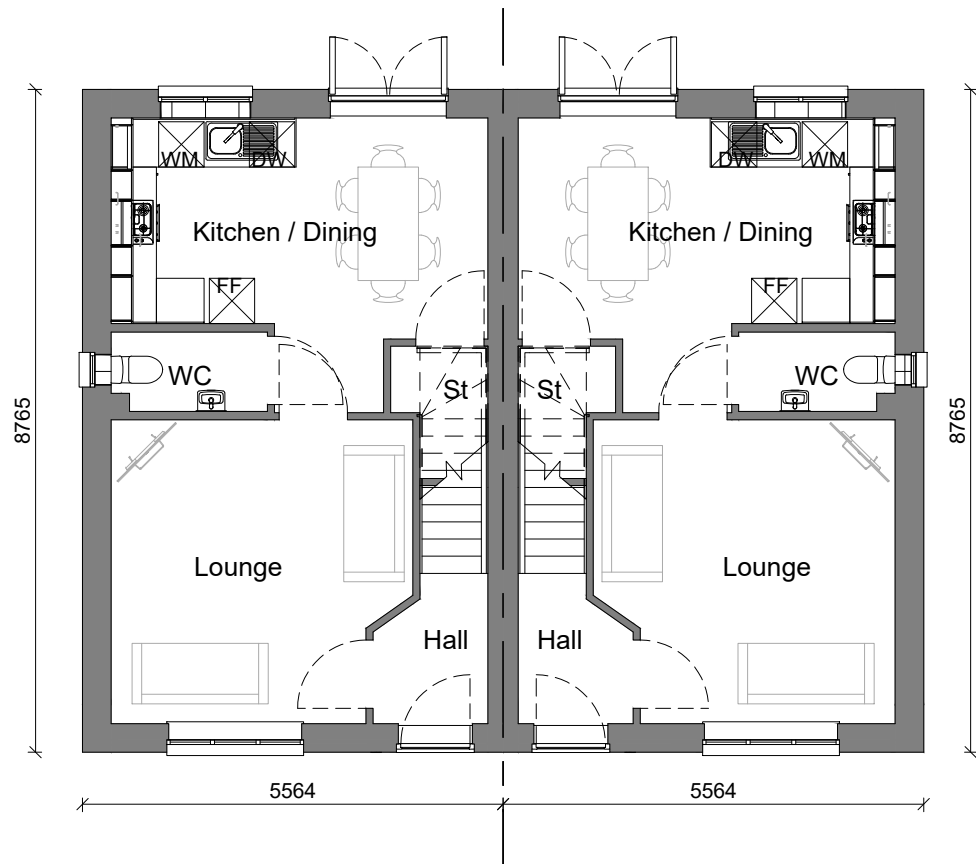


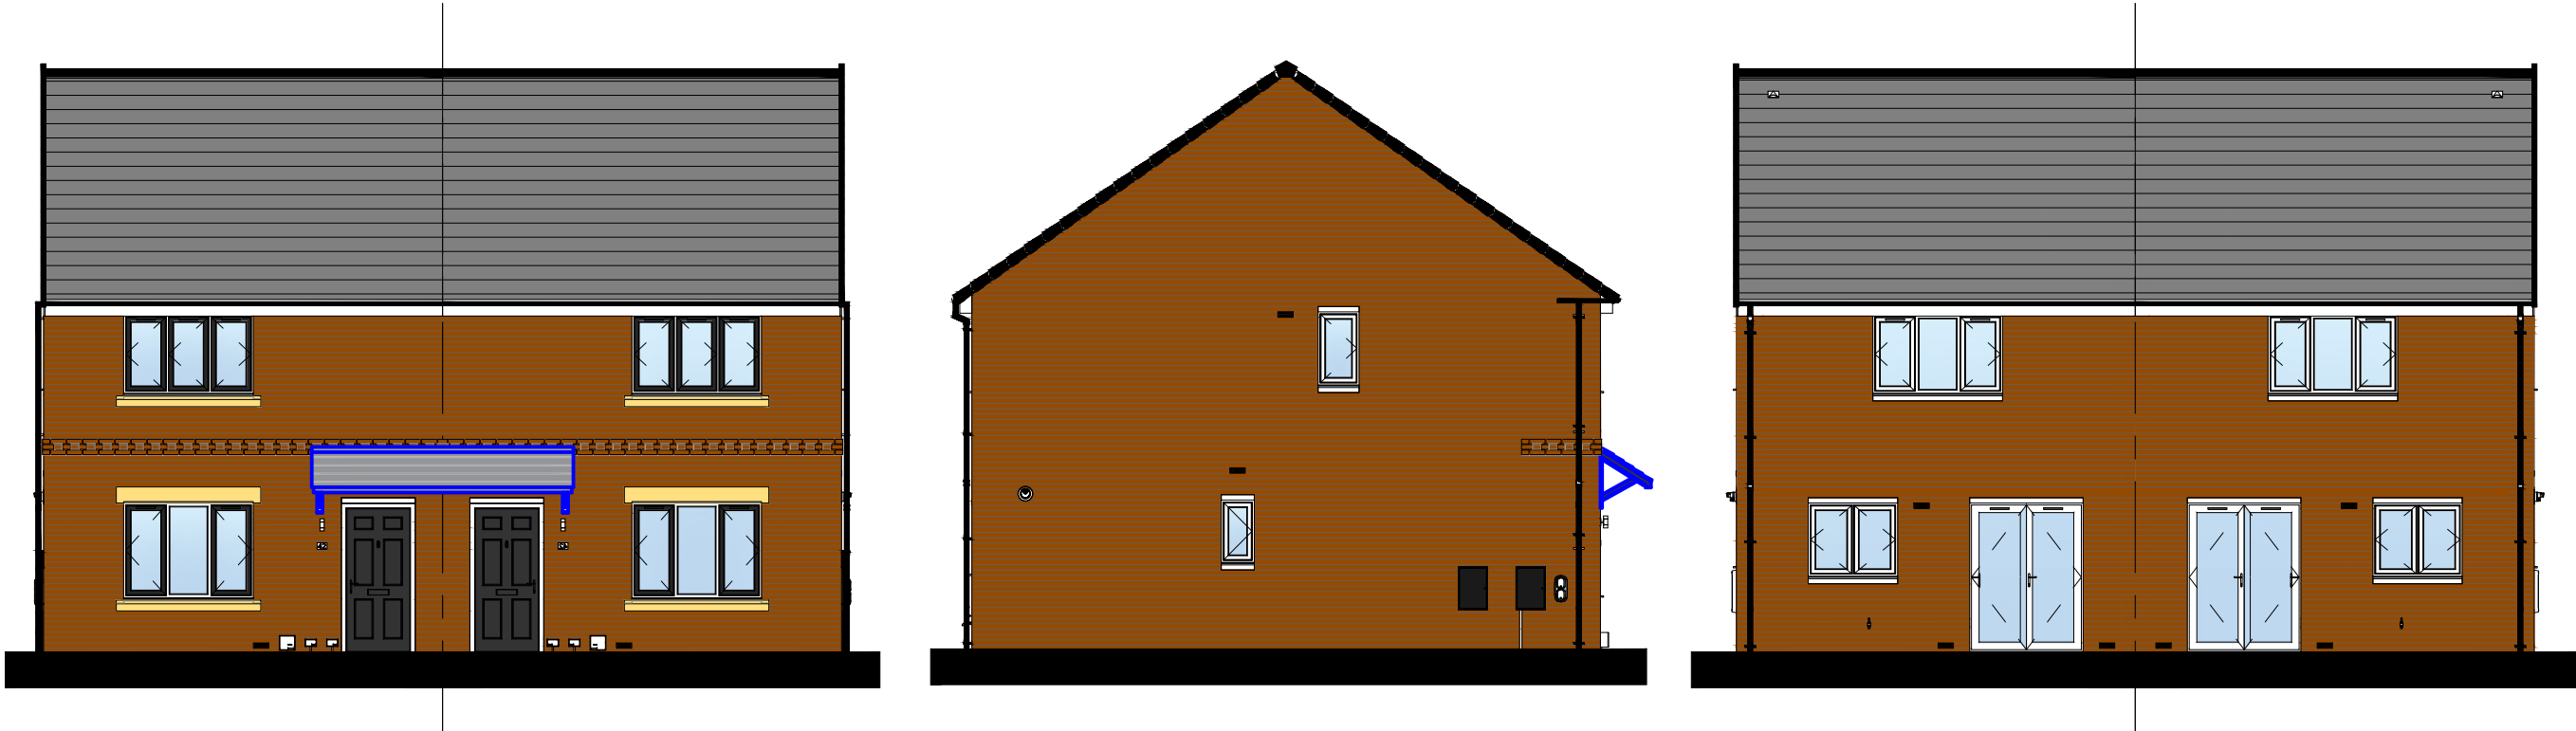

Canal Frontage

B A	19.06.25 -	ATL PP-RP	Hot water cylinder location added. Feature dentil course added. Artstone heads and cills in lieu of brick soldiers.	-	-
REV	DATE	DRAWN	DESCRIPTION	ARCH CHECK	ENG CHECK
TITLE					
THE WALKHAM - PLANNING DRAWING CANAL FRONTAGE					
 M.C.I. Developments Ltd. 15 Beecham Court, Smithy Brook Road, Wigan, WN3 6PR tel: 08448871467 fax: 08448871468 web: www.mcidevelopments.com email: admin@mcidevelopments.com A KEEPMOAT HOMES COMPANY					
PROJECT					
TRUB FARM, ROCHDALE					
DRN BY	IG	SCALE	JOB REF	DRAWING NUMBER	REV
DATE	20.05.24	1:100 @ A3	102	MCI-102-DR-A-WAL-202	B