

Silver Hill Farm, Rochdale

Phasing Details

B	04/08/2025	Alterations to Phasing Sheets 2 and 3.	MB	MB
A	15/04/2025	Alterations to Phasing Sheets 1 and 4.	MB	MB
REV	DATE	AMENDMENT	BY	CHKD

HNA architects



Architecture | Planning | Design

PROJECT:	Silver Hill Farm, Lower Lane, Rochdale			
CLIENT:	Grandstream Properties			
DRAWING:	Phasing Details			
DRAWN BY:	TR	CHECKED BY:	MB	CREATED: 26/02/25
				SCALE: N/A
STATUS:	Planning		DRAWING No: 1517/P-000	REVISION: B

DO NOT SCALE.
COPYRIGHT REMAINS WITH HNA ARCHITECTS Ltd.

TEMPLE WORKS, TEMPLE STREET, OLDHAM, OL13NJ
TEL: 0161 688 1820
E-MAIL: info@hna-architects.co.uk

RIBA
Chartered Practice

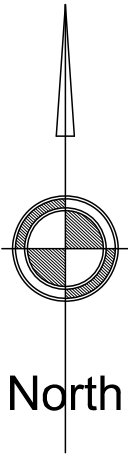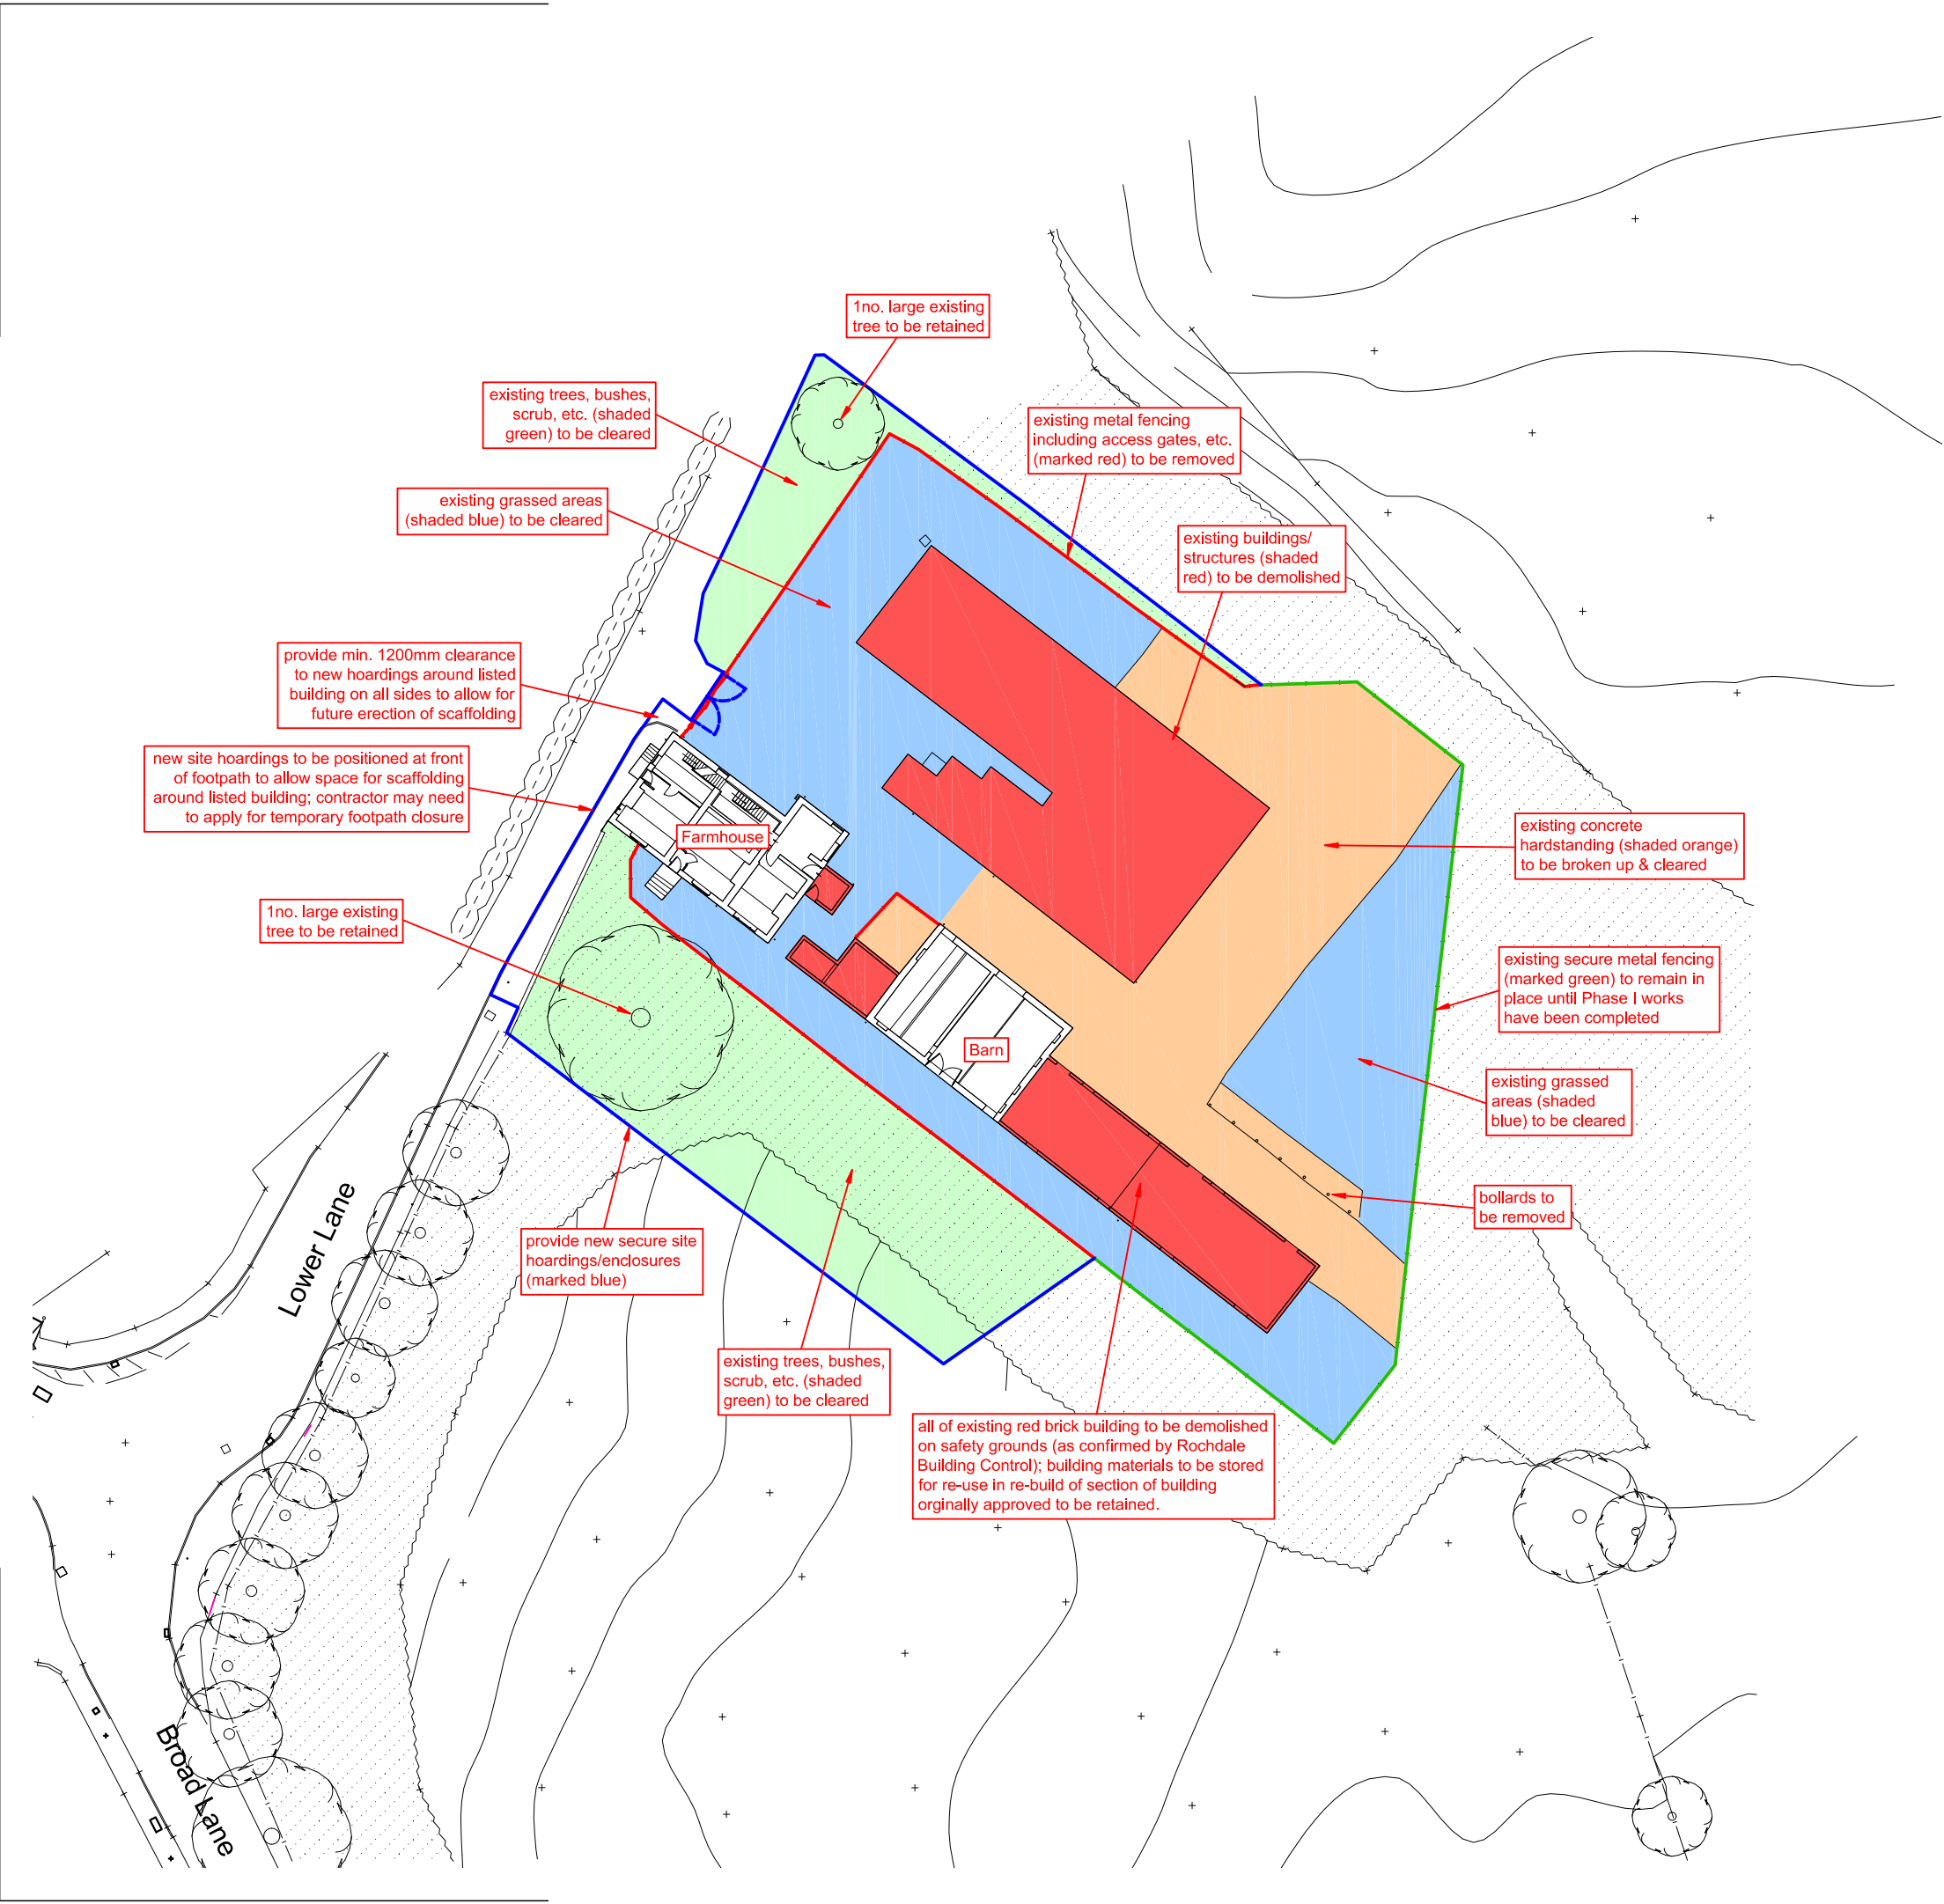

A	15/04/2025	Revised note relating to demolition on safety grounds	MB	MB
REV	DATE	AMENDMENT	BY	CHKD



HNA architects
Architecture | Planning | Design

PROJECT:	Silver Hill Farm, Lower Lane, Rochdale			
CLIENT:	Grandstream Properties			
DRAWING:	Phasing Details: Phase I			
DRAWN BY:	TR	CHECKED BY:	MB	CREATED: 26/02/25 SCALE: 1:500 @ A3
STATUS:	Planning		DRAWING No: 1517/P-001	REVISION: A

DO NOT SCALE.
COPYRIGHT REMAINS WITH HNA ARCHITECTS LTD.



TEMPLE WORKS, TEMPLE STREET, OLDHAM, OL13NJ
TEL: 0161 688 1820
E-MAIL: info@hna-architects.co.uk

RIBA 
Chartered Practice

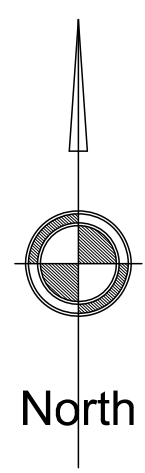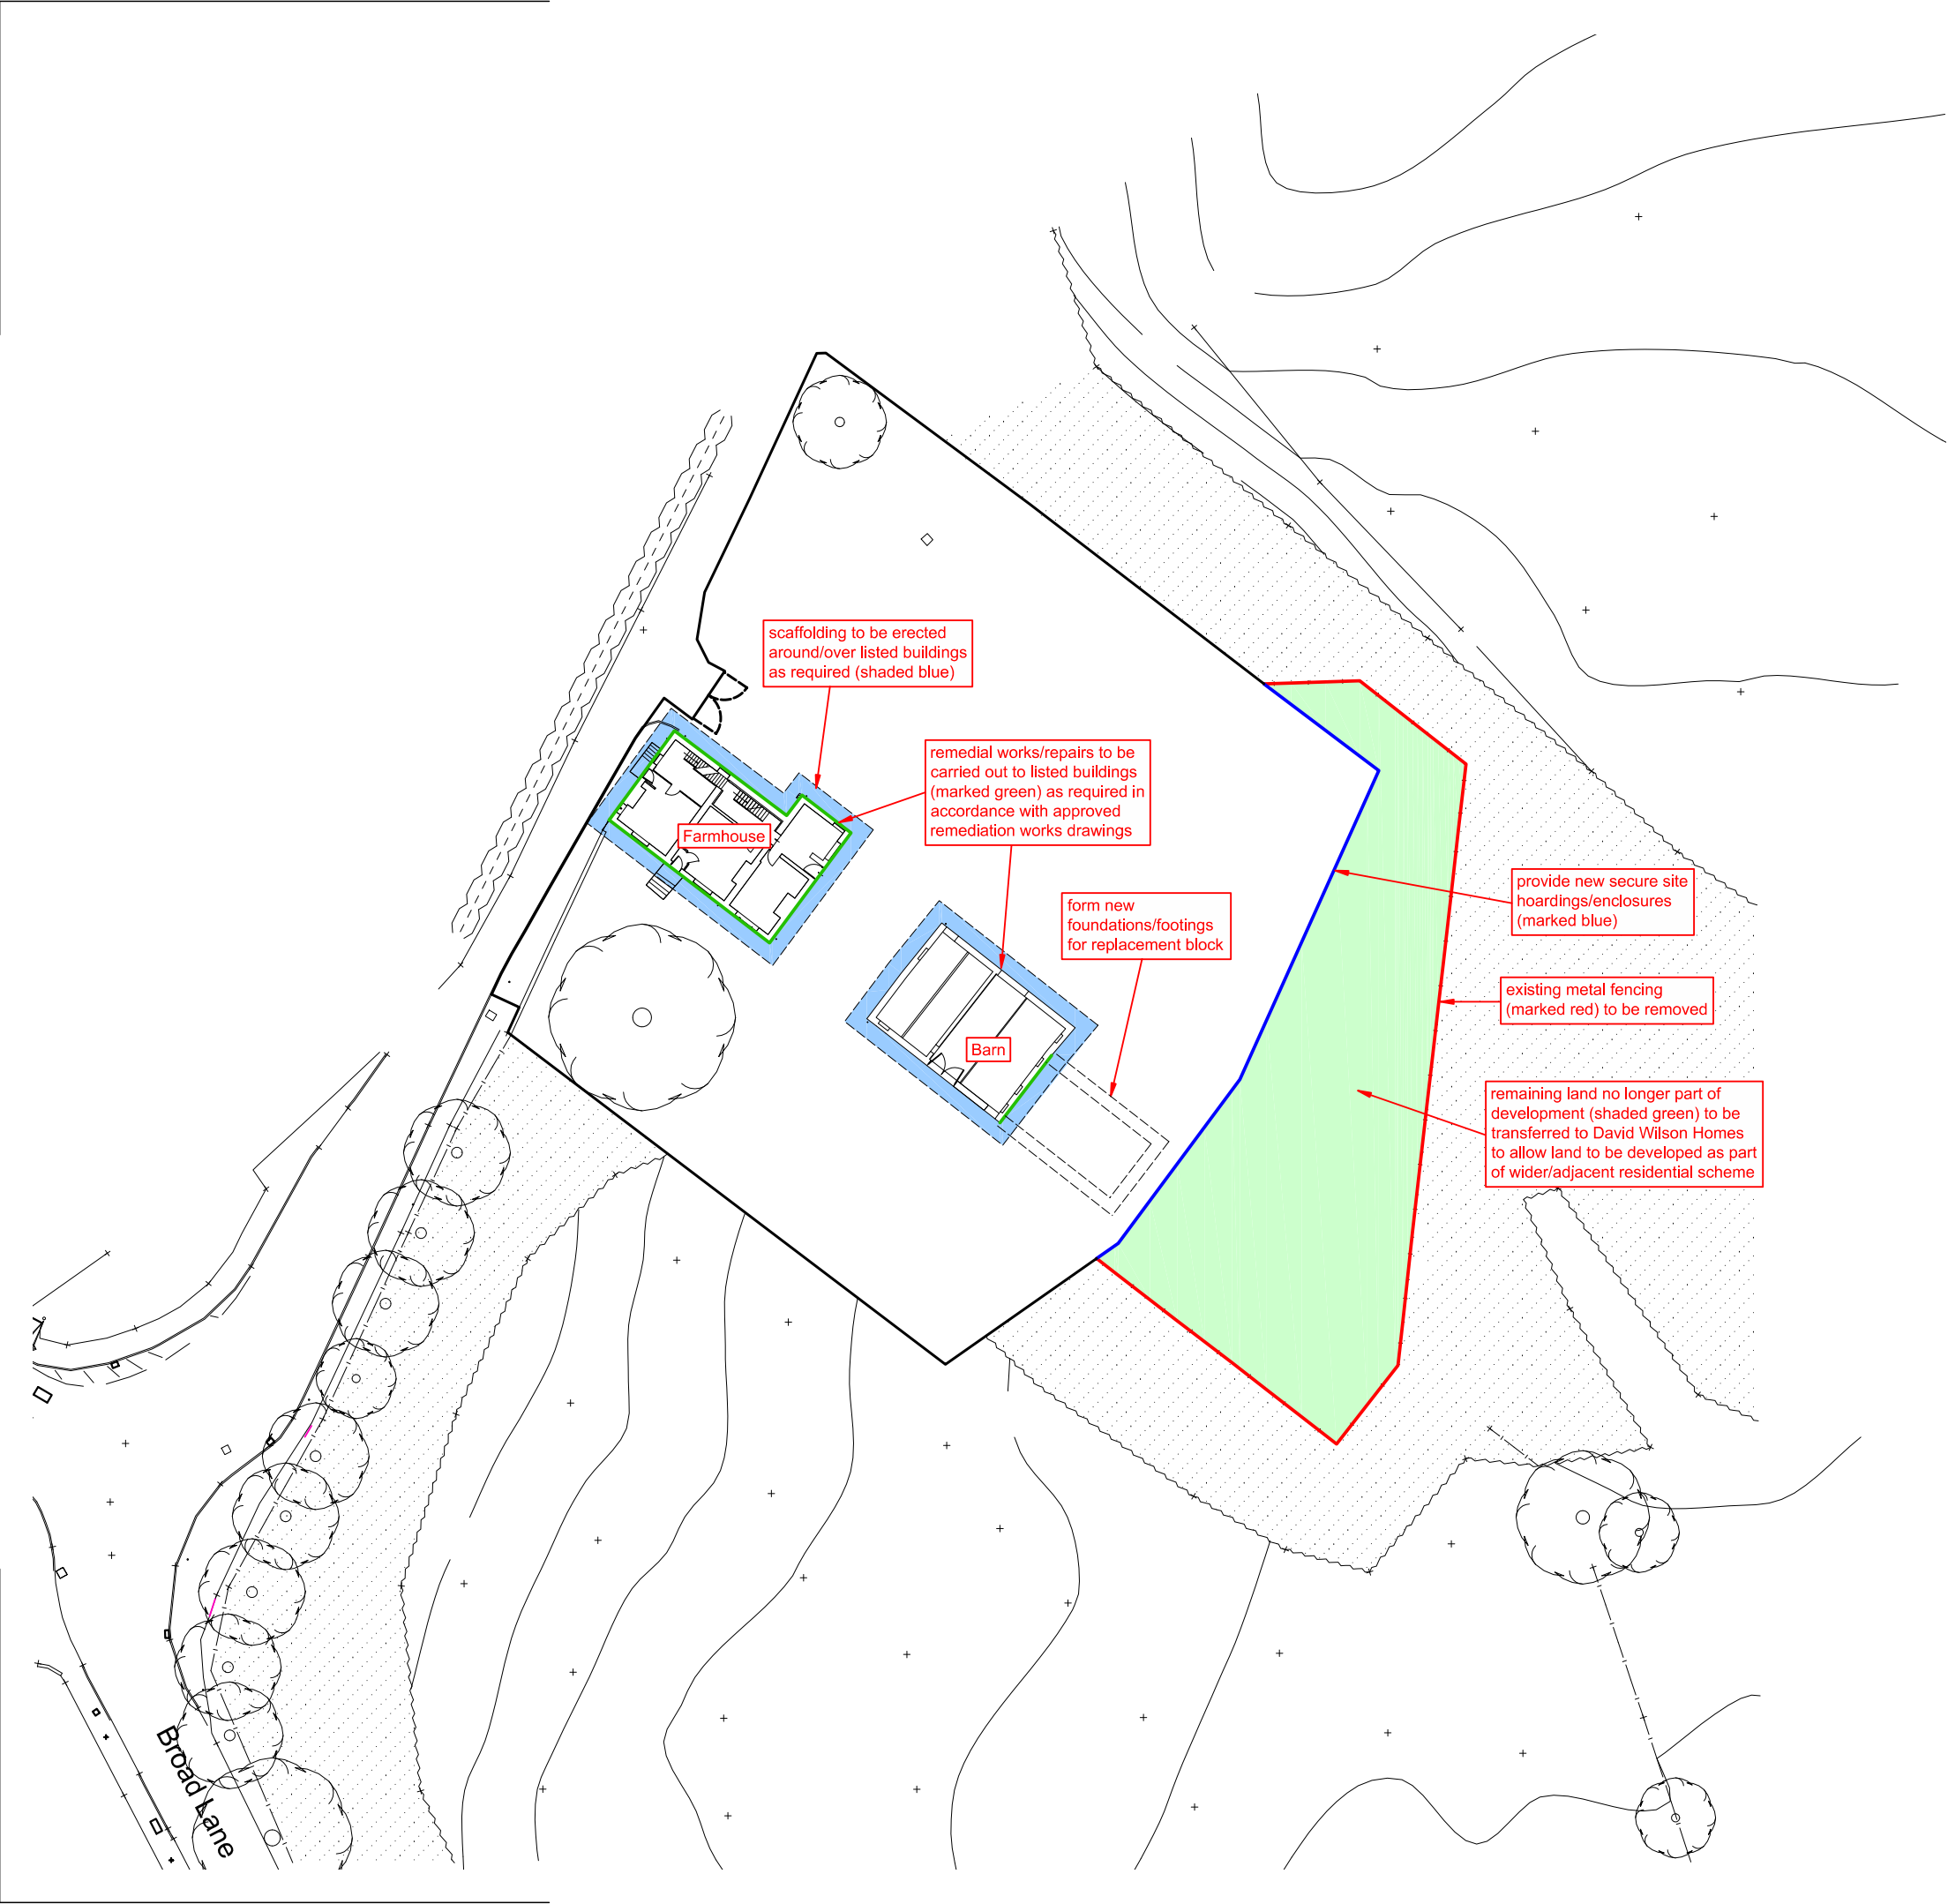

A	04/08/2025	Revised note relating to demolition of former cowshed	MB	MB
REV	DATE	AMENDMENT	BY	CHKD

HNA architects				
Architecture Planning Design				
PROJECT:	Silver Hill Farm, Lower Lane, Rochdale			
CLIENT:	Grandstream Properties			
DRAWING:	Phasing Details: Phase II			
DRAWN BY:	TR	CHECKED BY:	MB	CREATED: 26/02/25
STATUS:	Planning	DRAWING No:	1517/P-002	SCALE: 1:500 @ A3
				REVISION: A

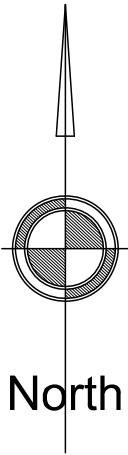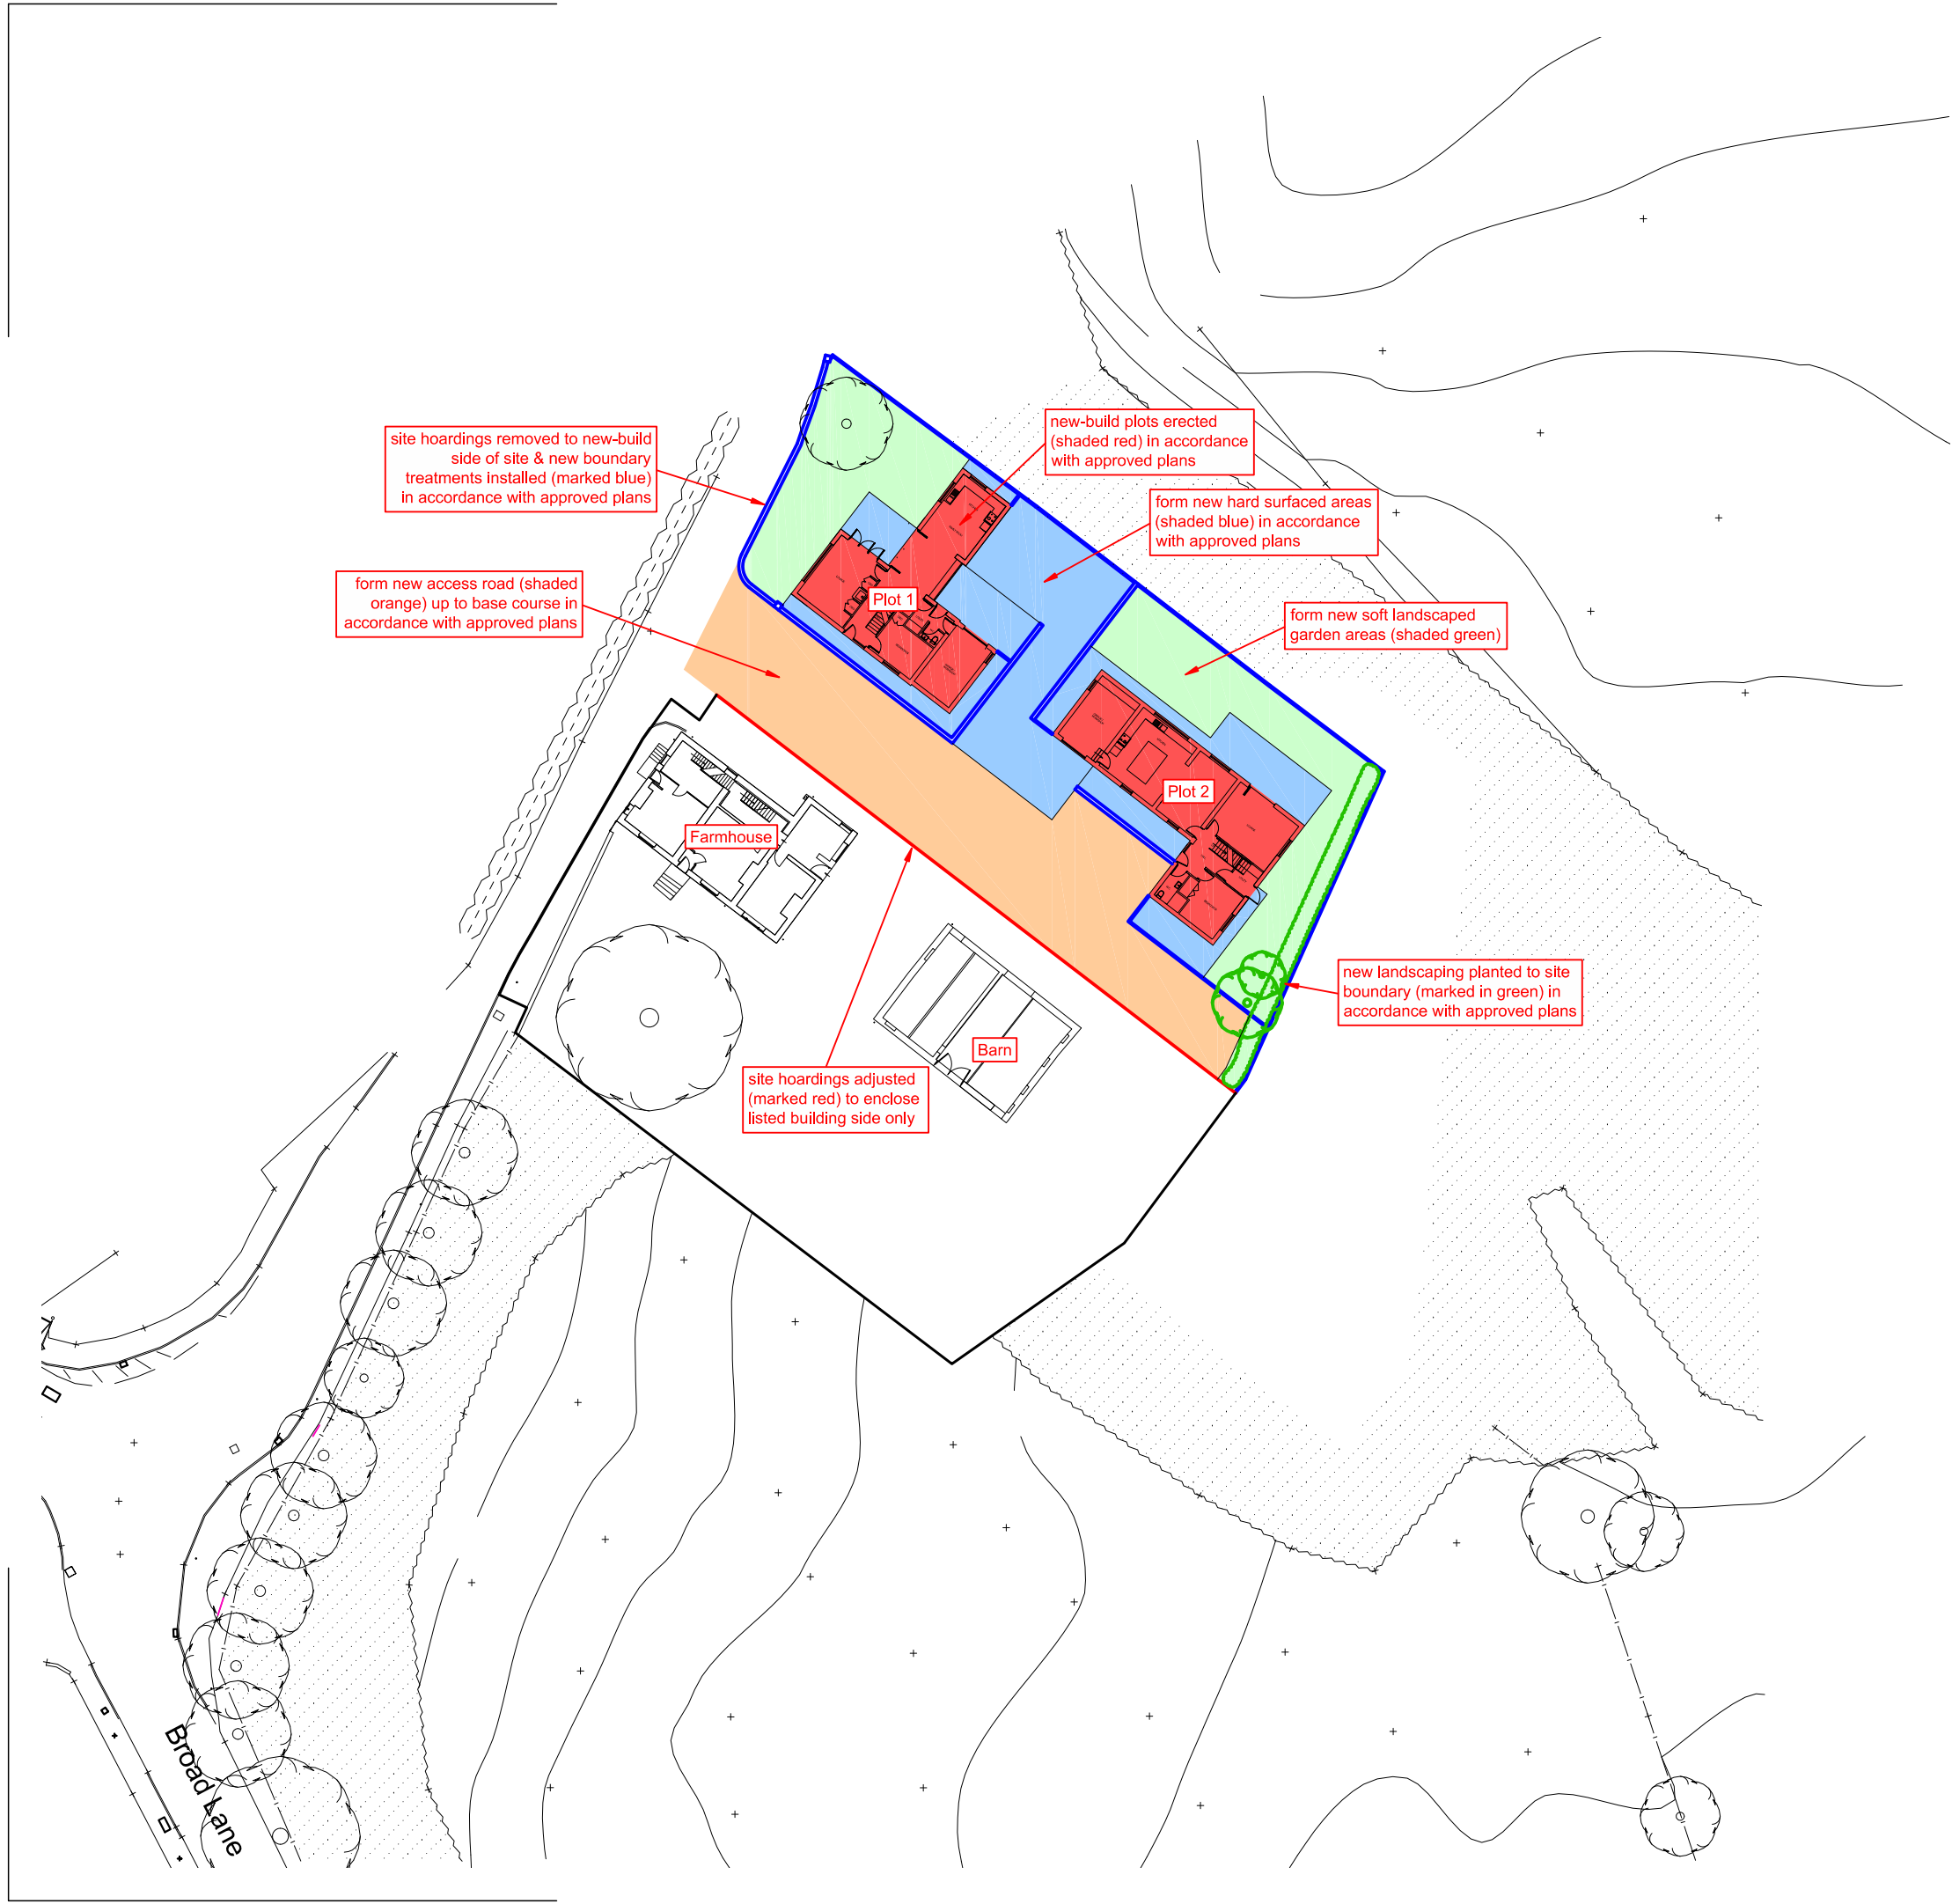

A	04/08/2025	Revision relating to demolition of former cowshed	MB	MB
REV	DATE	AMENDMENT	BY	CHKD



HNA architects
Architecture | Planning | Design

PROJECT:	Silver Hill Farm, Lower Lane, Rochdale			
CLIENT:	Grandstream Properties			
DRAWING:	Phasing Details: Phase III			
DRAWN BY:	TR	CHECKED BY:	MB	CREATED: 26/02/25 SCALE: 1:500 @ A3
STATUS:	Planning		DRAWING No: 1517/P-003	REVISION: A

DO NOT SCALE.
COPYRIGHT REMAINS WITH HNA ARCHITECTS LTD.

TEMPLE WORKS, TEMPLE STREET, OLDHAM, OL13NJ
TEL: 0161 688 1820
E-MAIL: info@hna-architects.co.uk

RIBA 
Chartered Practice

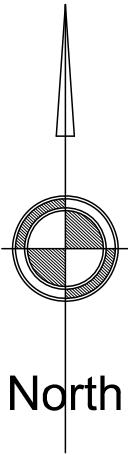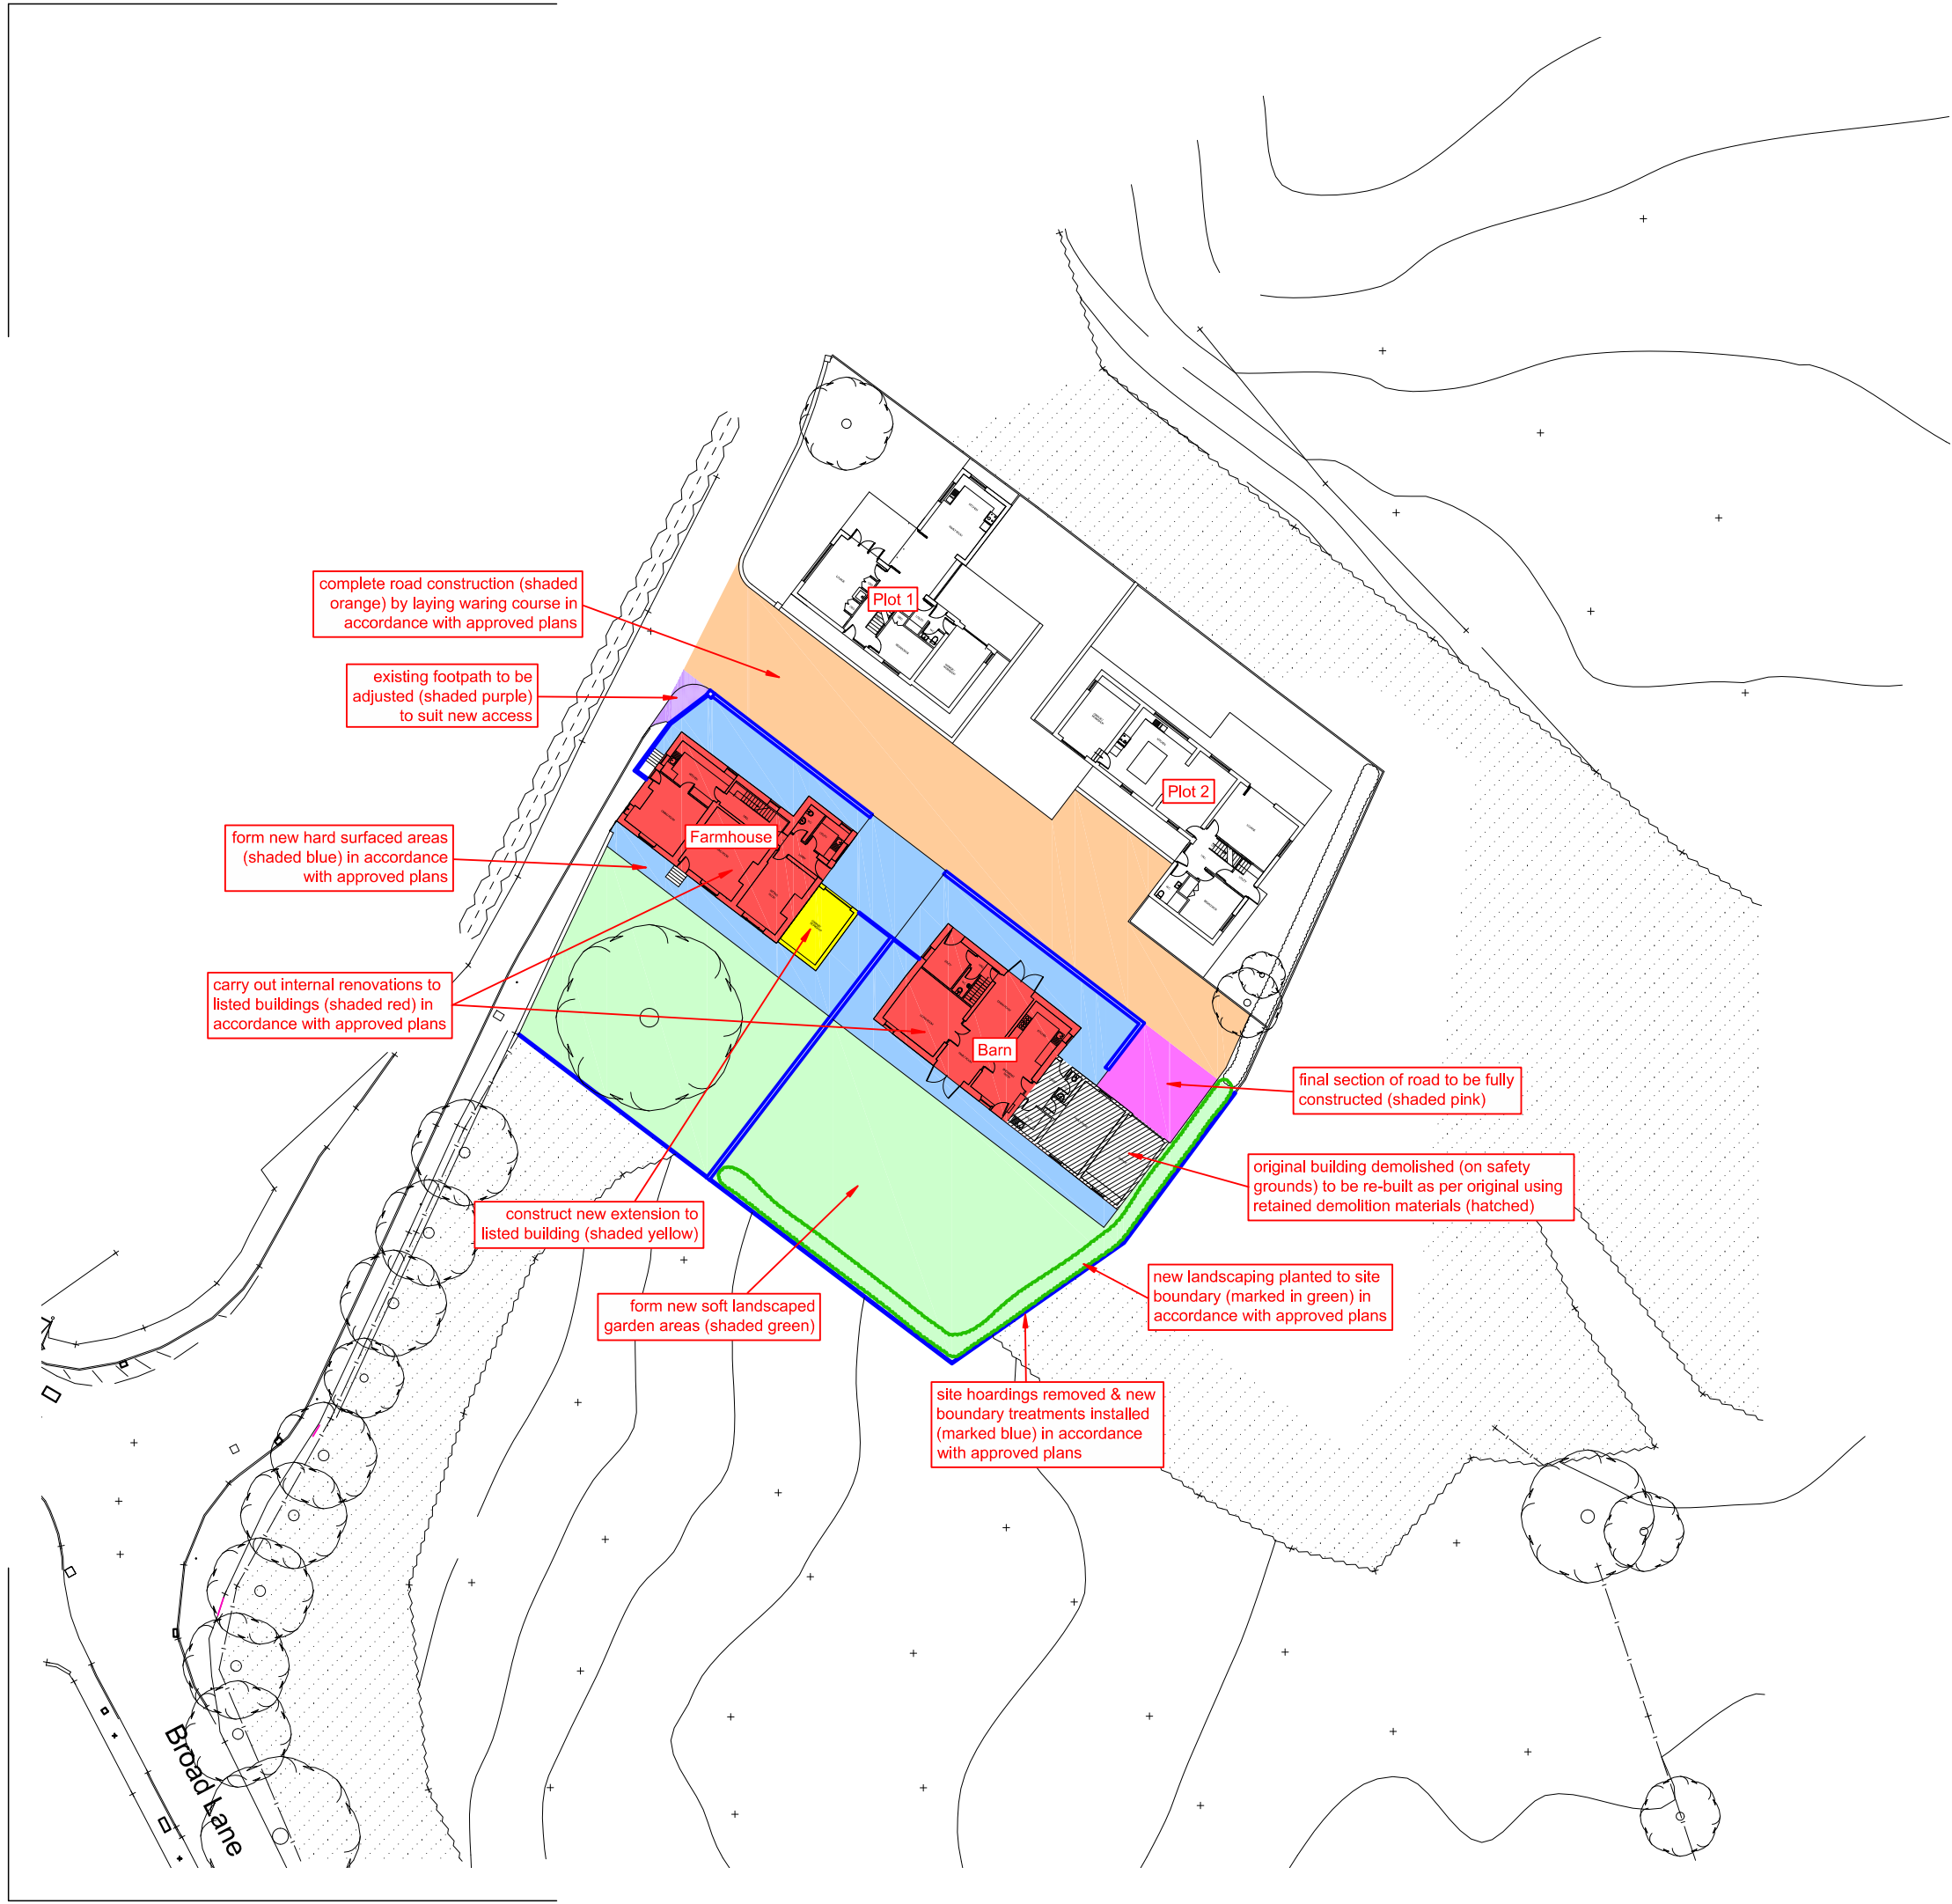

A	15/04/2025	Demolished building notes altered to reflect change.	MB	MB
REV	DATE	AMENDMENT	BY	CHKD

HNA architects
Architecture | Planning | Design

PROJECT:	Silver Hill Farm, Lower Lane, Rochdale			
CLIENT:	Grandstream Properties			
DRAWING:	Phasing Details: Phase IV			
DRAWN BY:	TR	CHECKED BY:	MB	CREATED: 26/02/25 SCALE: 1:500 @ A3
STATUS:	Planning		DRAWING No: 1517/P-004	REVISION: A

DO NOT SCALE.
COPYRIGHT REMAINS WITH HNA ARCHITECTS LTD.

TEMPLE WORKS, TEMPLE STREET, OLDHAM, OL13NJ
TEL: 0161 688 1820
E-MAIL: info@hna-architects.co.uk

RIBA 
Chartered Practice