

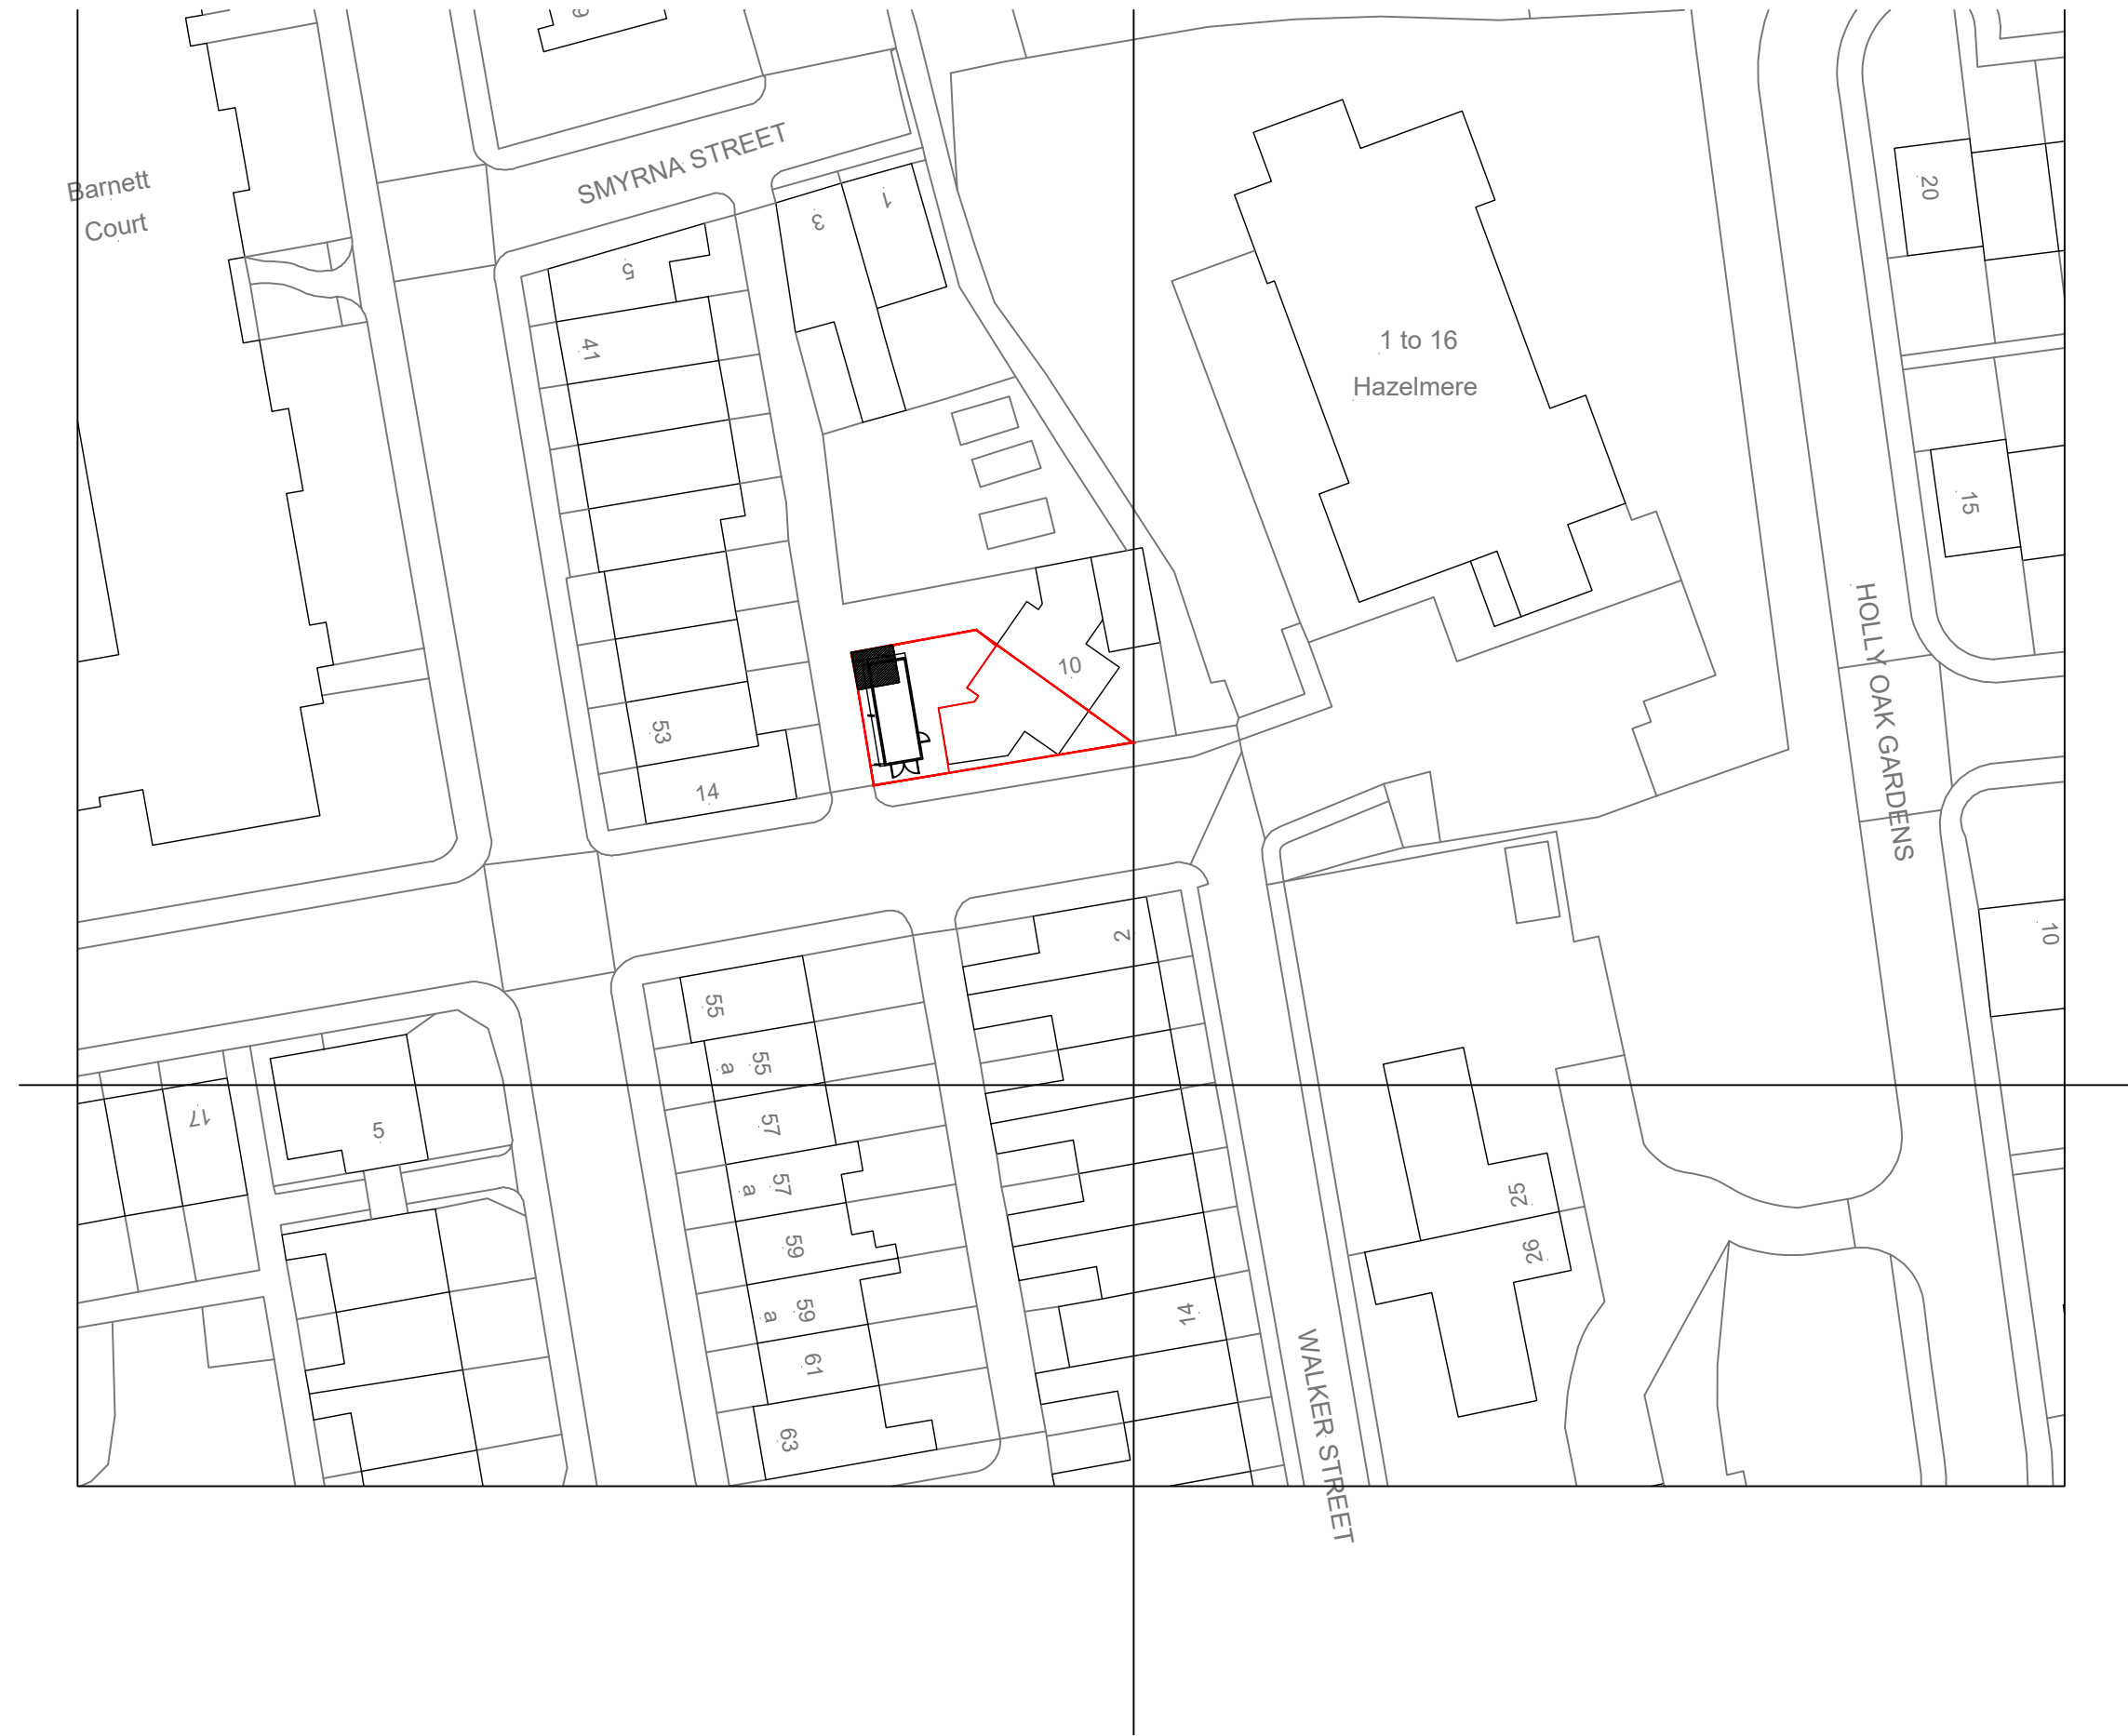


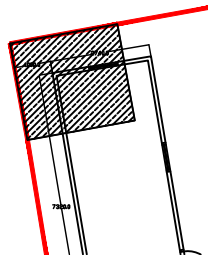


rev.	date	description

Do not scale from this drawing. All dimensions and levels should be checked on site and discrepancies raised.
This drawing may not be reproduced in any way without the express written consent of Walker Architectural Design Ltd.

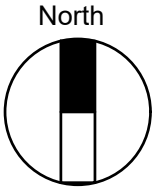

Existing out house to be demolished

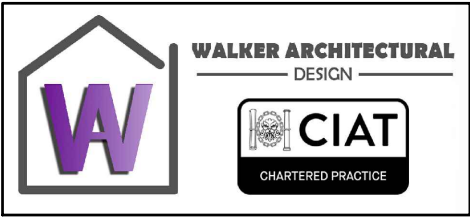

Client: Mrs D Isunga

Project: 12
Seymour Street
Heywood

Title: Location Plan

Scales:1:1250@a3		Cad ref :.....	
Drawn:	Checked:	Date:07.07.23	
Drawing no.	WA059-001		Rev. /