




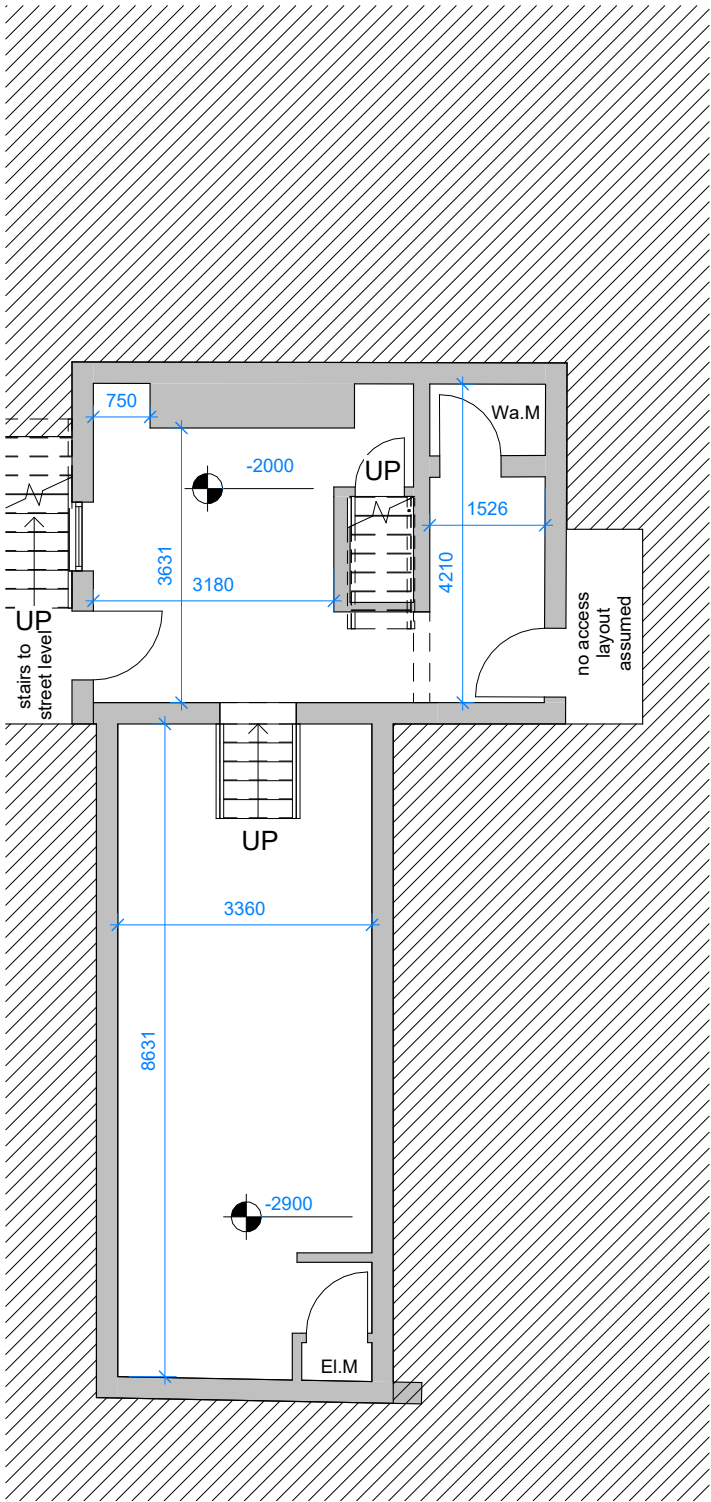


Lower Basement
1 : 100

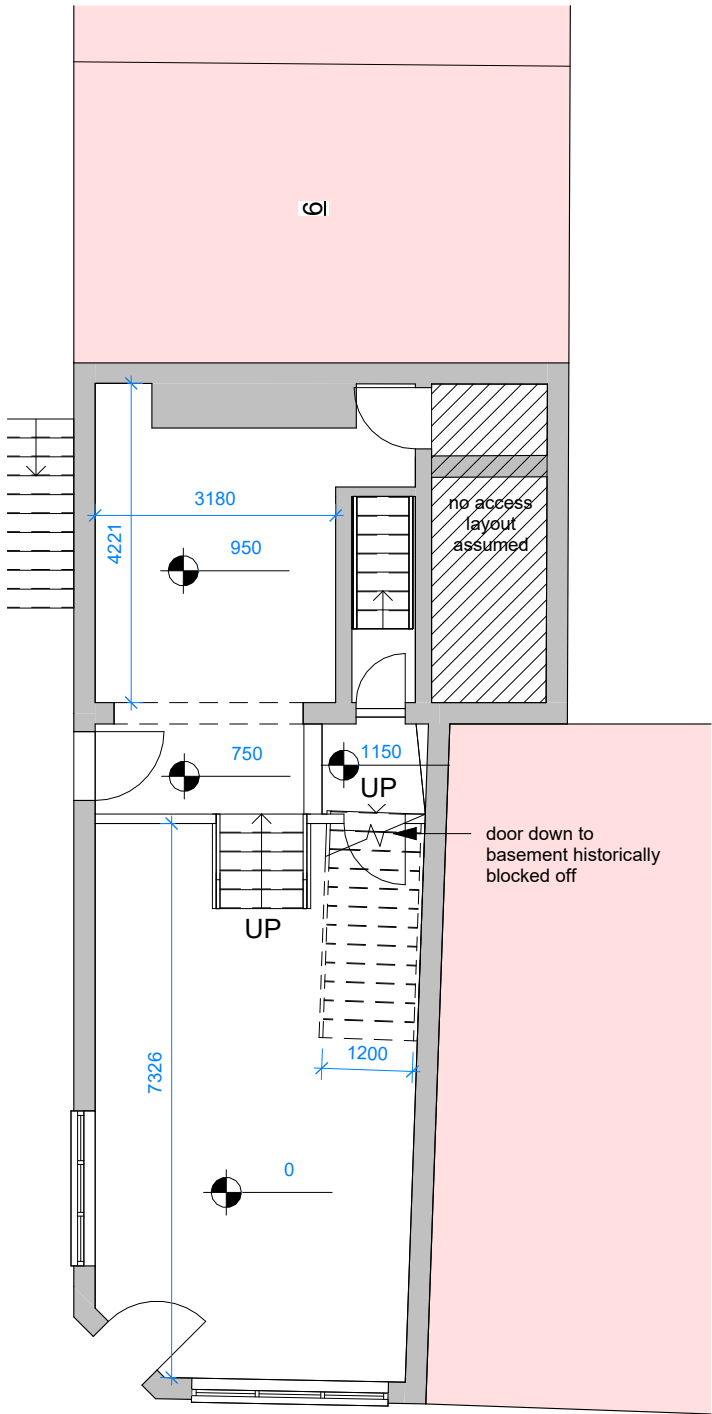

Level 0
1 : 100

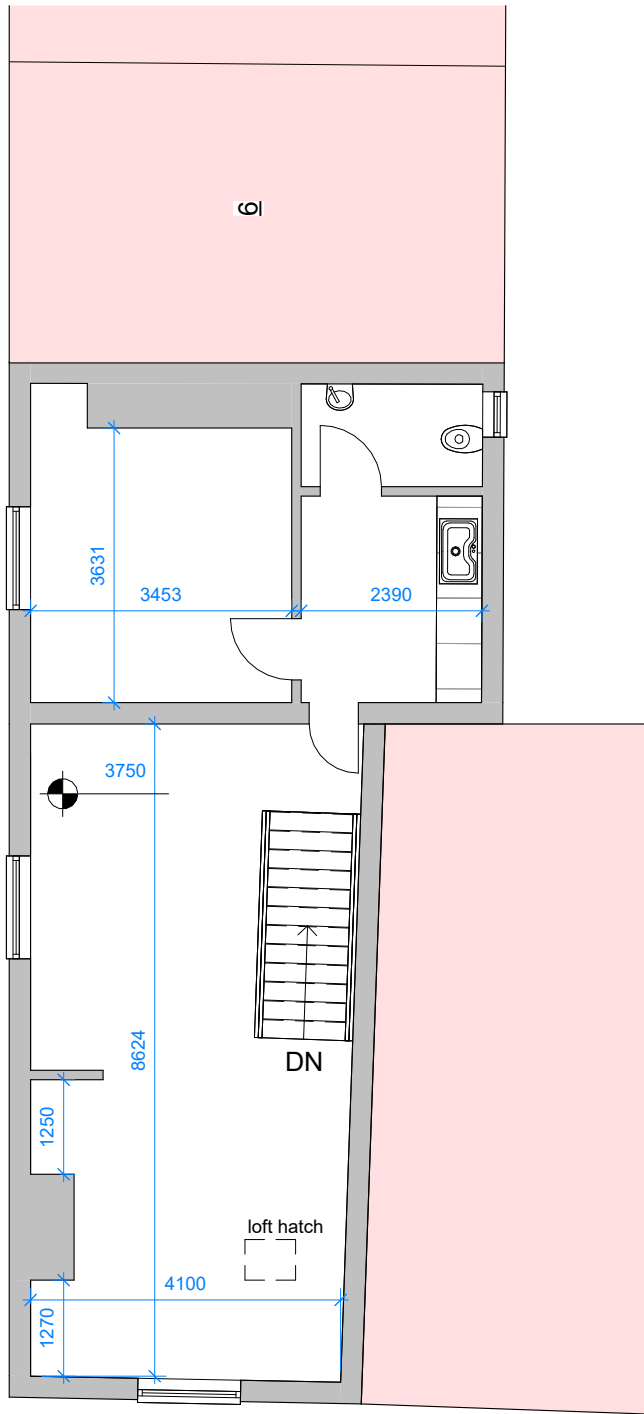

Level 1
1 : 100

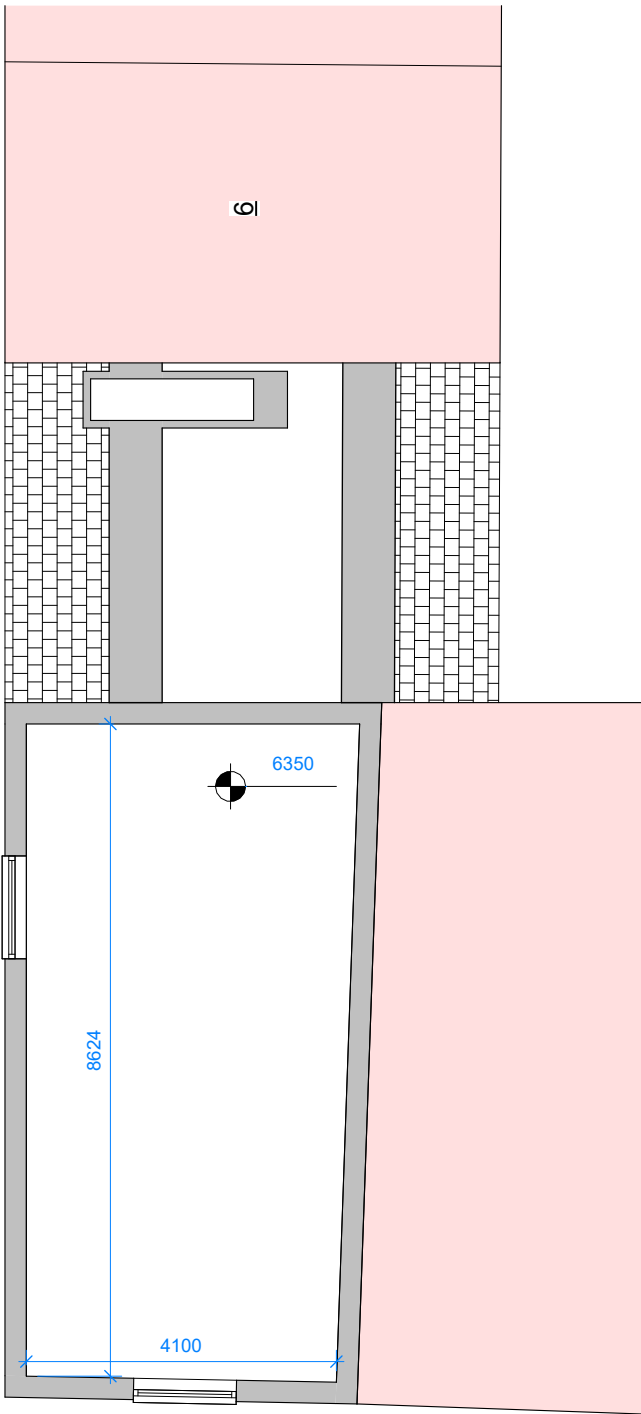

Level 2
1 : 100

O-RU SHALL HAVE NO RESPONSIBILITY FOR ANY USE MADE OF THIS DOCUMENT OTHER THAN FOR THAT WHICH IT WAS PREPARED AND ISSUED. ALL DIMENSIONS SHOULD BE CHECKED ON SITE. COPYRIGHT IN THIS WORK BELONGS TO O-RU. THIS WORK MAY NOT BE USED, SOLD, LICENSED, TRANSFERRED, COPIED OR REPRODUCED IN WHOLE OR IN PART OR IN ANY MANNER OR FORM WITHOUT THE PRIOR WRITTEN CONSENT OF OFFICE RENOSURMISTON LTD.


ANY DRAWING ERRORS OR DIVERGENCIES SHOULD BE BROUGHT TO THE ATTENTION OF O-RU AT THE ADDRESS SHOWN BELOW.

DRAWINGS SHALL BE READ IN CONJUNCTION WITH THE FOLLOWING BEFORE WORK COMMENCES:

- THE CDM DESIGN ISSUES REGISTER
- THE RISK SERIES OF DRAWINGS
- THE PROJECT CDM RISK REGISTER


DRAWINGS ISSUED ARE DESIGN INTENT ONLY. ALL SITE DETAILS TO BE VERIFIED BY CONTRACTOR UPON MOBILISATION/STRIP-OUT SITE SURVEY. DO NOT SCALE FROM THIS DRAWING.

NOTES

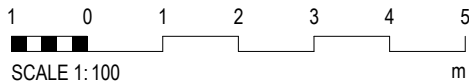

P01	First Issue	DRU	27/05/24	
REVISION	DESCRIPTION	DRAWN	CHECKED	DATE

Wa.M - Water Meter
Ei.M - Electric Meter

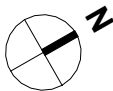

CLIENT

Horton Road
Manchester
M147 QF

0161 533 0251

o-ru.co.uk
hello@o-ru.co.uk



PROJECT TITLE
Broadbents - Middleton

O-RU JOB NUMBER
0091-ORU

ISO 27001 CLASSIFICATION
Commercial In Confidence

DRAWING TITLE
Existing GA Plans

DRAWING No.
-XX-ZZ-DR-A-00010

SCALE
@ A3
1 : 100

DATE FIRST ISSUED
27/05/24

REVISION
P01