




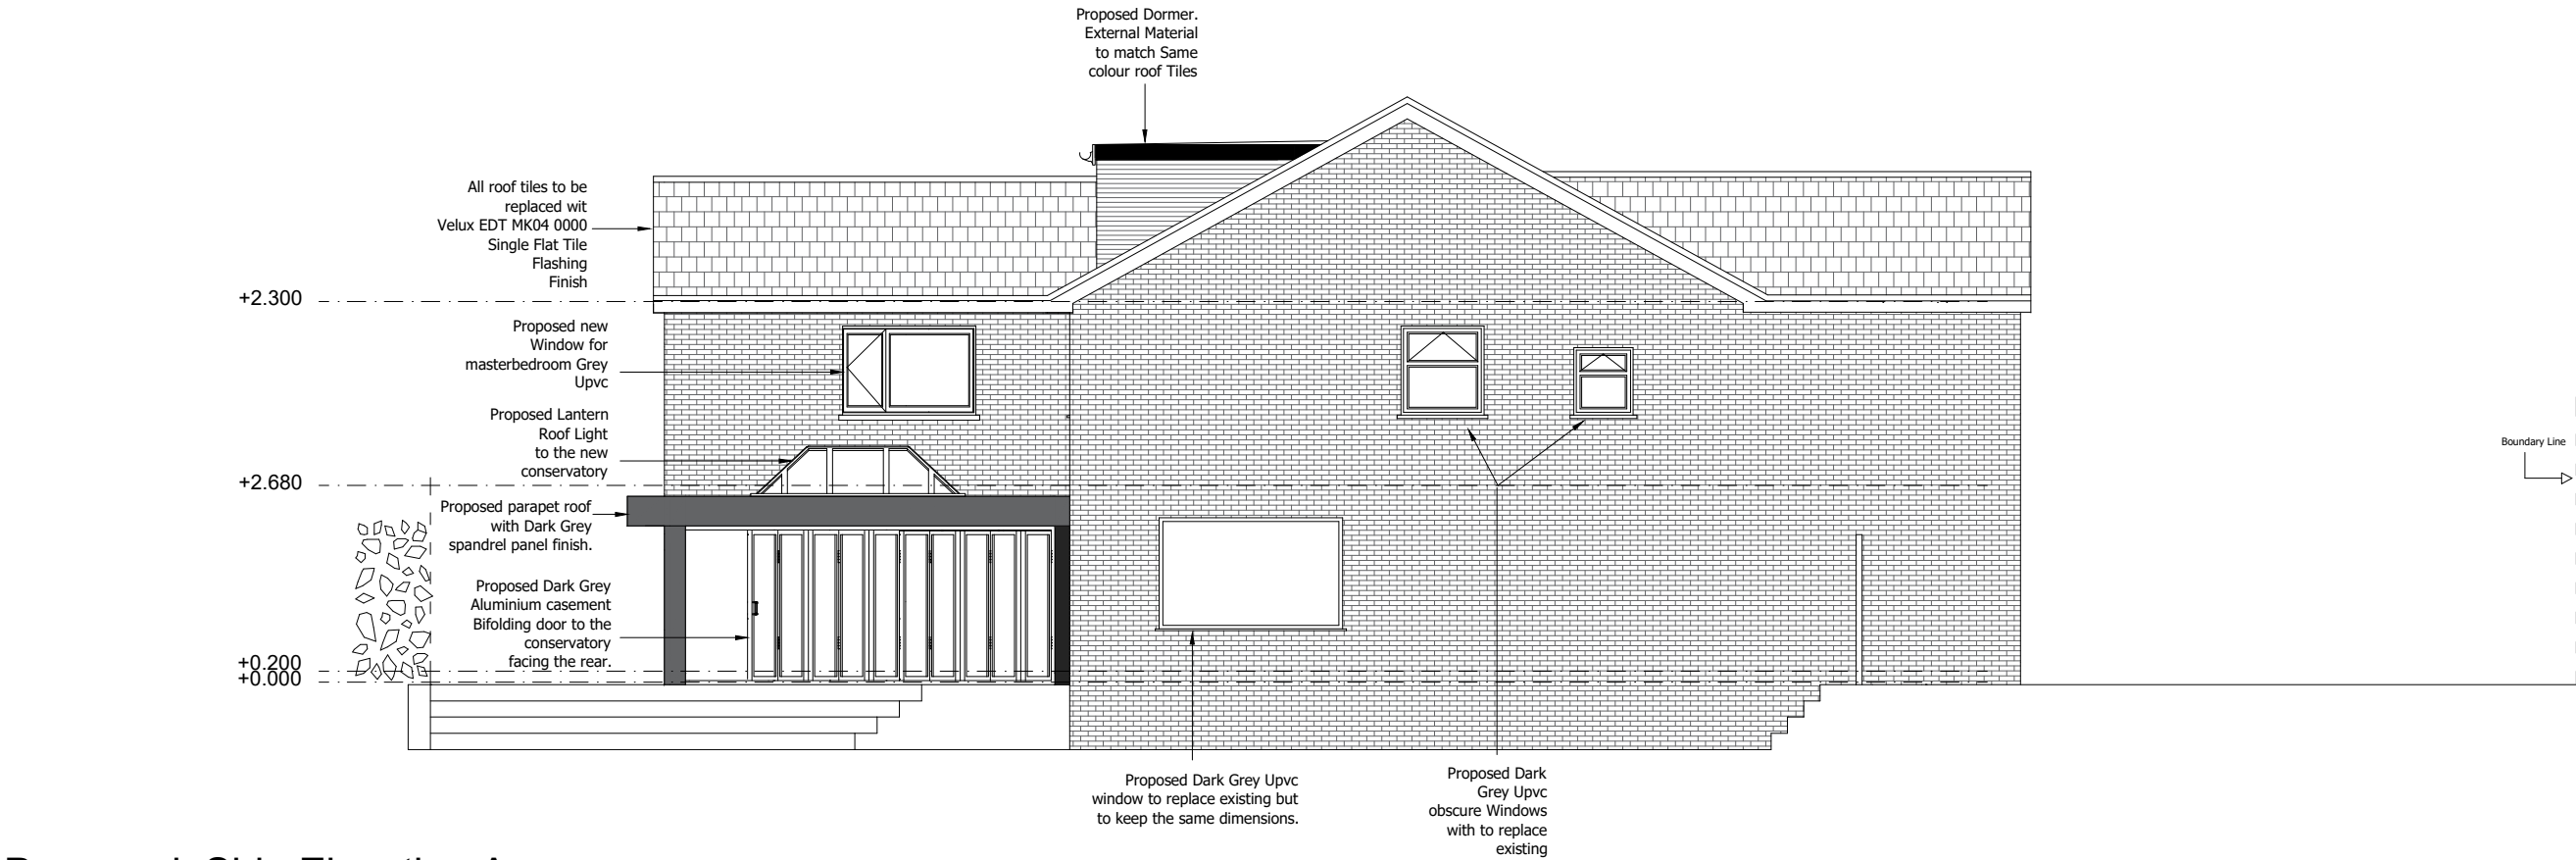

Proposed Side Elevation A

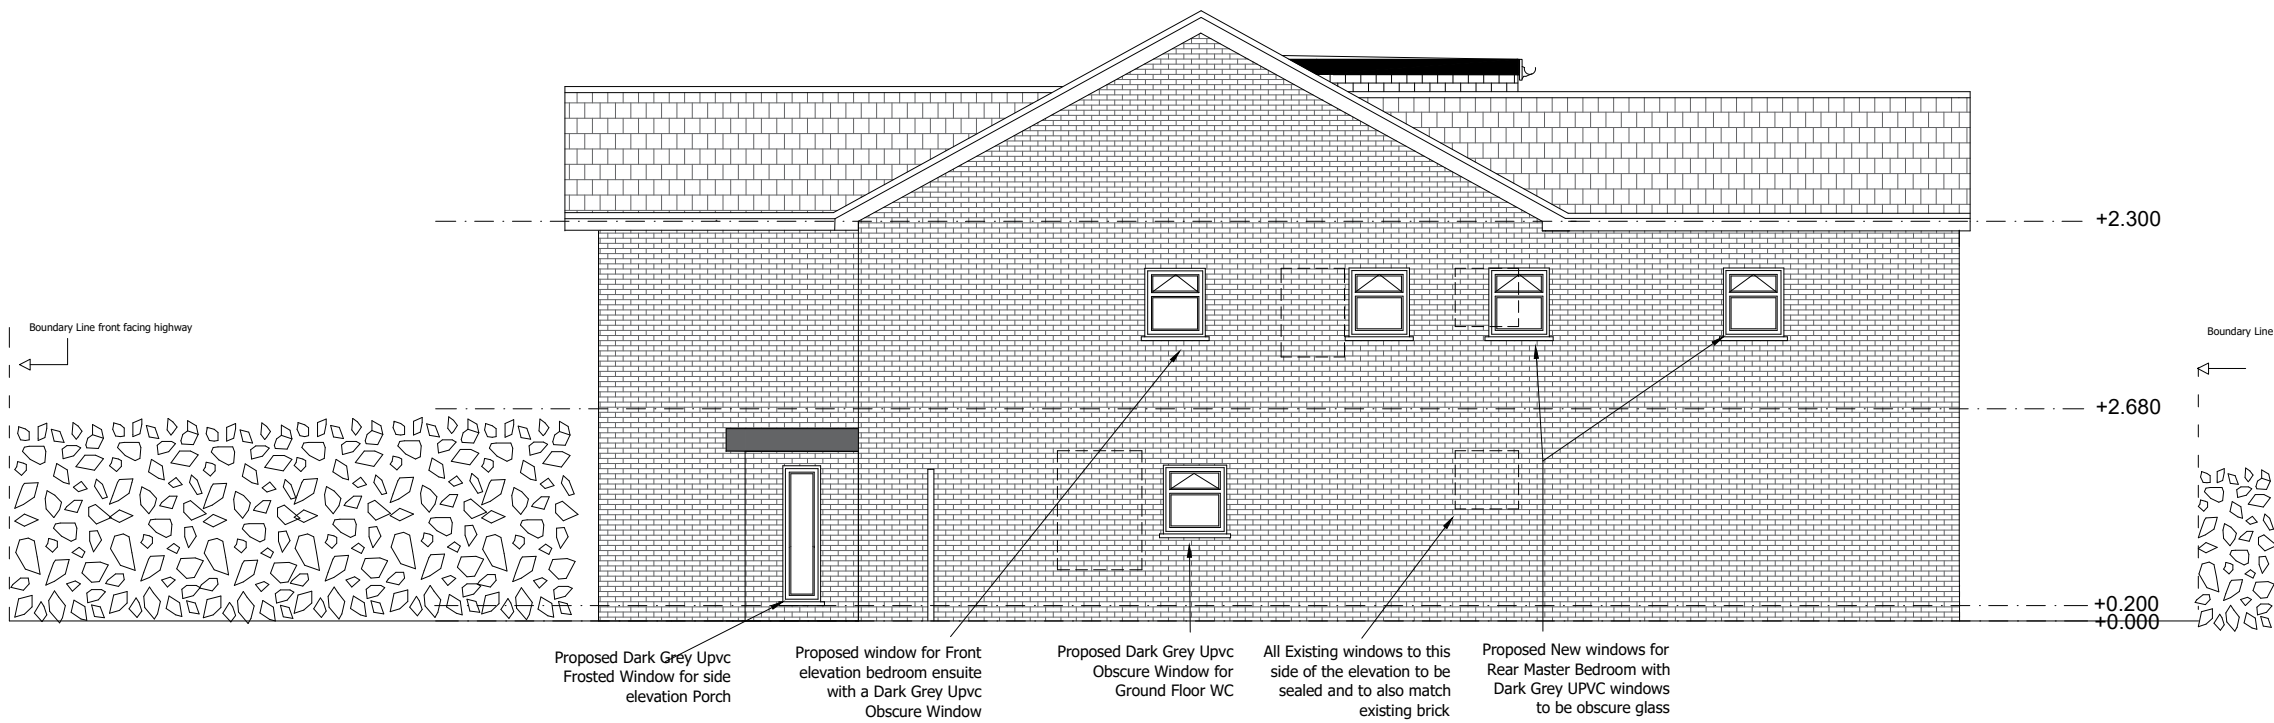

Proposed Side Elevation B

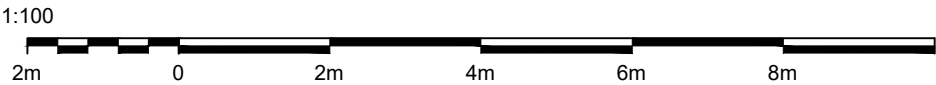

Proposed front double storey extension, change of use garage in to living room and a loft conversion with a dormer. Proposed new conservatory to the rear to replace existing and front porch.

Address:
9 Winchester Close, Bamford, OL11 5NE

DRAWING: Proposed Side Elevations		
DATE: MAY_24	DRAWN BY: DA	CHECKED BY: SB
SCALE: 1:100_A2	DRAWING NO: 60-06/05	REV: REV