


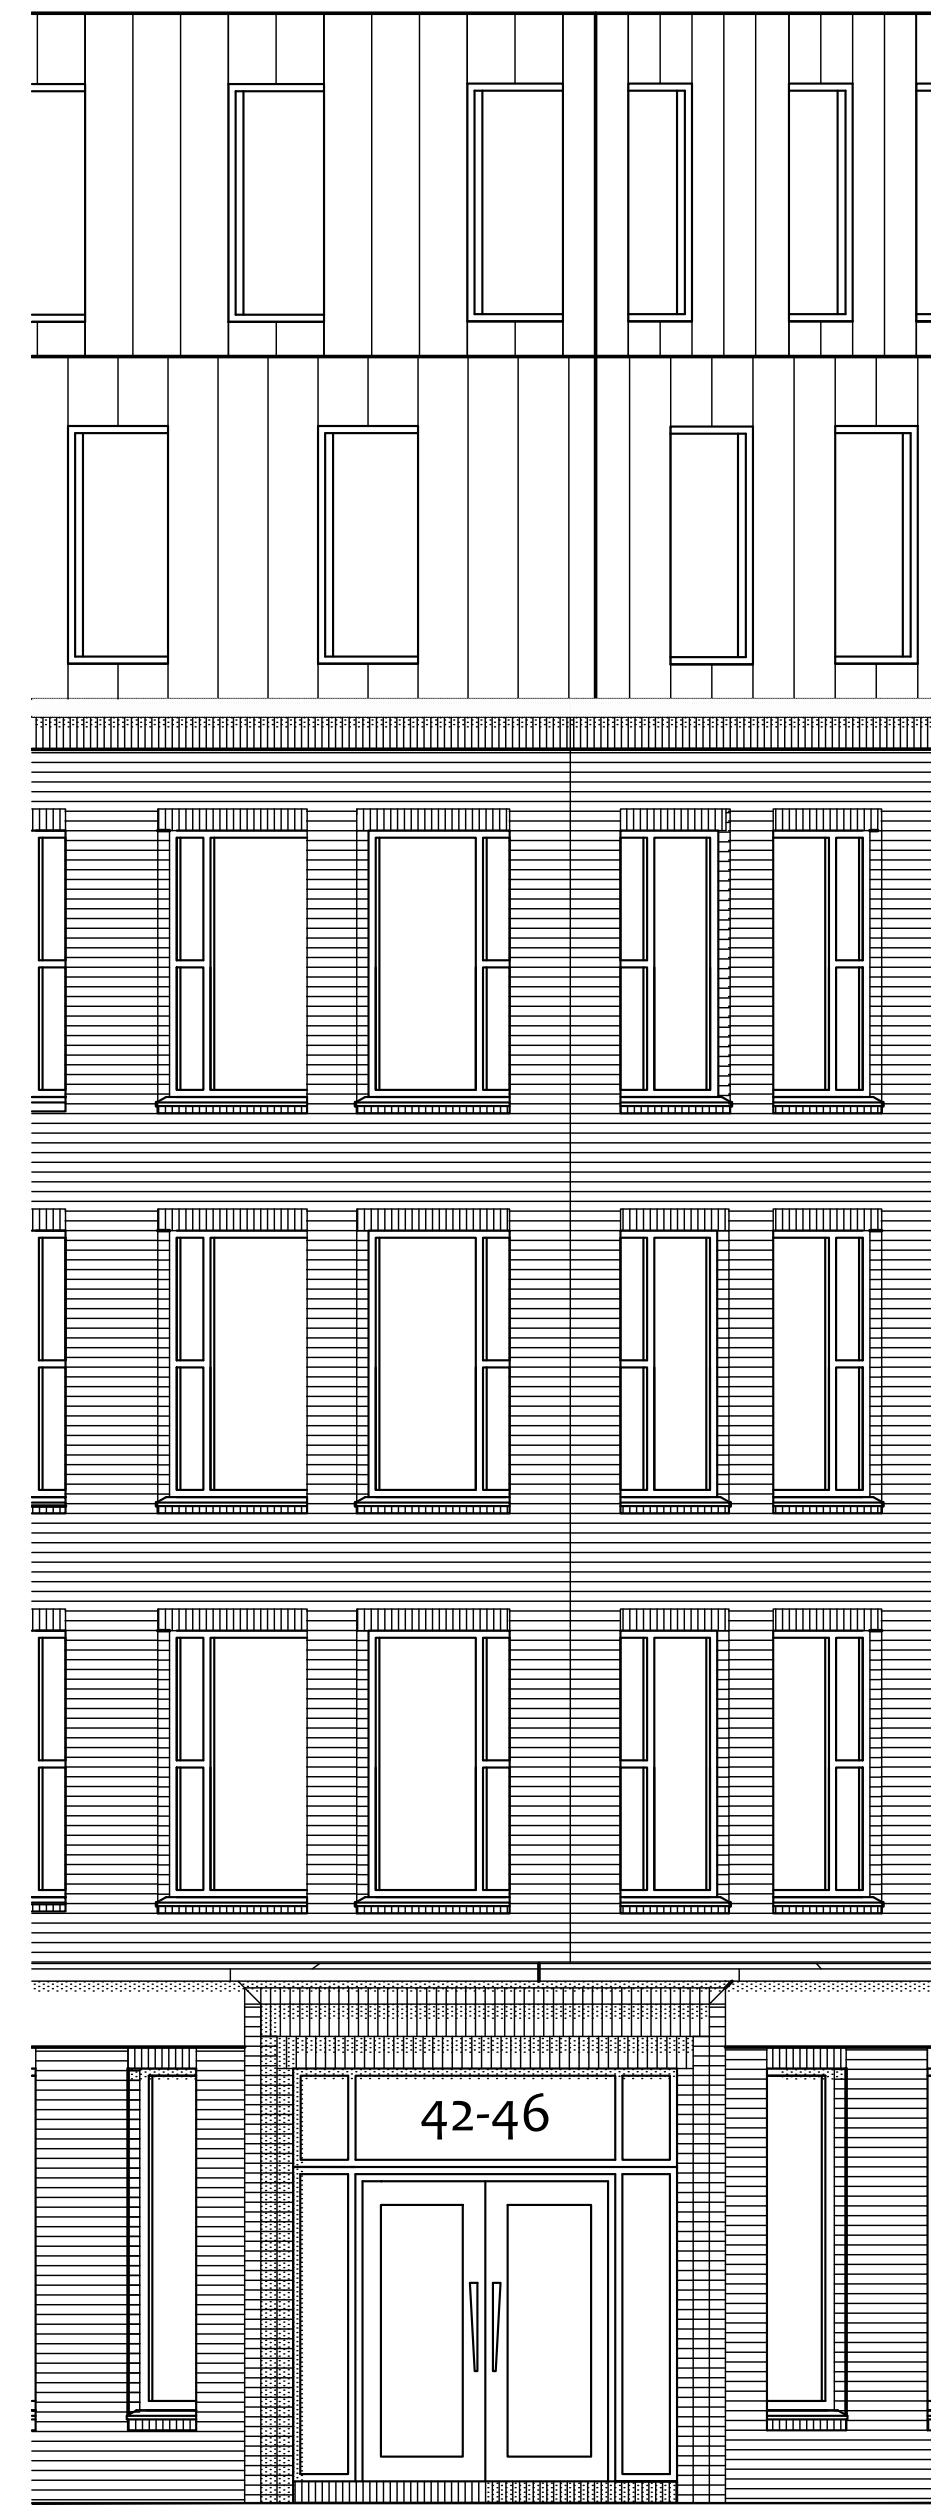


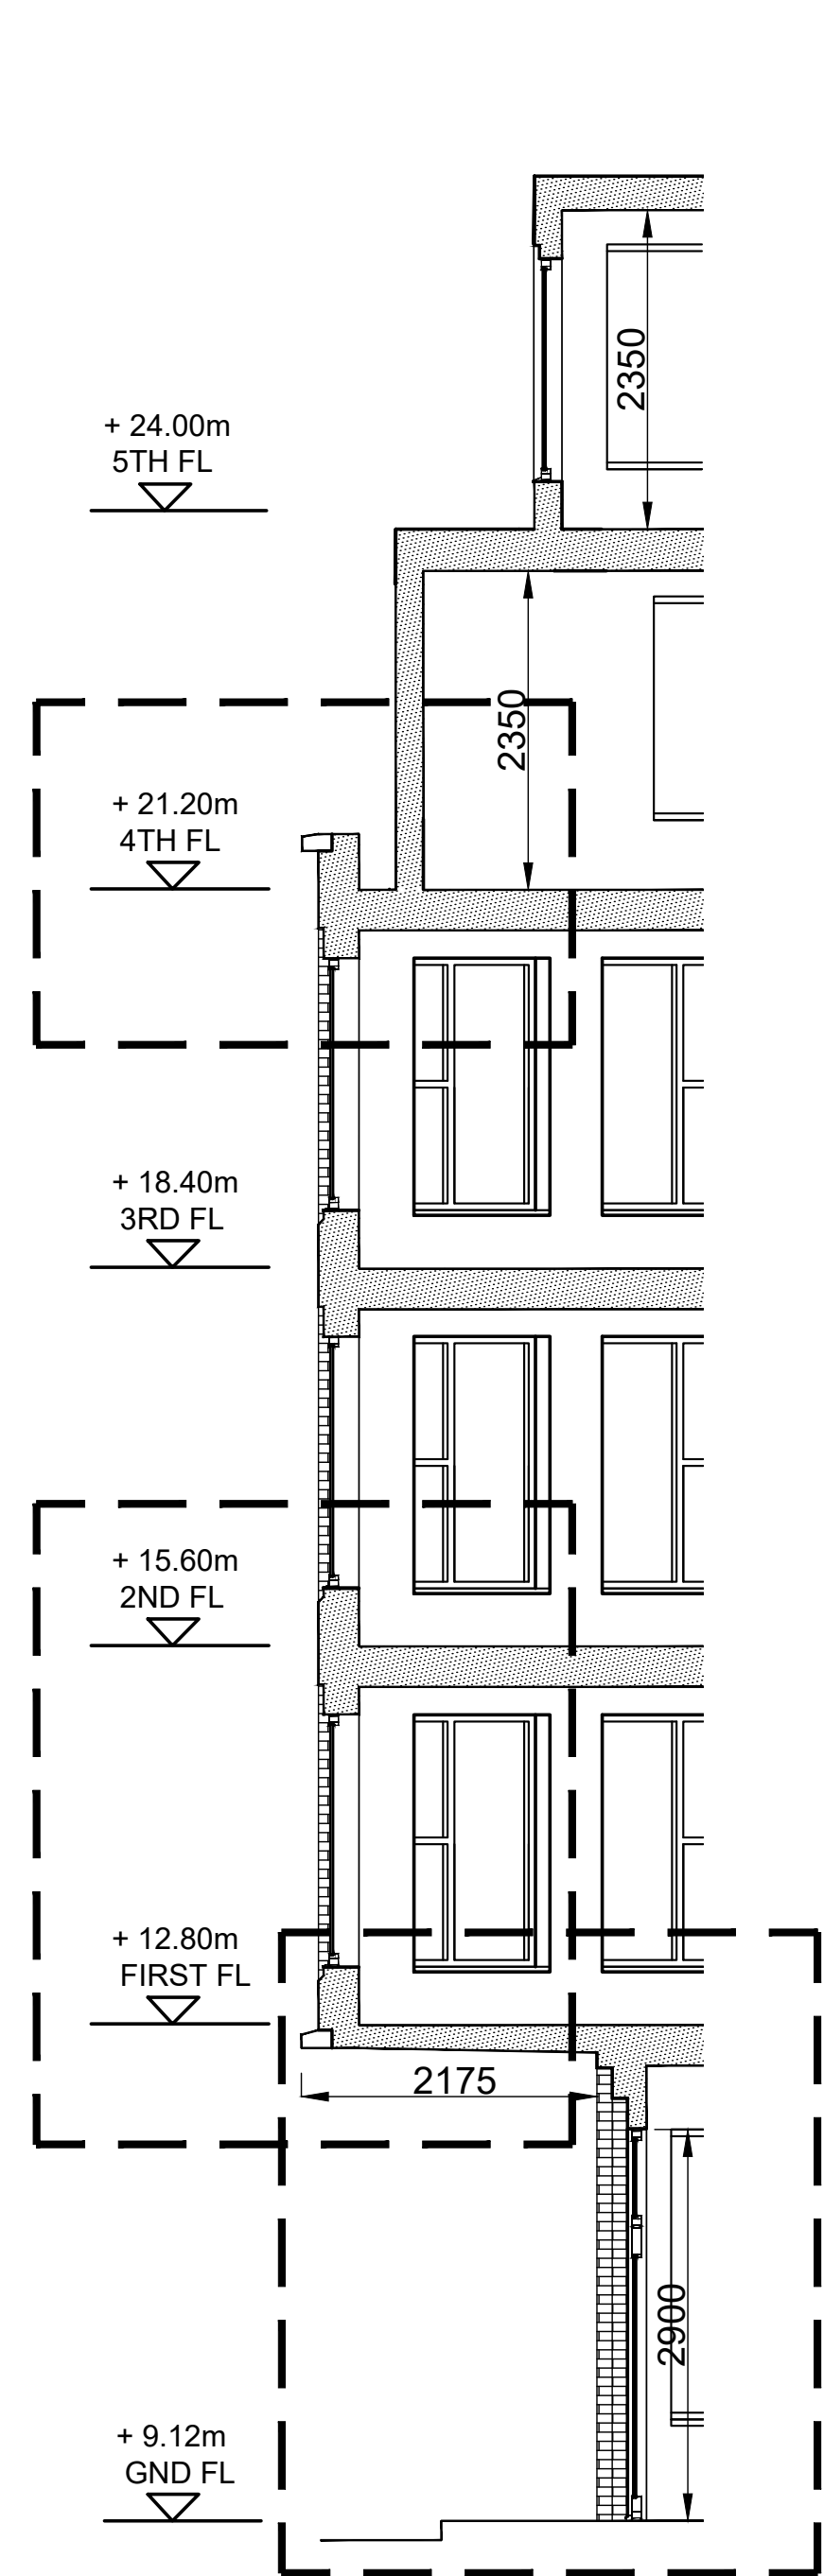


DRAKE STREET ENTRANCE

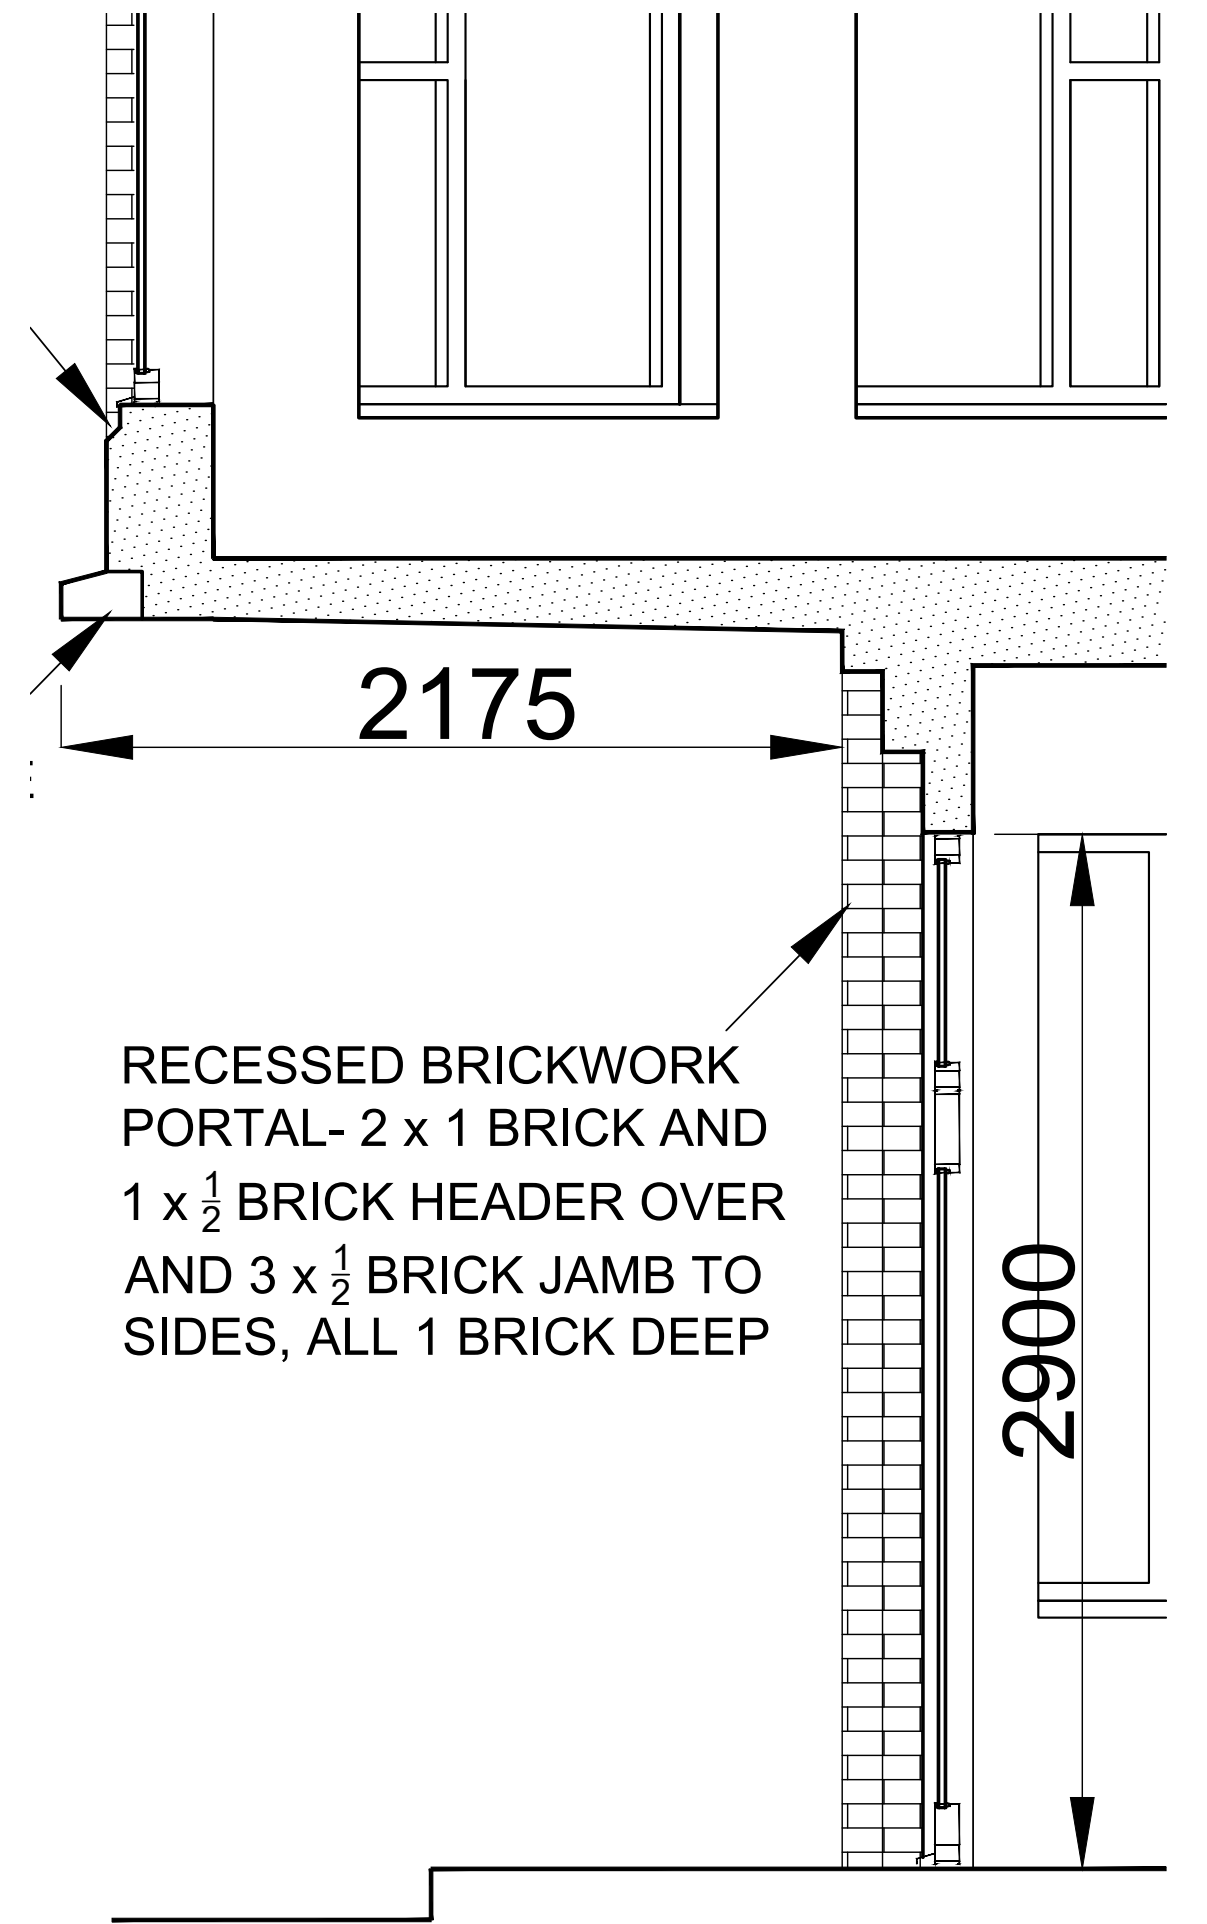


SECTION AA'

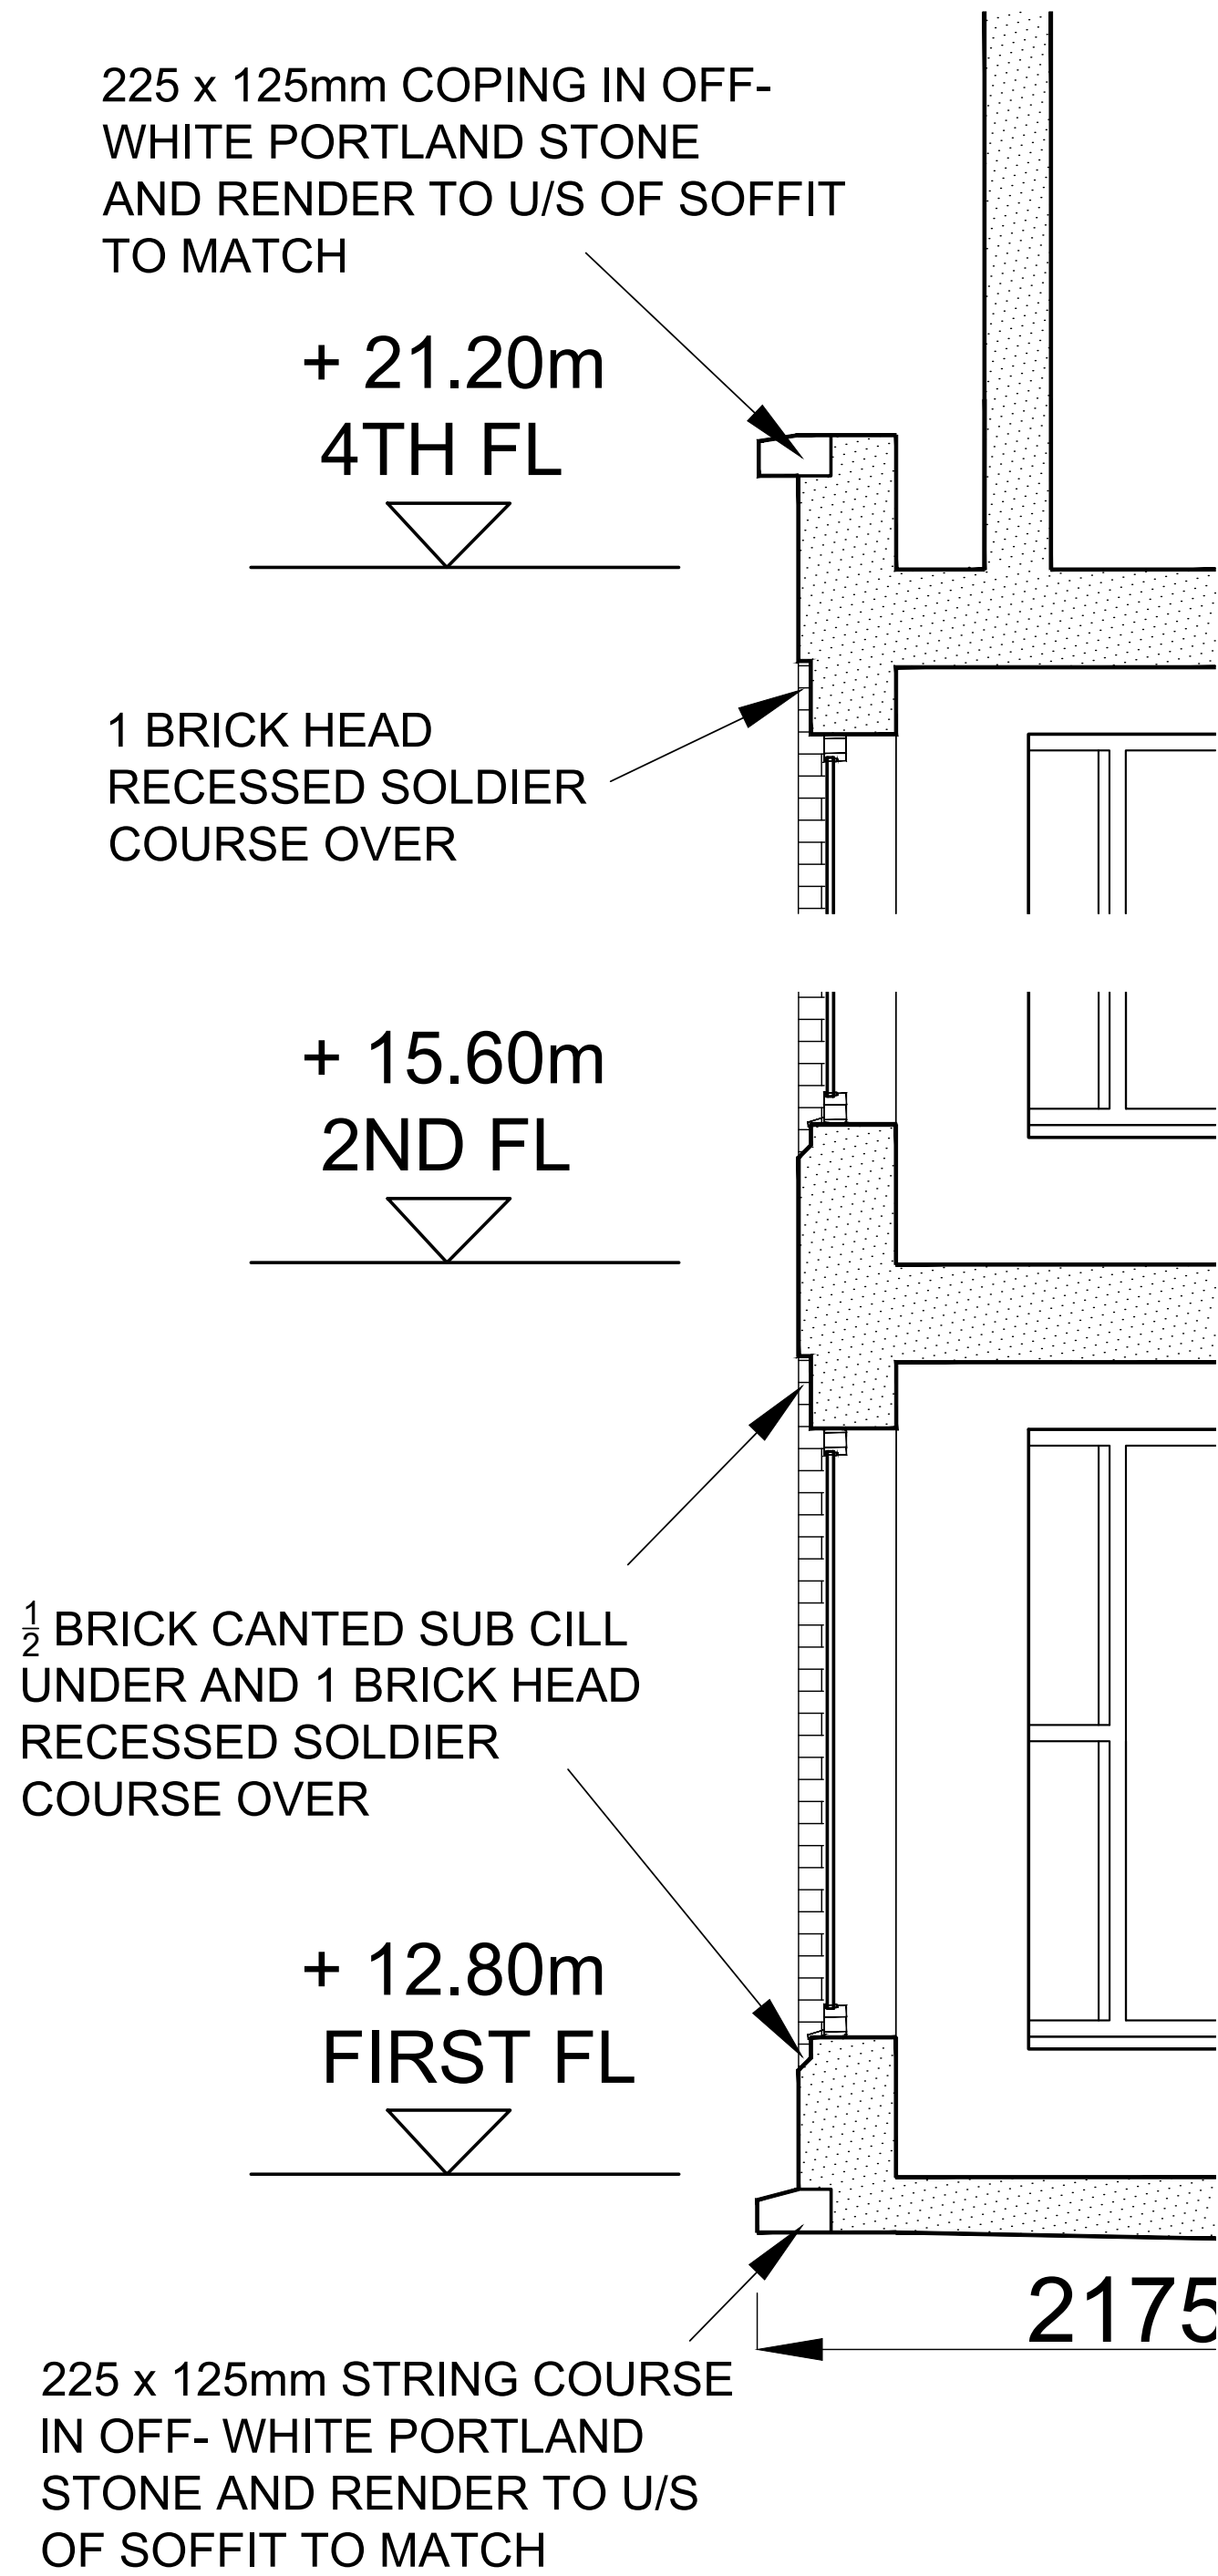

DETAIL
SECTION

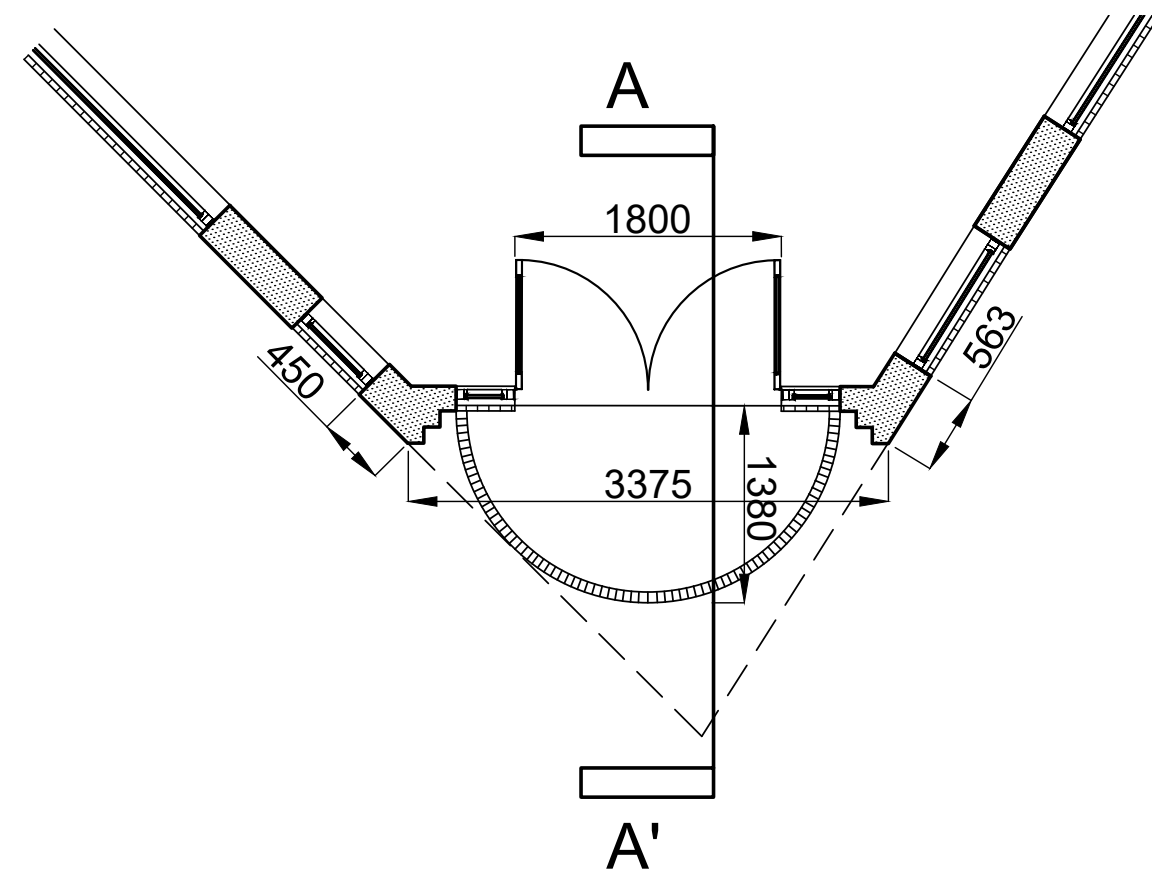

PLAN

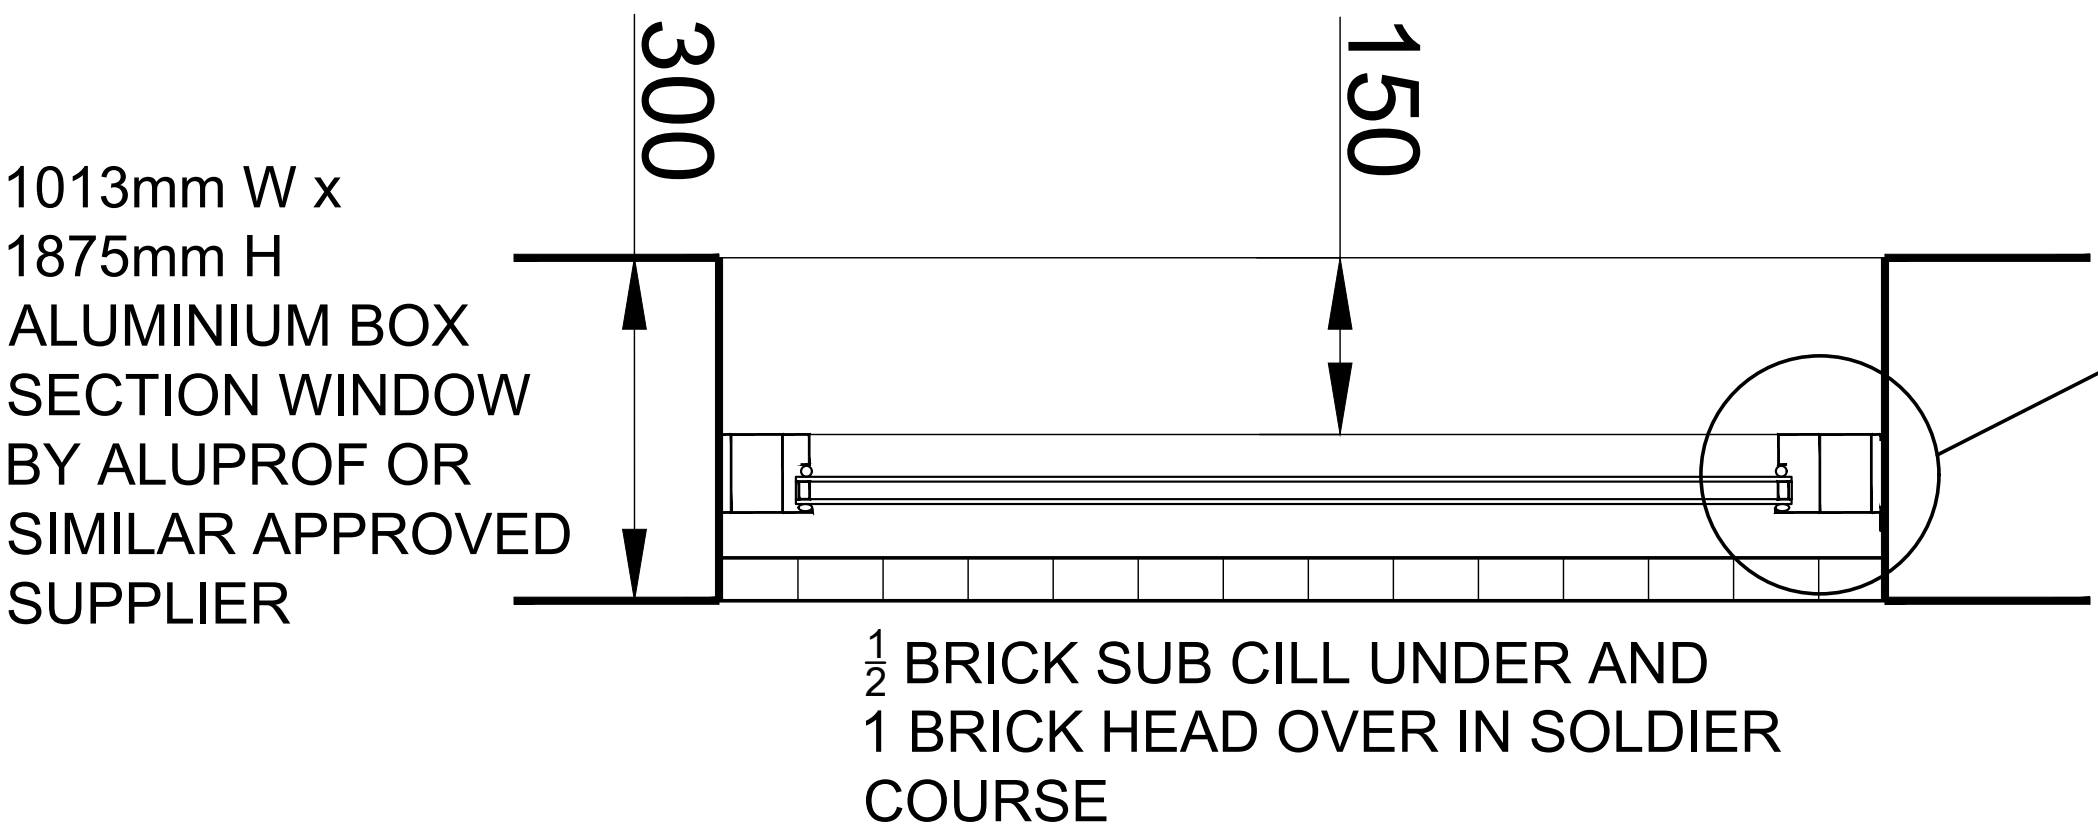

77 WIDE x 70 DEEP
WINDOW FRAME
JAMBS BOX SECTION
4x16x4mm DOUBLE
GLAZED UNITS

DETAIL
PLAN

A 12.08.24 LAYOUT AMENDED
REV: | DATE: | DETAILS: |
BM ARCHITECTURAL DESIGNS
APARTMENT 8
224 GREAT CLOWES STREET
MANCHESTER M7 2ZS
TEL: 07415 493002
PROJECT: NEW BUILDING,
42-46 DRAKE STREET
AND NELSON STREET,
ROCHDALE OL16 1NU
CLIENT: CASSEL + FLETCHER
ESTATES LTD.
TITLE: WALL STUDY 3
SCALE 1:50,1:20 DATE: 06/ 2024
STATUS: PLANNING DRAWN: BM
DRAWING NO: BM/0624/DRAKE/PL14 REV: A