
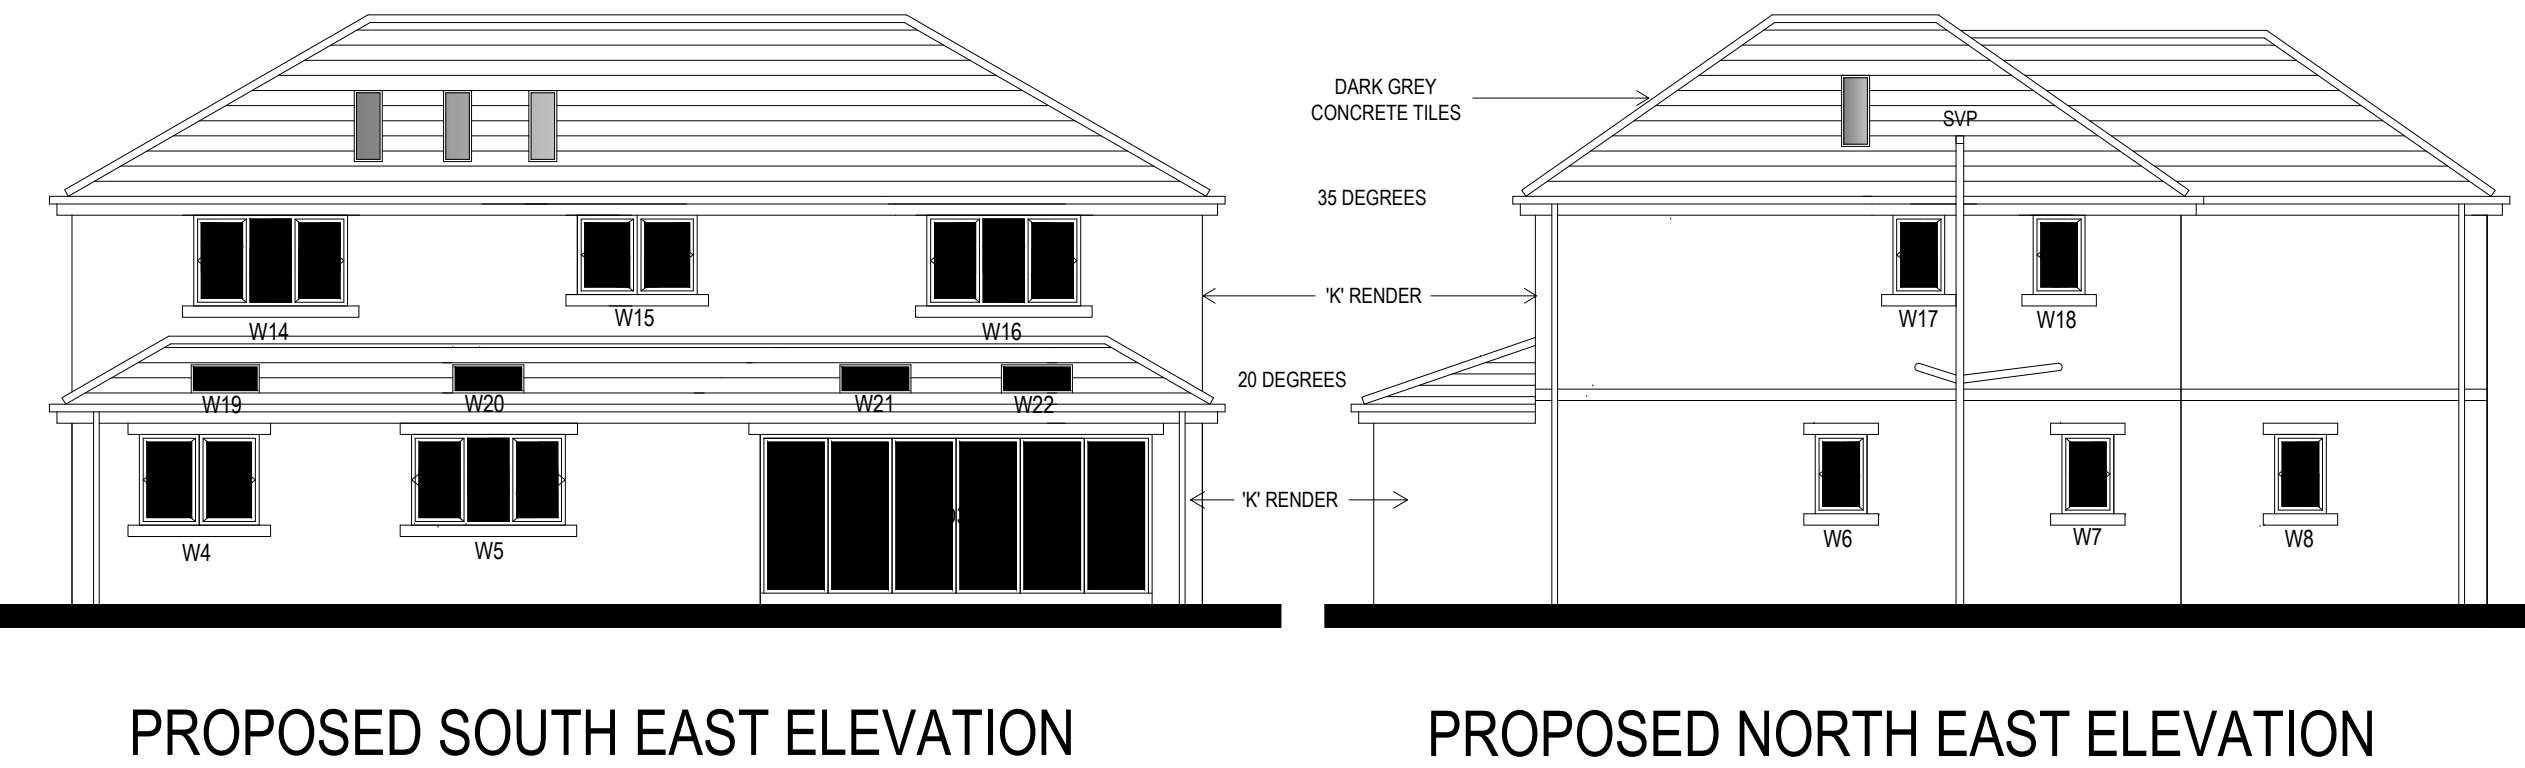


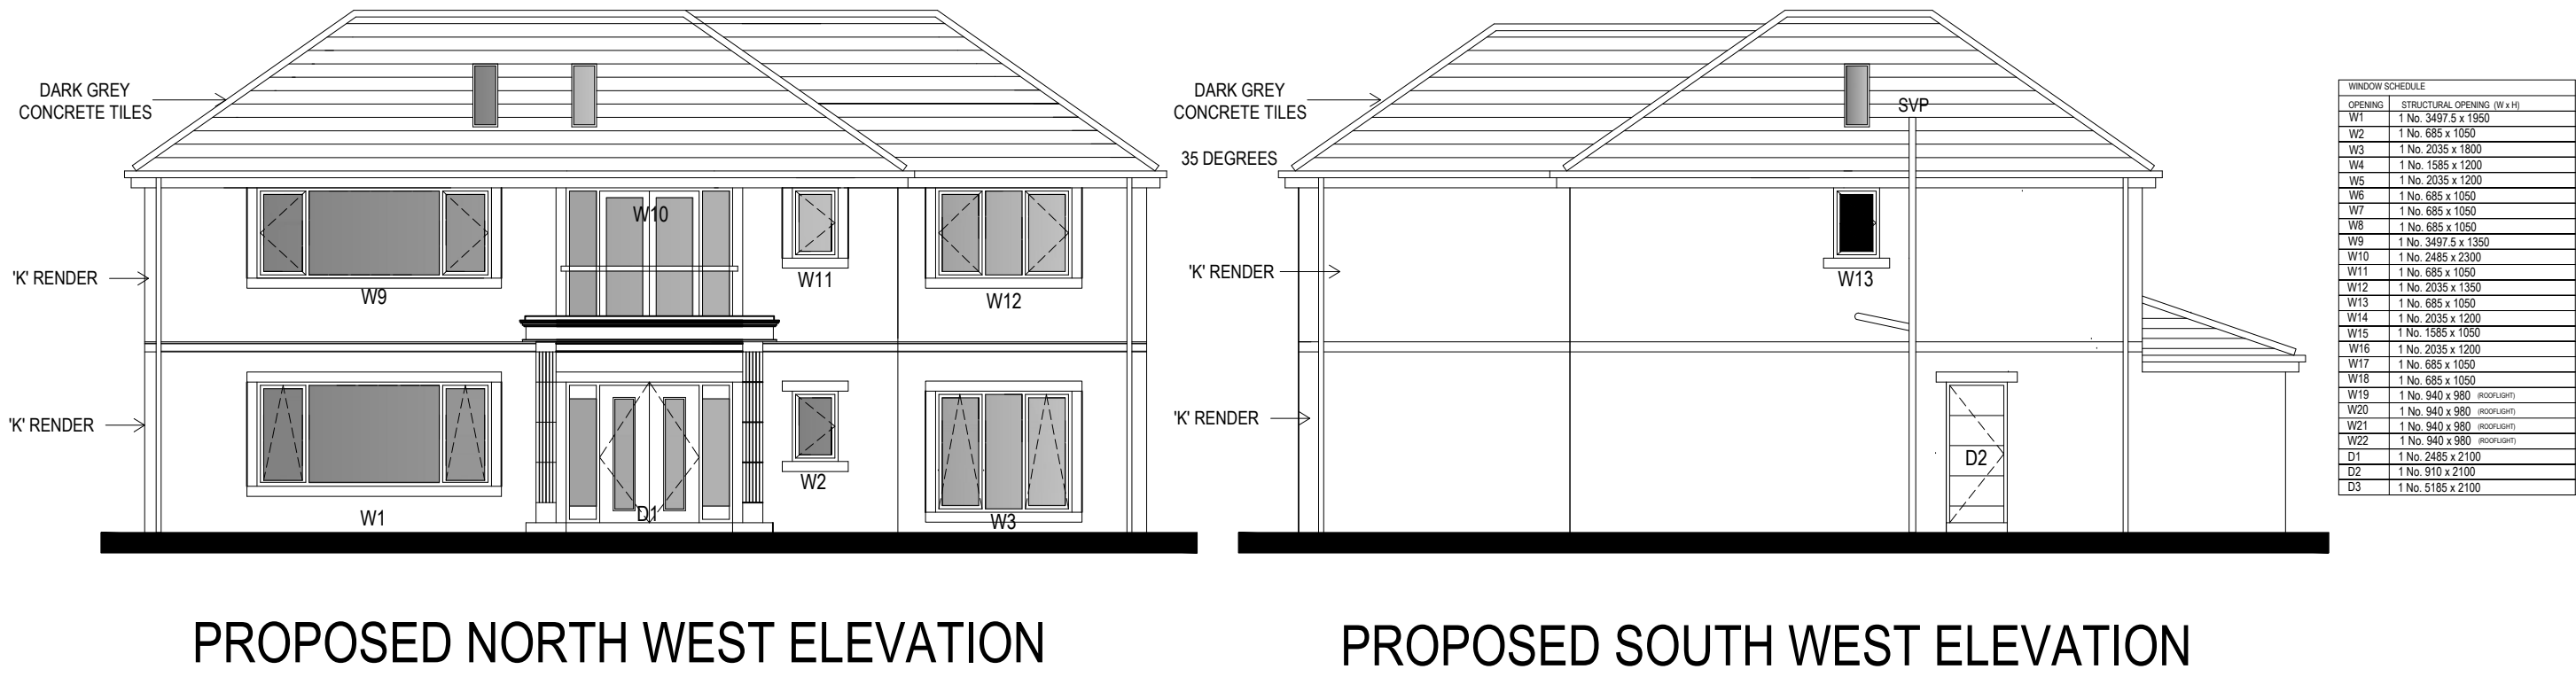

**NORTHERN
DESIGN**
(OLDHAM)
CHARTED ARCHITECTS

NORTHERN DESIGN
17 STATION LANE
GROTTON
OLDHAM
OL4 5GY
TELEPHONE : 07753 859616

CLIENT

MR & MRS F CHAUHDRY

PROJECT

PROPOSED NEW DWELLING
54 NORDEN ROAD BAMFORD

DRAWING TITLE

PROPOSED ELEVATIONS
(RETROSPECTIVE PLANNING
APPLICATION)

Rev.	Notes	Date	Drawn
A	PLANNING	05.23	AD
B	PLANNING	06.23	AD
C	RETROSPECTIVE	11.24	AD

SCALE	1:100 AT A1	06.22	AD
-------	-------------	-------	----

PROJECT No.	DRAWING No.	Rev.
2239	14	C