
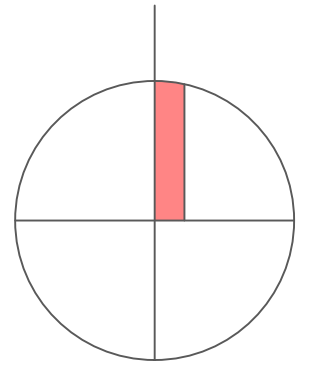


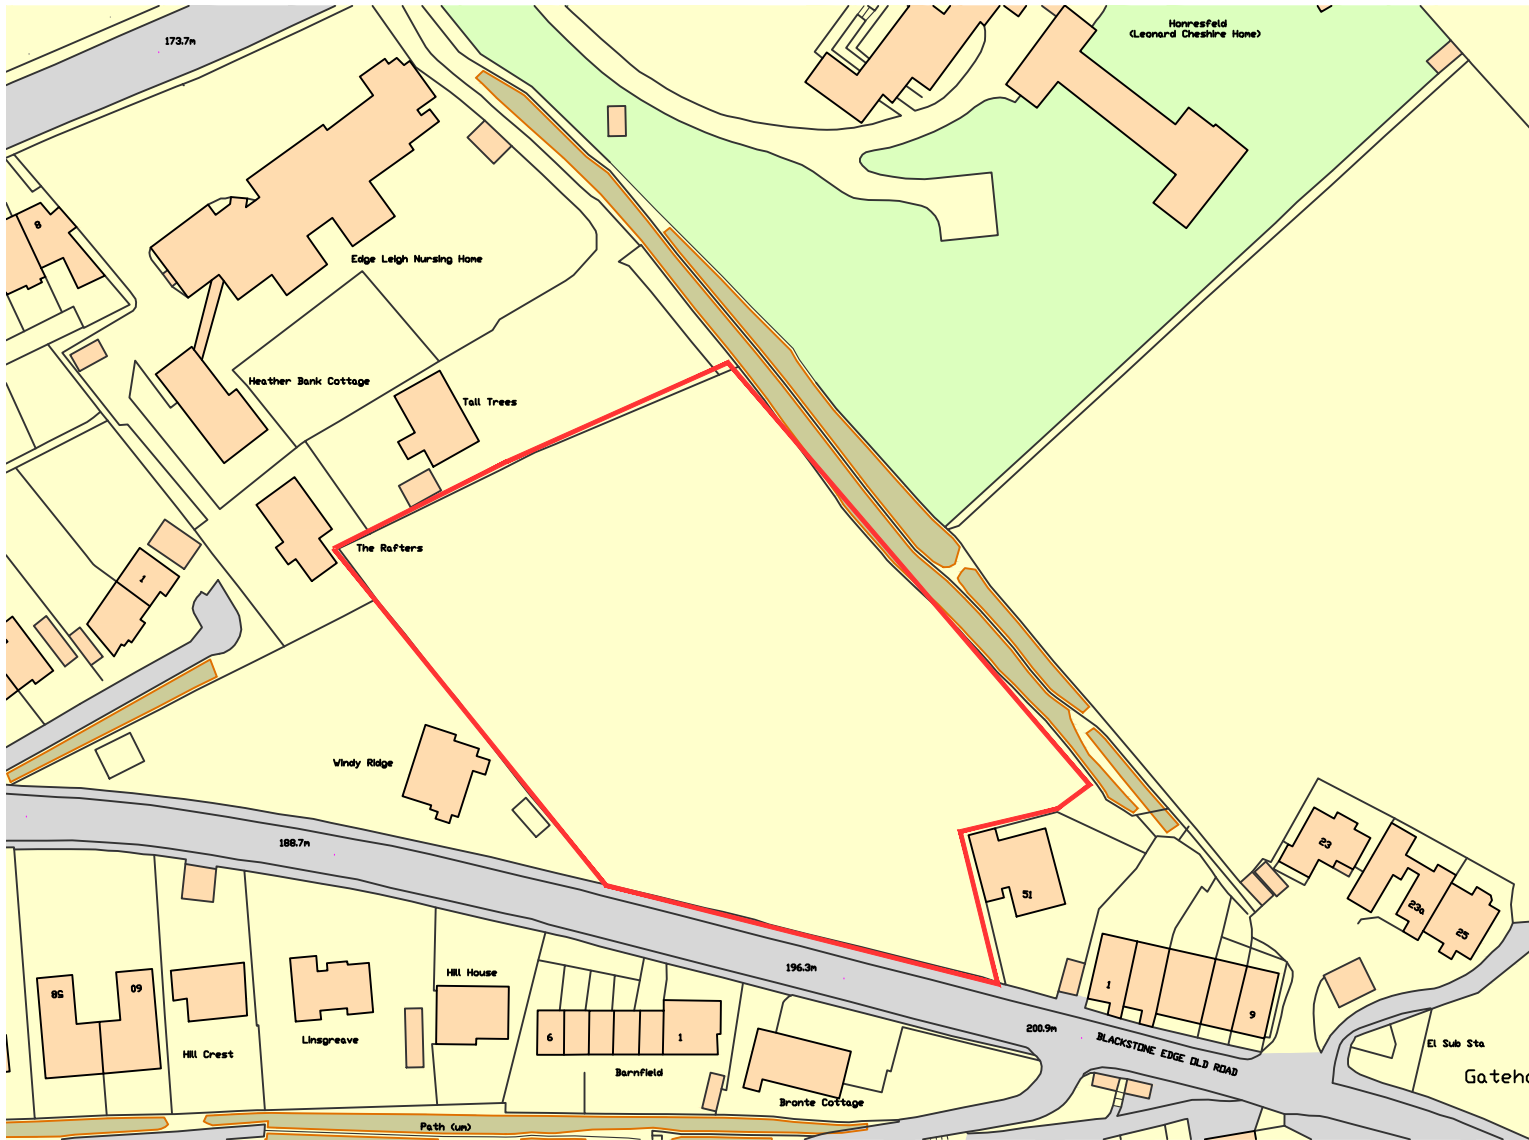

Martin Muldowney
The Edge House
Blackstone Edge Old Road
Littleborough
Rochdale

Site Location Plan

work to figured dimensions

© CJ Partnership owns the copyright of this design / drawing which must not be reproduced in whole or in part without the written permission of CJ Partnership

contract no

3588

drawn by

drawing no

01

date

November 2020

revision

scale @ A3

1:1250

Revisions:
A.

Blue Pit Mill Queensway
Castleton Rochdale OL11 2PG

+44 (0)1706 631347

info@cjpartnership.com

www.cjpartnership.com

CJPARTNERSHIP
ENVIRONMENTAL ARCHITECTS

