

- 1 Metal Cladding
- 2 Fixed Glazing
- 3 Sliding Doors
- 4 Facing Brick
- 5 Flat Rooflight




1 Proposed North
1 : 100



2 Proposed South
1 : 100



3 Proposed East
1 : 100

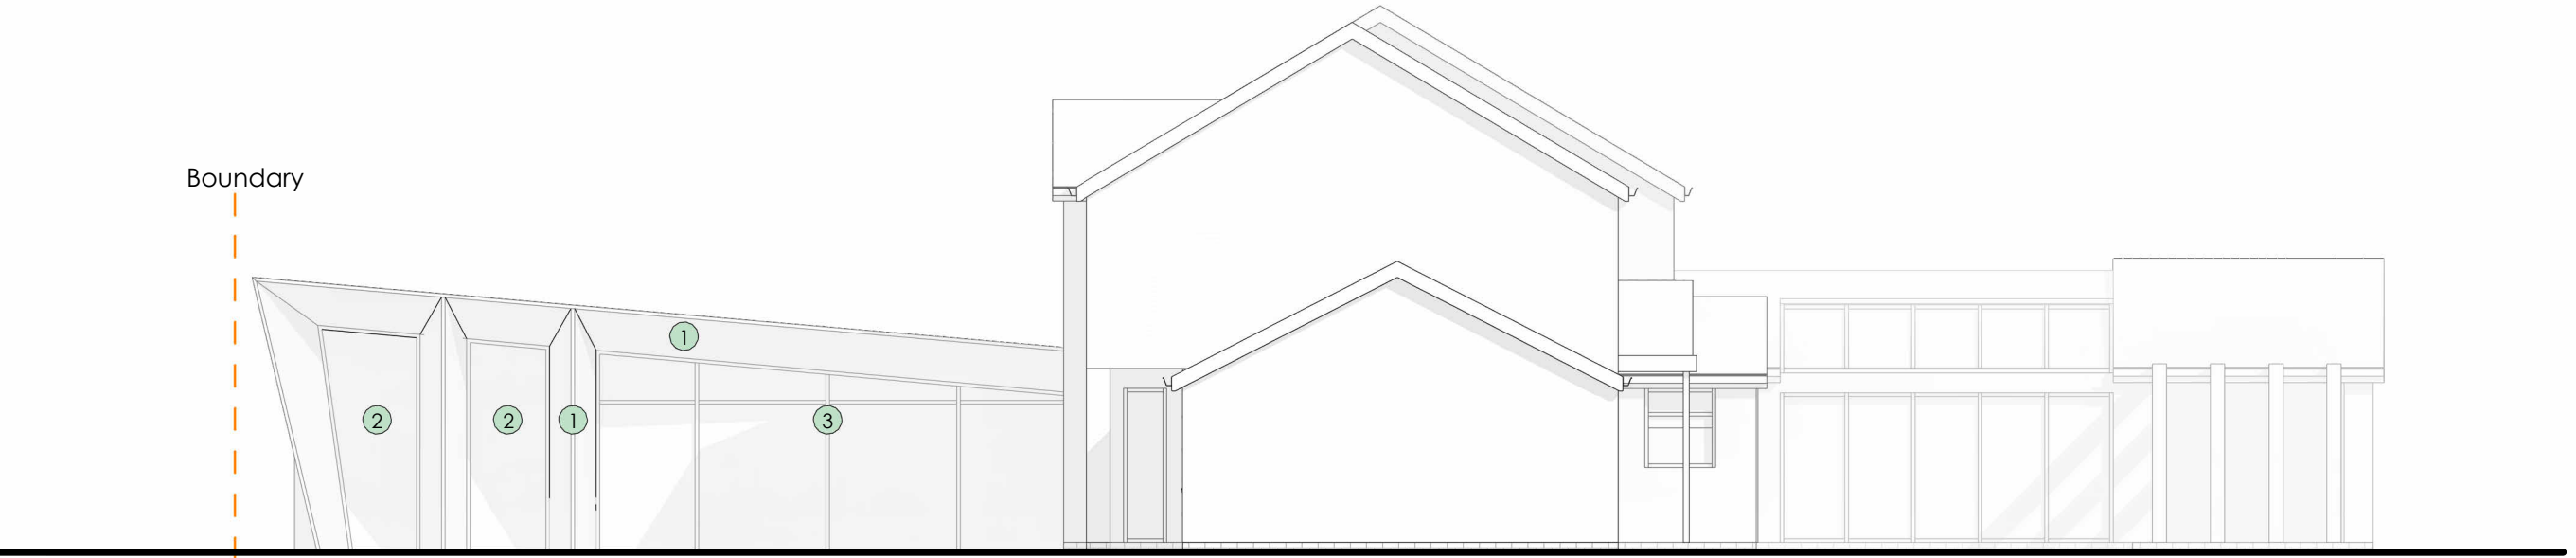

4 Proposed West
1 : 100

