


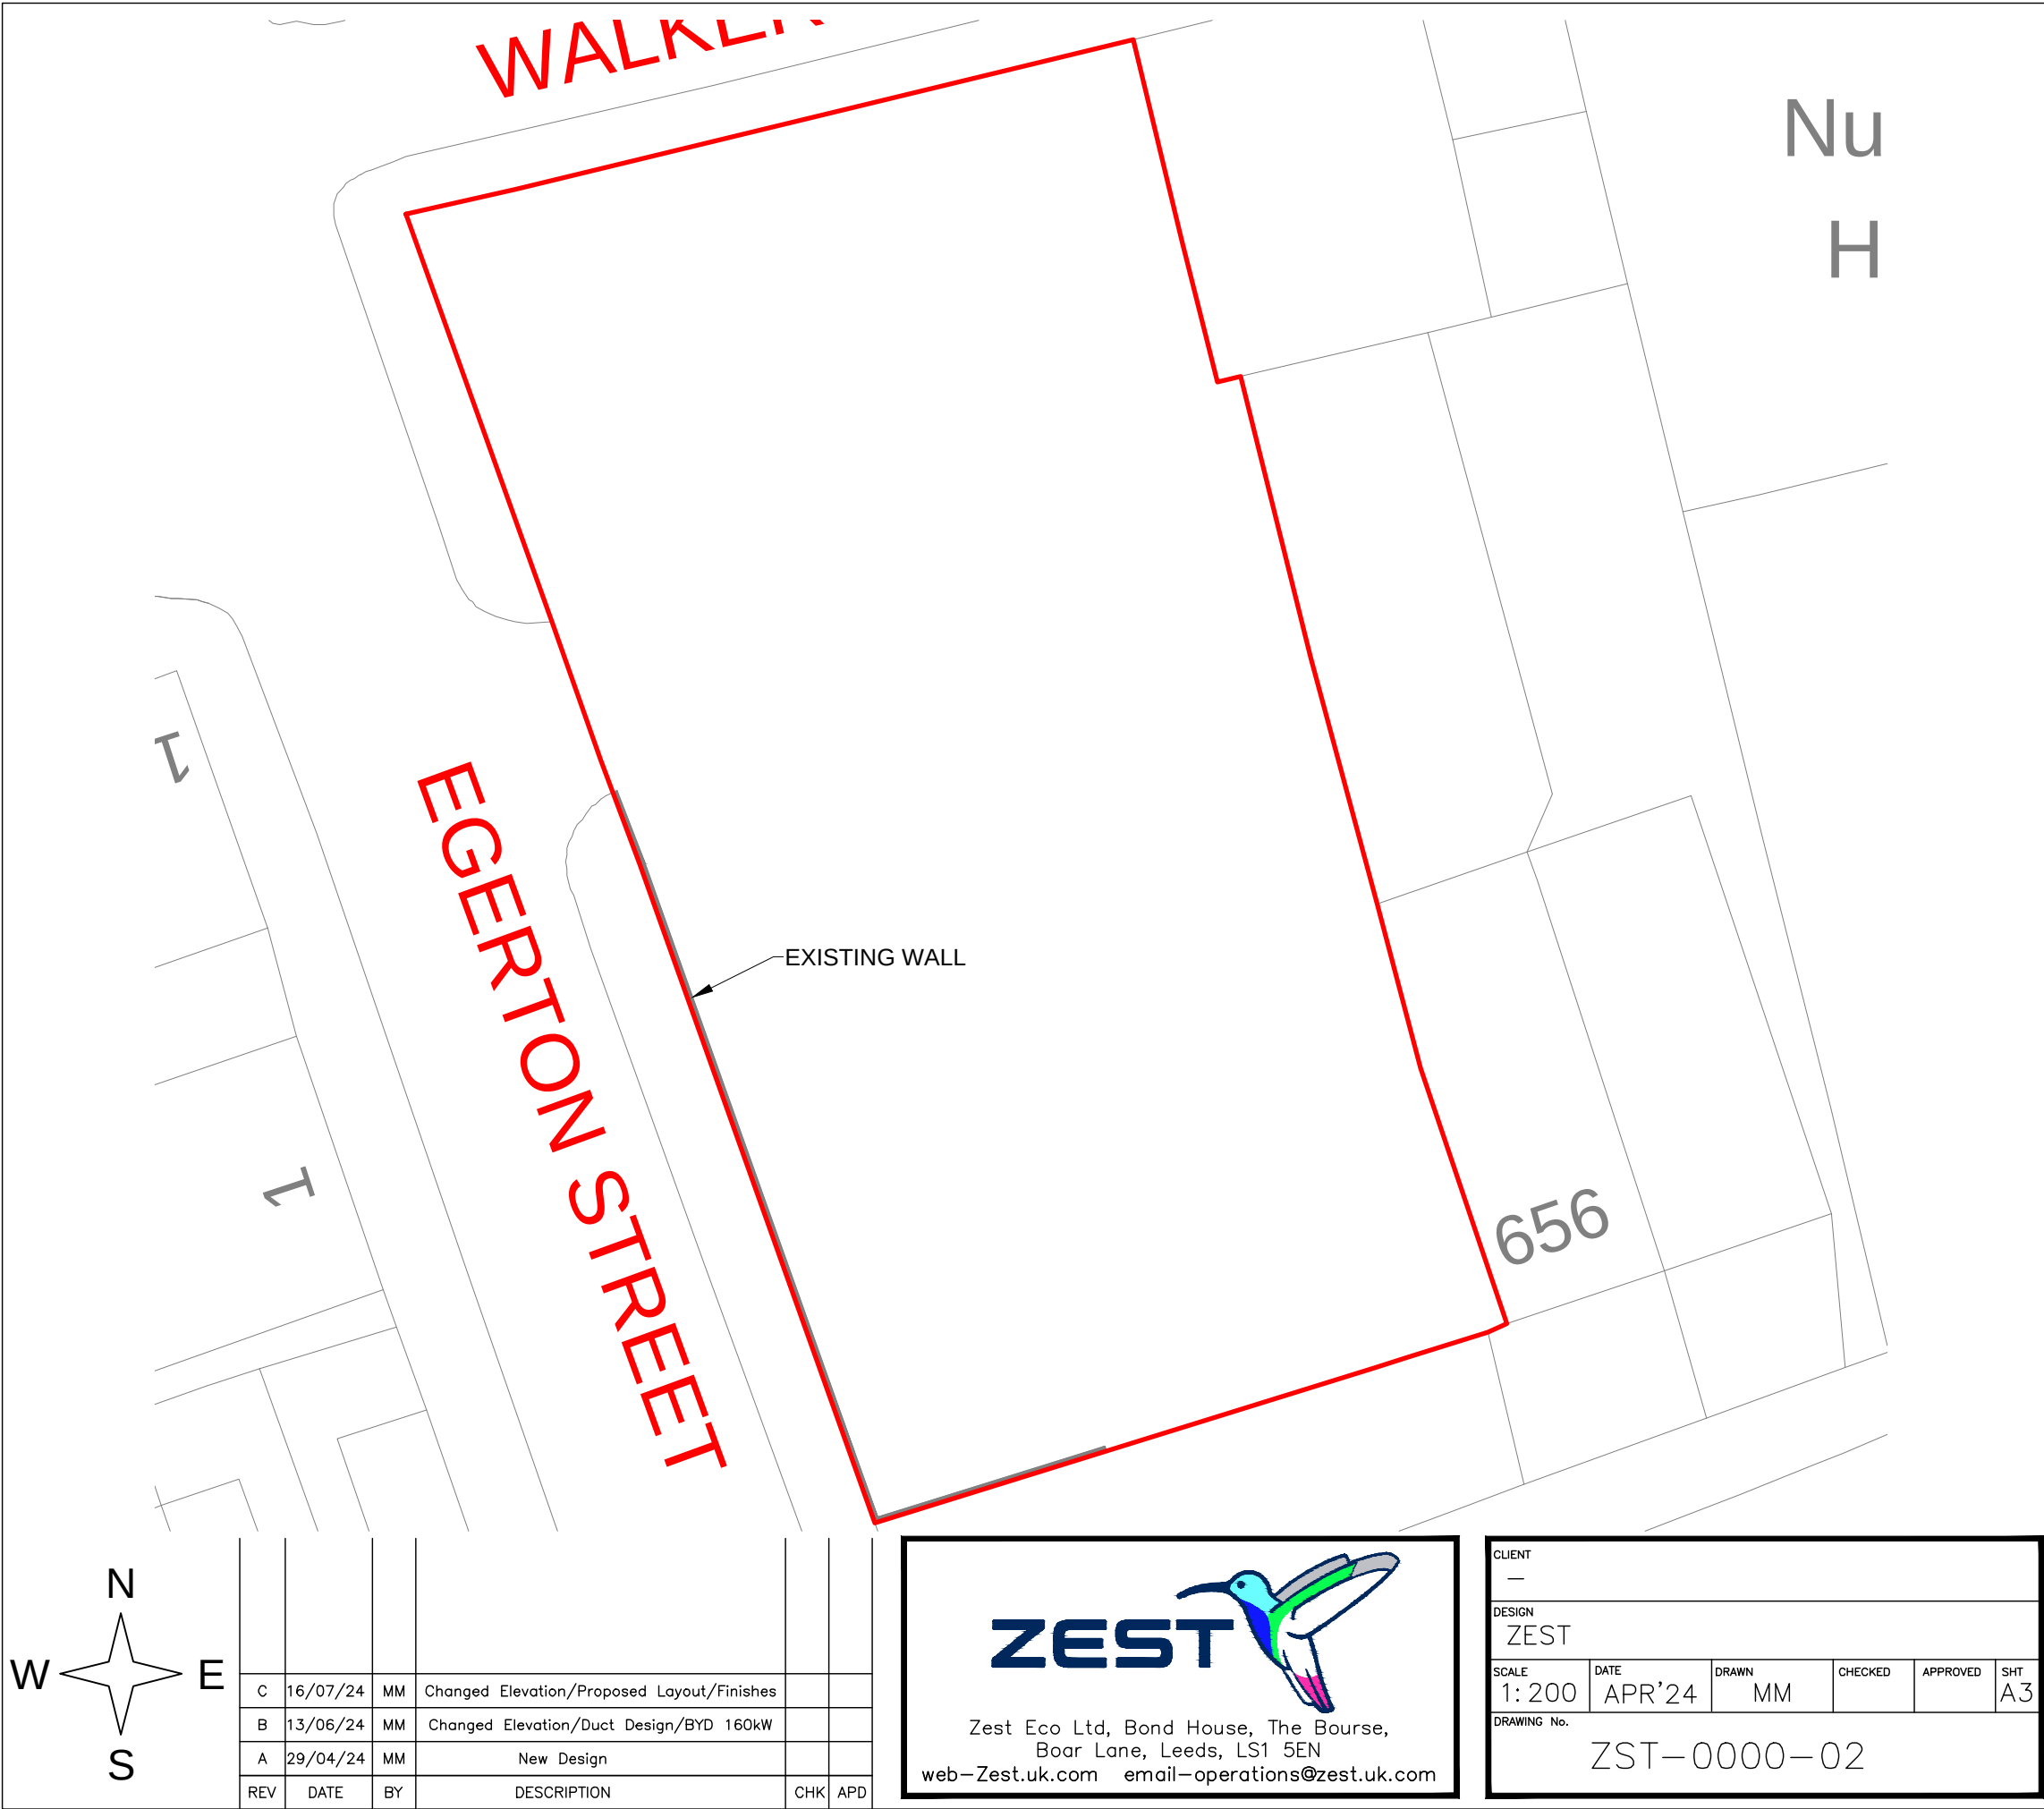


KEY

— AREA OF INTERVENTION

— EXISTING

- Notes:
- 1. No Site Survey Undertaken
 - 2. Drawings Prepared via desktop exercise - Existing Service Locations are Approximations

SITE LOCATION PLAN - 1:1250

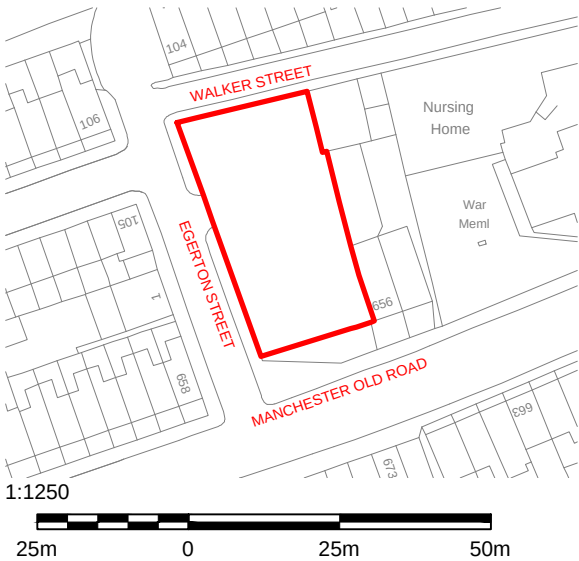

ZEST

Zest Eco Ltd, Bond House, The Bourse,
Boar Lane, Leeds, LS1 5EN
web—Zest.uk.com email—operations@zest.uk.com

CLIENT —

DESIGN ZEST

SCALE 1: 200	DATE APR'24	DRAWN MM	CHECKED	APPROVED	SHT A3
-----------------	----------------	-------------	---------	----------	-----------

DRAWING No. ZST—0000—02

PROJECT
MANCHESTER OLD ROAD, MANCHESTER
M24 4QD

TITLE
EXISTING LAYOUT