

LANGLEY LANE,
BIRCH, ROCHDALE
HOUSETYPE PACK




Eccleston
HOMES

 **mck associates limited**
architecture | building surveying | urban design


FARMSTEAD




FRONT ELEVATION

SIDE ELEVATION


REAR ELEVATION

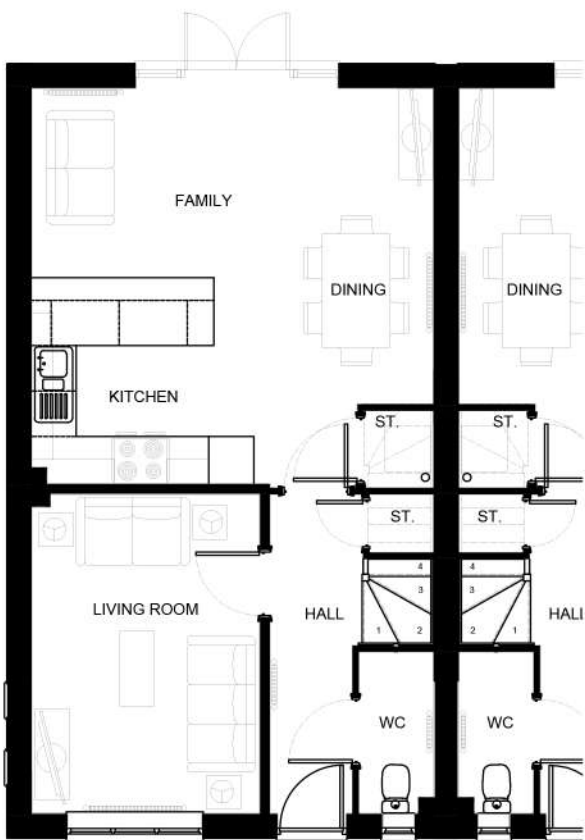

GROUND FLOOR

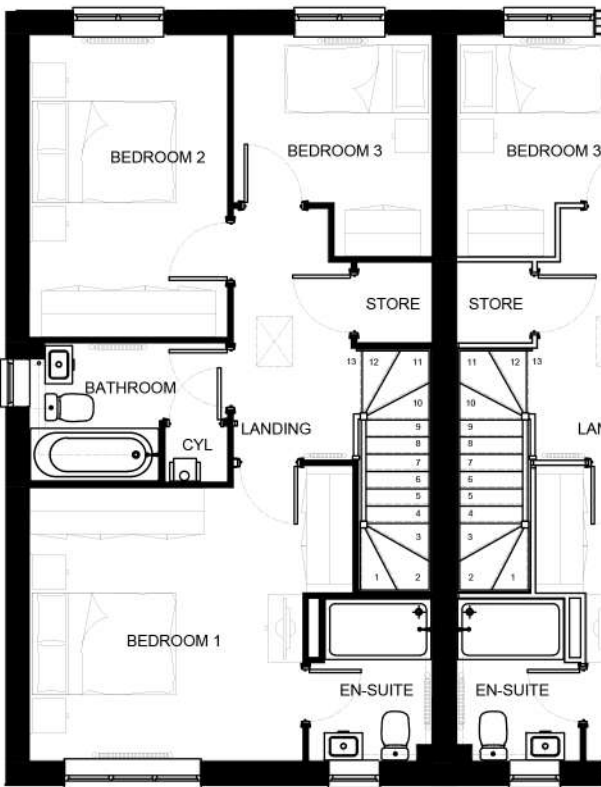

FIRST FLOOR

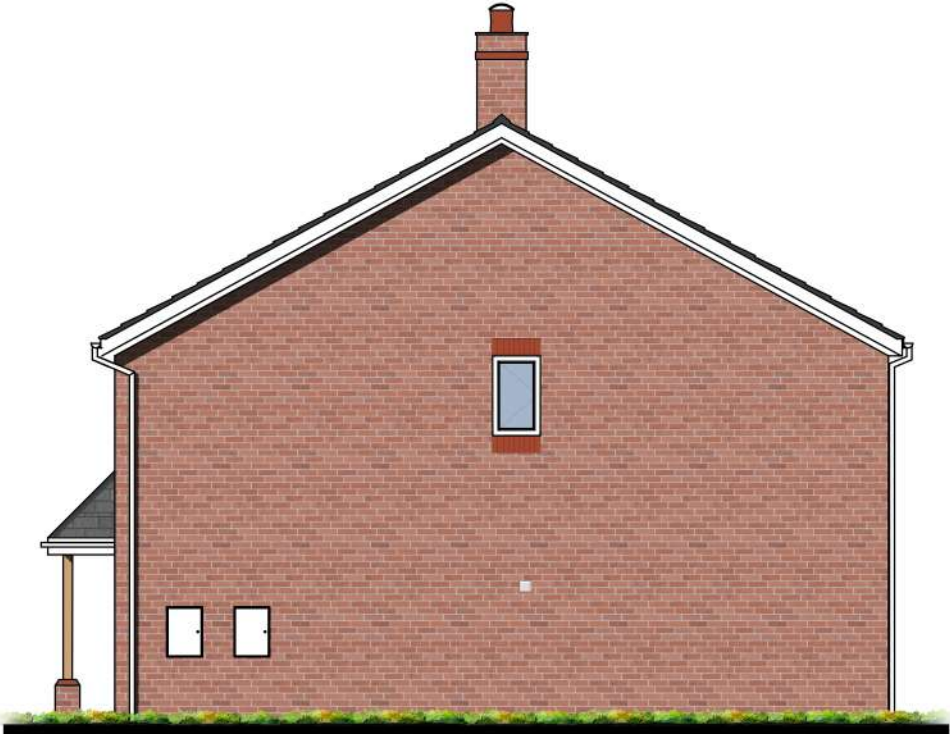

SIDE ELEVATION



REV.	DESCRIPTION	INT.	DATE
			
PROJECT			
LANGLEY LANE, BIRCH			
DRAWING TITLE			
PLOT 20 & 21 TYPE K HOUSE TYPE SEMI DETACHED PLANNING DRAWING			
JOB NUMBER		-	REV
DRAWING NUMBER		K-P-01	-
DRAWN	JSM	MAR-2024	SCALE
CHECKED	-	-	1:100
			A3




FRONT ELEVATION

SIDE ELEVATION


REAR ELEVATION




GROUND FLOOR

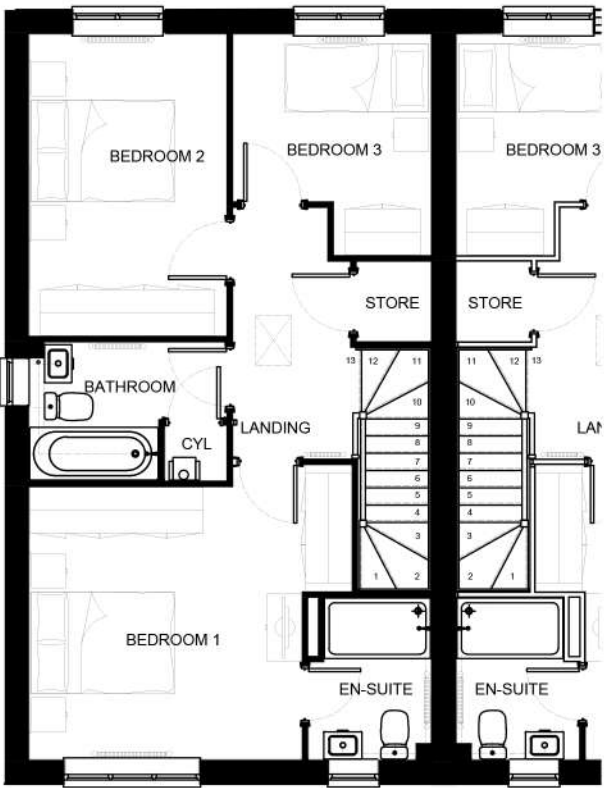

FIRST FLOOR

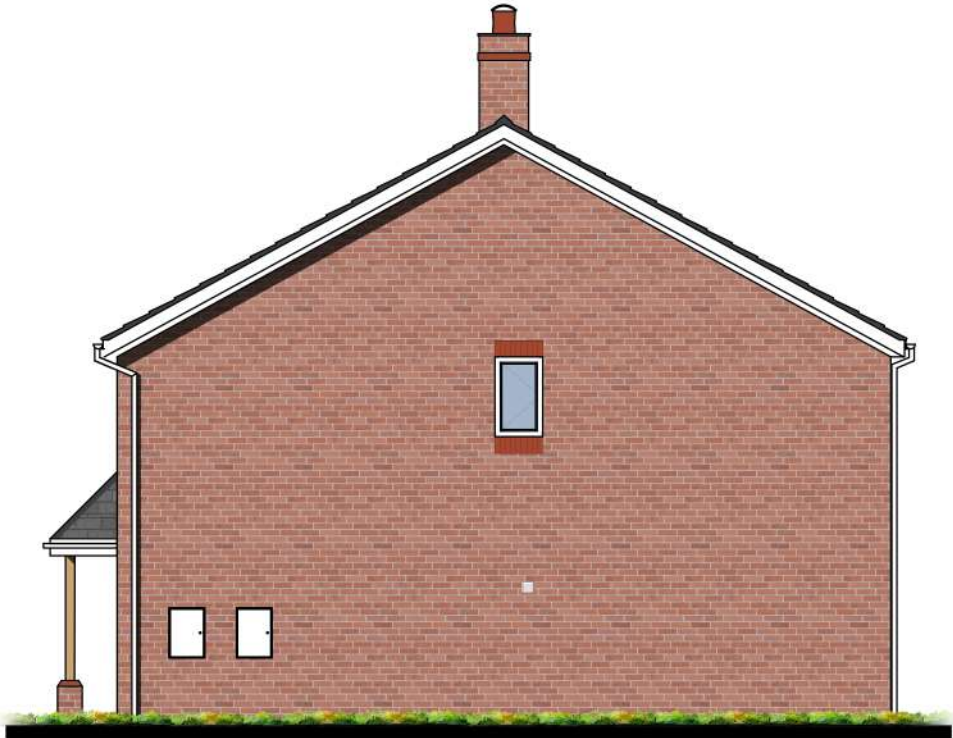

SIDE ELEVATION

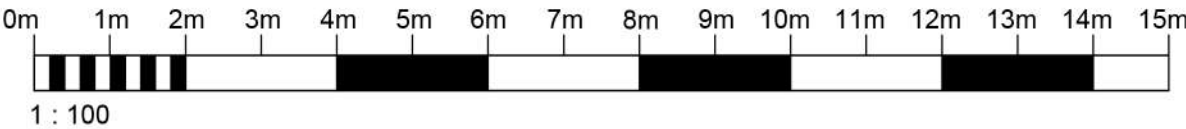

REV.	DESCRIPTION	INT.	DATE
			
PROJECT LANGLEY LANE, BIRCH			
DRAWING TITLE PLOT 22 & 23 TYPE K HOUSE TYPE SEMI DETACHED PLANNING DRAWING			
JOB NUMBER	-	REV	-
DRAWING NUMBER	K-P-01	SCALE	A3
DRAWN	JSM	MAR-2024	1:100
CHECKED	-	-	-




FRONT ELEVATION

SIDE ELEVATION




REAR ELEVATION


SIDE ELEVATION

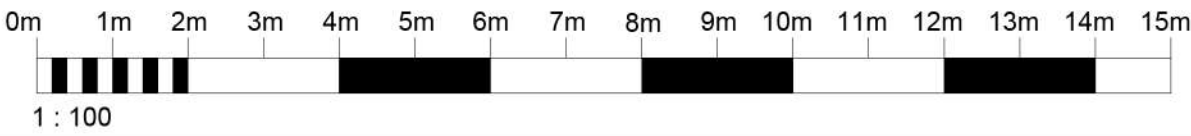


REV.	DESCRIPTION	INT.	DATE
 Eccleston HOMES			
PROJECT LANGLEY LANE, BIRCH			
DRAWING TITLE PLOT 1 TYPE L HOUSE TYPE DETACHED PLANNING DRAWING			
JOB NUMBER		-	REV
DRAWING NUMBER		L-P-01	-
DRAWN	WL	AUG-2021	SCALE
CHECKED	-	-	1:100
			A3

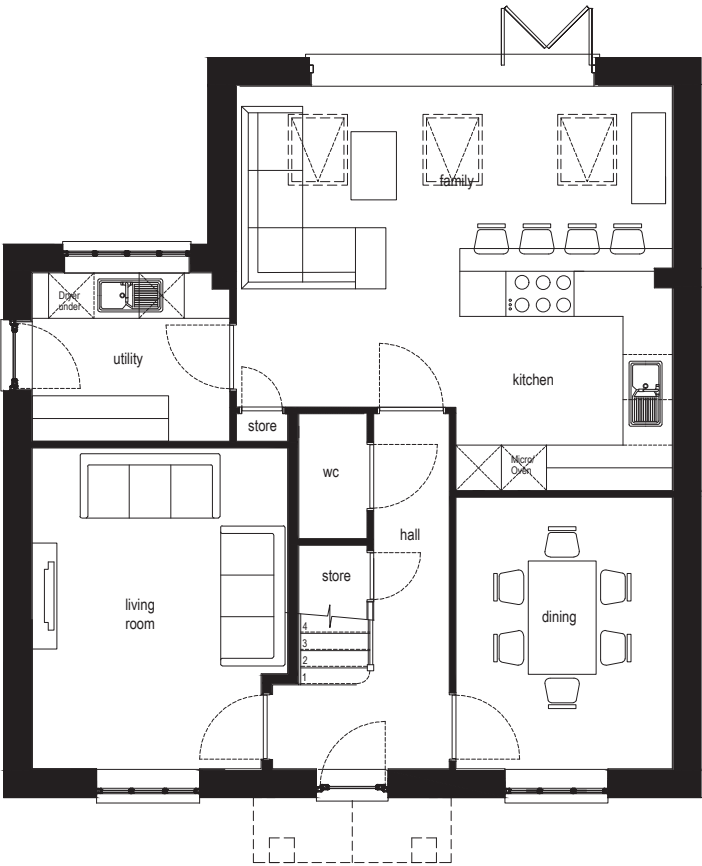


GROUND FLOOR

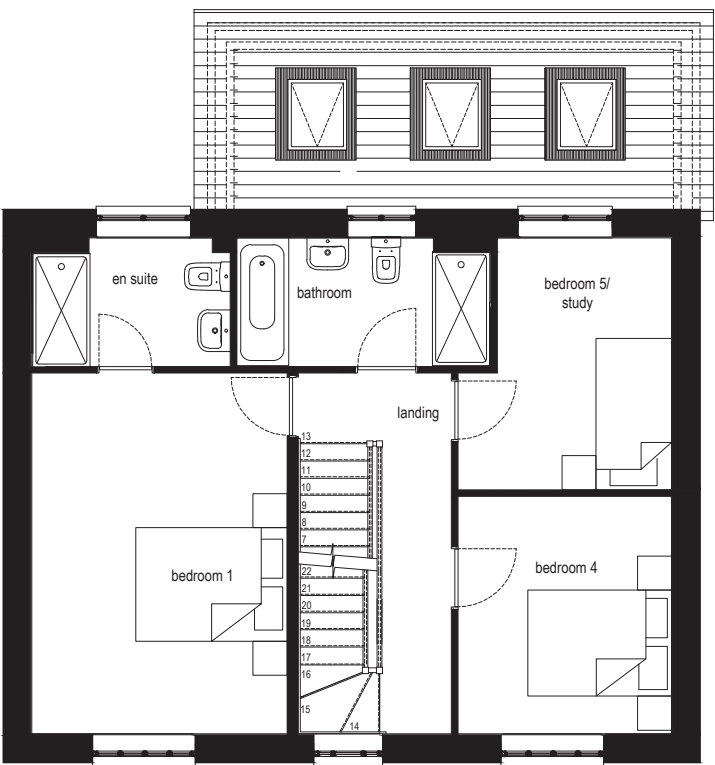

FIRST FLOOR

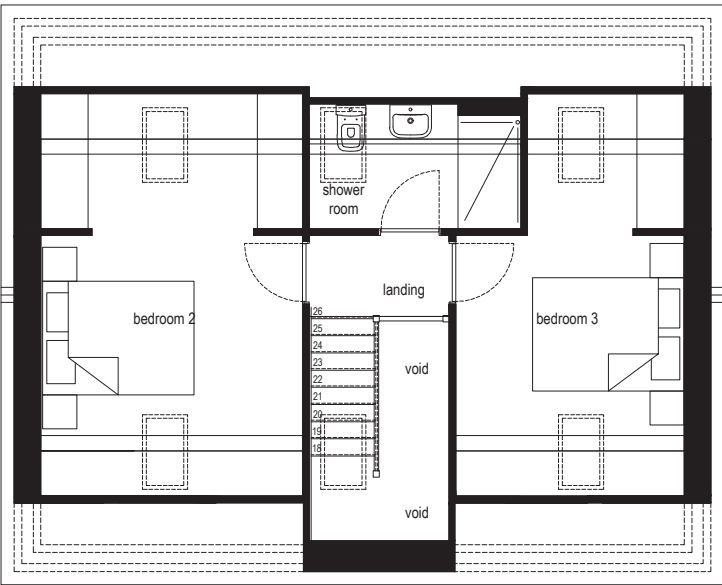

SECOND FLOOR

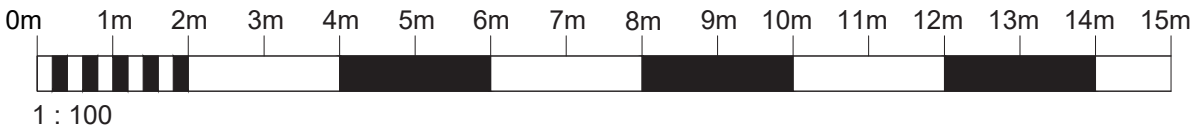

REV.	DESCRIPTION	INT.	DATE
			
PROJECT			
LANGLEY LANE, BIRCH			
DRAWING TITLE			
TYPE L HOUSE TYPE DETACHED PLANNING DRAWING			
JOB NUMBER		-	REV
DRAWING NUMBER		L-P-01	-
DRAWN	WL	AUG-2021	SCALE
CHECKED	-	-	1:100
			A3



FRONT ELEVATION

SIDE ELEVATION




REAR ELEVATION


SIDE ELEVATION




REV.	DESCRIPTION	INT.	DATE
			
PROJECT LANGLEY LANE, BIRCH			
DRAWING TITLE PLOT 2 & 3 TYPE M & N HOUSE TYPE SEMI DETACHED PLANNING DRAWING			
JOB NUMBER	-	REV	-
DRAWING NUMBER	M&N-P-01		
DRAWN	WL	AUG-2021	SCALE
CHECKED	-	-	1:100
			A3

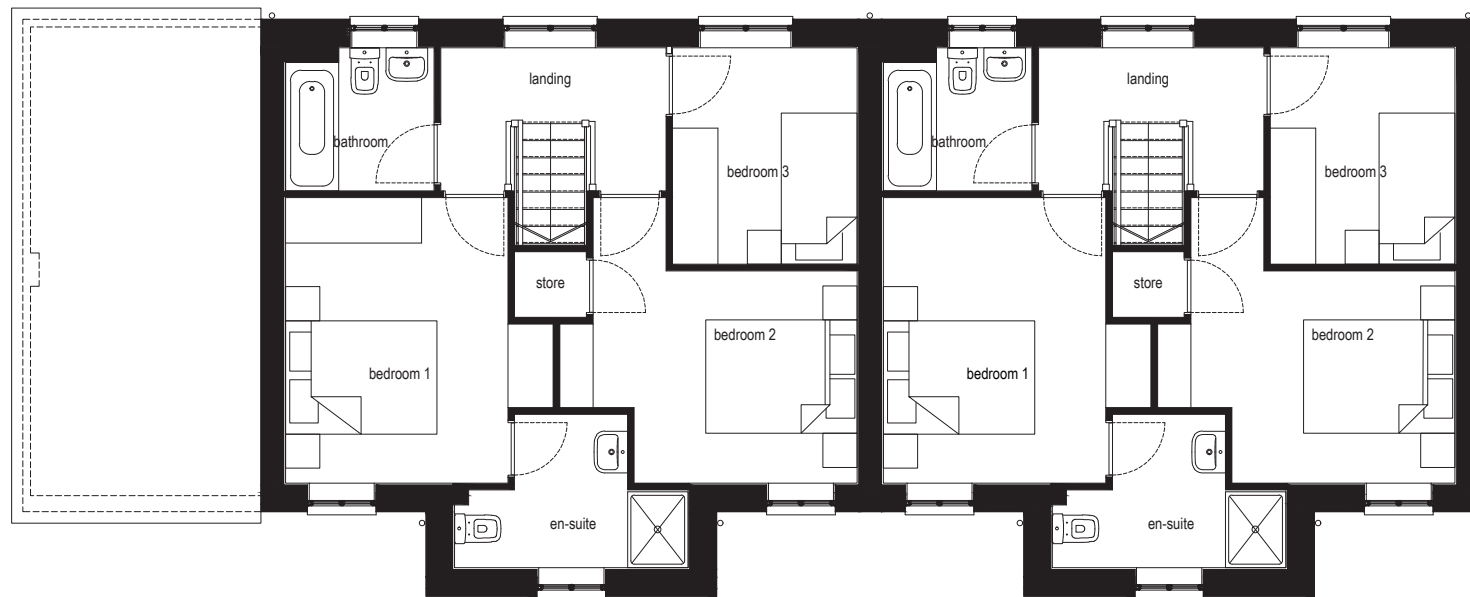

FIRST FLOOR

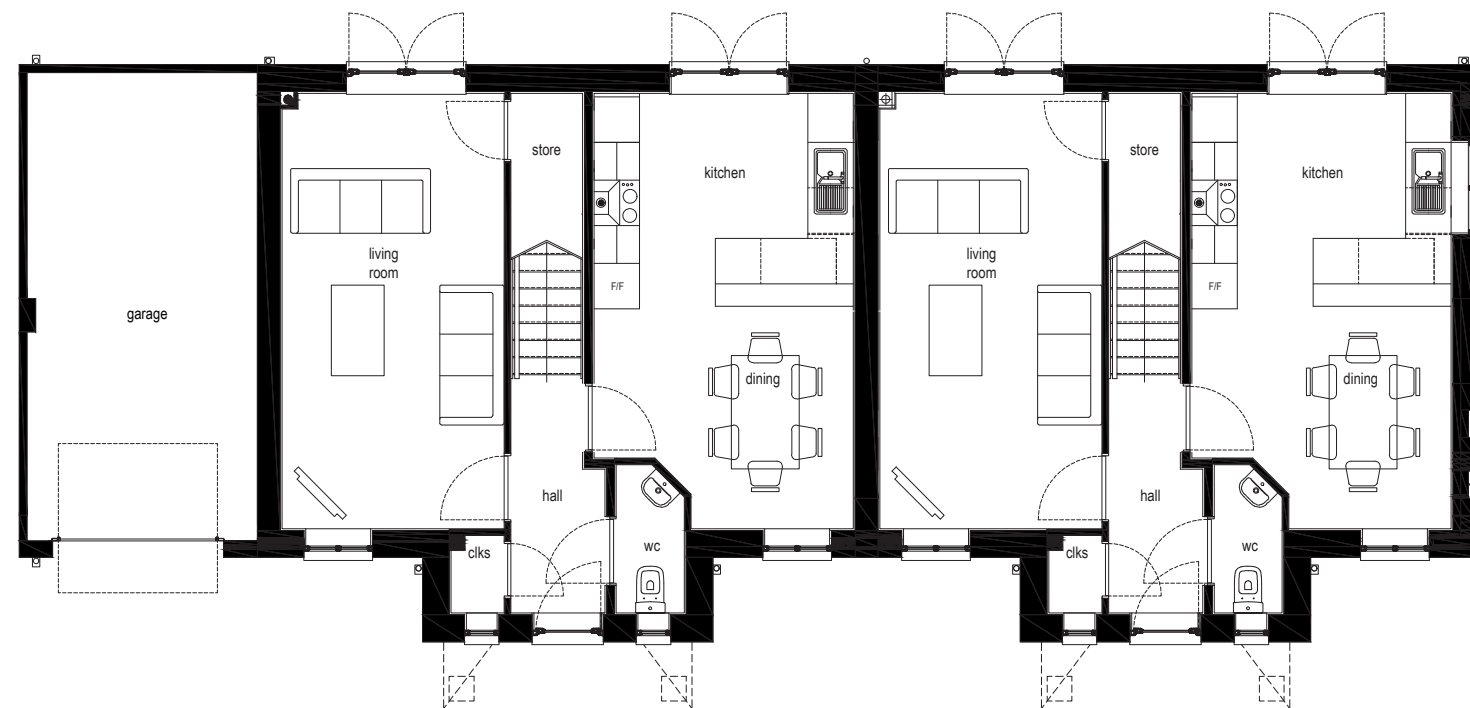

GROUND FLOOR

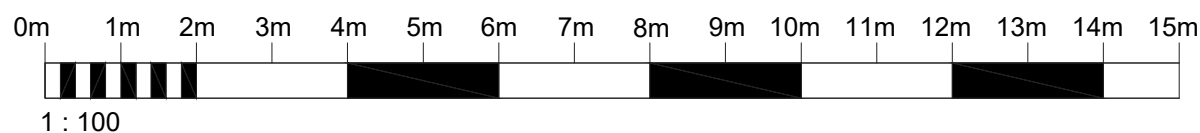

REV.	DESCRIPTION	INT.	DATE
			
PROJECT			
LANGLEY LANE, BIRCH			
DRAWING TITLE			
TYPE M & N HOUSE TYPE SEMI DETACHED PLANNING DRAWING			
JOB NUMBER		-	REV
DRAWING NUMBER		M&N-P-01	-
DRAWN	WL	AUG-2021	SCALE
CHECKED	-	-	1:100
			A3




FRONT ELEVATION

SIDE ELEVATION


REAR ELEVATION

SIDE ELEVATION

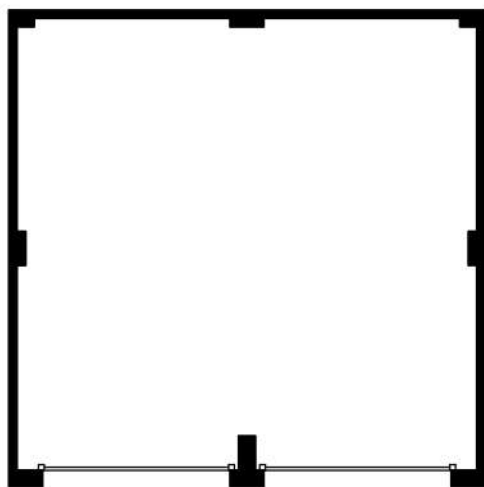

FLOOR PLAN

				PROJECT	
				STANDARD DETAILS	
				DRAWING TITLE	
				PREMIUM SINGLE GARAGE FLOOR PLAN AND ELEVATIONS. PLOT 1	
REV.	DESCRIPTION	INT.	DATE	JOB NUMBER	REV
				DRAWING NUMBER	STD-PDG-005
				DRAWN	MCK
				CHECKED	
				SCALE	A3
				1:100	

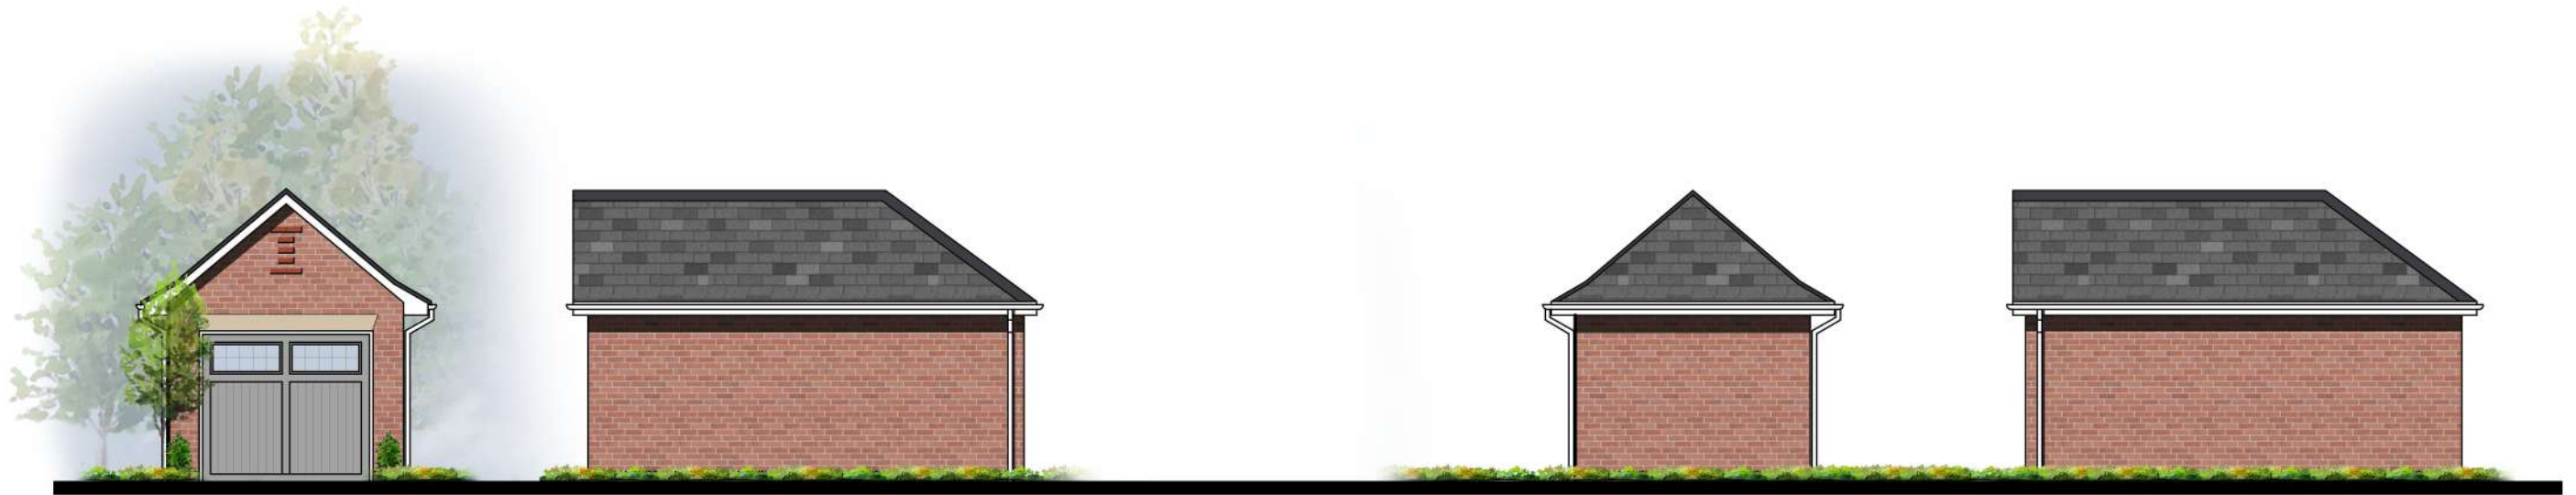


FRONT ELEVATION

SIDE ELEVATION

REAR ELEVATION

SIDE ELEVATION

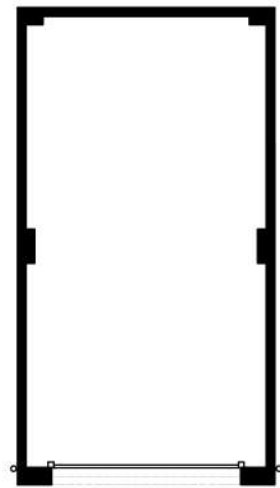

FLOOR PLAN

				PROJECT	
				STANDARD DETAILS	
REV.	DESCRIPTION	INT.	DATE	DRAWING TITLE	
				PREMIUM SINGLE GARAGE FRONT AND SIDE ELEVATION PLOT 2	
				JOB NUMBER	REV
				DRAWING NUMBER	STD-PSG-002
				DRAWN	MCK
				CHECKED	SCALE
					1:100
				A3	



TRANSITION



FRONT ELEVATION




SIDE ELEVATION



SIDE ELEVATION



REAR ELEVATION

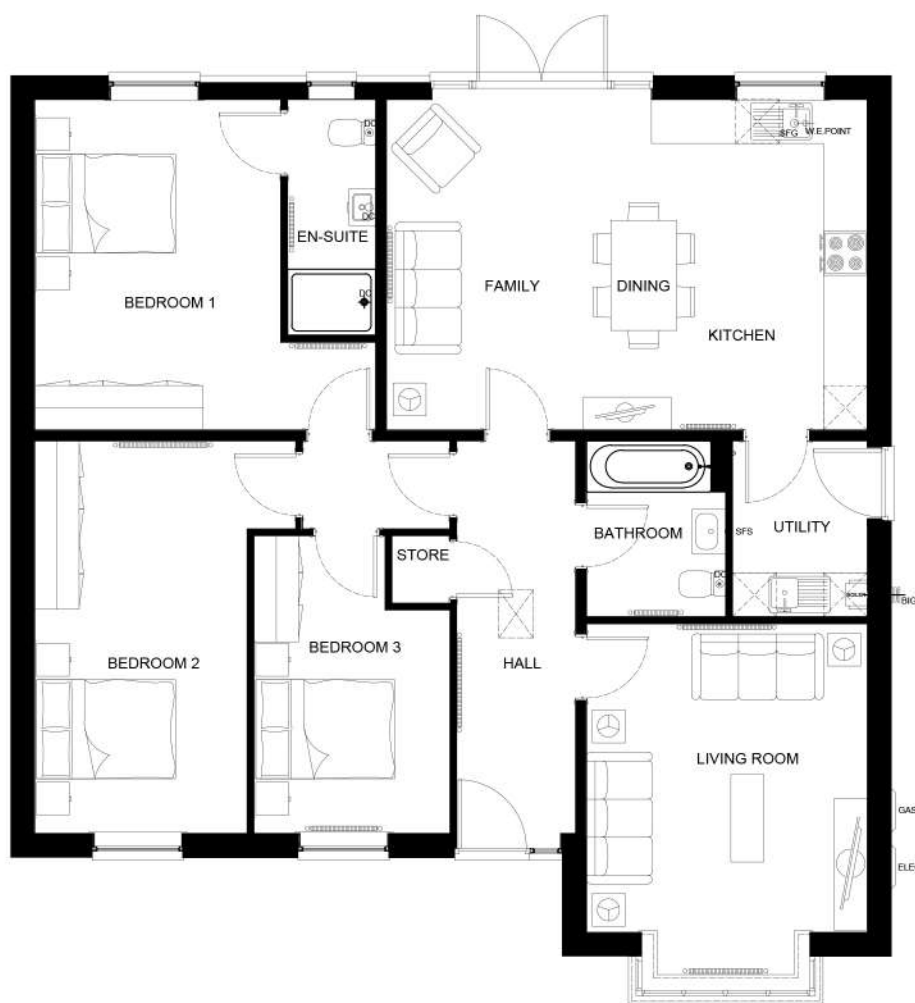

GROUND FLOOR



REV	A	Front elevation updated.	JSM	02.04.24
-----	---	--------------------------	-----	----------



PROJECT

LANGLEY LANE,
BIRCH

DRAWING TITLE

PLOT 4
TYPE C HOUSE TYPE
PLANNING DRAWING


JOB NUMBER	-	REV	A
DRAWING NUMBER	C-P-01	SCALE	1:100
DRAWN	JSM	NOV-2023	A3
CHECKED	-	-	-



FRONT ELEVATION



SIDE ELEVATION

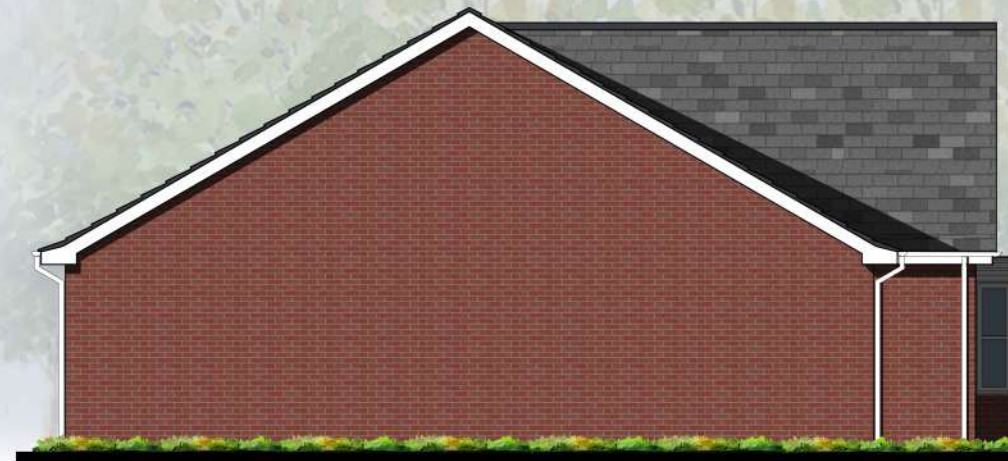

SIDE ELEVATION



REAR ELEVATION



GROUND FLOOR



REV	A	Front elevation updated.	JSM	02.04.24
-----	---	--------------------------	-----	----------



PROJECT

LANGLEY LANE,
BIRCH

DRAWING TITLE

PLOT 5
TYPE C HOUSE TYPE
PLANNING DRAWING

JOB NUMBER	-	REV	A
DRAWING NUMBER	C-P-01		
DRAWN	JSM	NOV-2023	SCALE
CHECKED	-	-	1:100

A3



FRONT ELEVATION

REAR ELEVATION

SIDE
ELEVATION




SIDE
ELEVATION



GROUND FLOOR



FIRST FLOOR

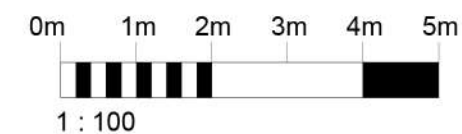

REV	DESCRIPTION	INT	DATE
 Eccleston HOMES			
PROJECT LANGLEY LANE, BIRCH			
DRAWING TITLE PLOT 6 TYPE P HOUSE TYPE PLANNING DRAWING			
JOB NUMBER	-	REV	-
DRAWING NUMBER	P-P-01	SCALE	A3
DRAWN	JSM	NOV-2023	1:100
CHECKED	-	-	-



FRONT ELEVATION

REAR ELEVATION

SIDE ELEVATION




SIDE ELEVATION



GROUND FLOOR



FIRST FLOOR

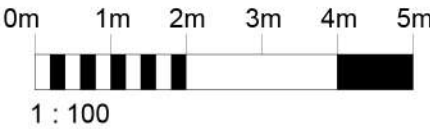

REV	DESCRIPTION	INT.	DATE
 Eccleston HOMES			
PROJECT LANGLEY LANE, BIRCH			
DRAWING TITLE PLOT 19 TYPE P HOUSE TYPE PLANNING DRAWING			
JOB NUMBER	-	REV	-
DRAWING NUMBER	P-P-01	SCALE	A3
DRAWN	JSM	NOV-2023	1:100
CHECKED	-	-	-



FRONT ELEVATION

REAR ELEVATION

SIDE
ELEVATION




SIDE
ELEVATION



GROUND FLOOR



FIRST FLOOR

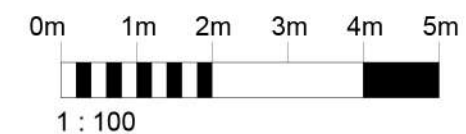

REV	DESCRIPTION	INT.	DATE
 Eccleston HOMES			
PROJECT LANGLEY LANE, BIRCH			
DRAWING TITLE PLOT 17 TYPE P HOUSE TYPE PLANNING DRAWING			
JOB NUMBER	-	REV	-
DRAWING NUMBER	P-P-01	SCALE	A3
DRAWN	JSM NOV-2023	1:100	
CHECKED	-		



FRONT ELEVATION

SIDE ELEVATION

SIDE ELEVATION



GROUND FLOOR



FIRST FLOOR



REAR ELEVATION




REV.	DESCRIPTION	INT.	DATE
			
PROJECT LANGLEY LANE, BIRCH			
DRAWING TITLE PLOT 7 & 16 TYPE Q HOUSE TYPE PLANNING DRAWING			
JOB NUMBER		-	REV
DRAWING NUMBER		Q-P-01	-
DRAWN	JSM	NOV-2023	SCALE
CHECKED	-	-	1:100
			A3



FRONT ELEVATION

SIDE ELEVATION

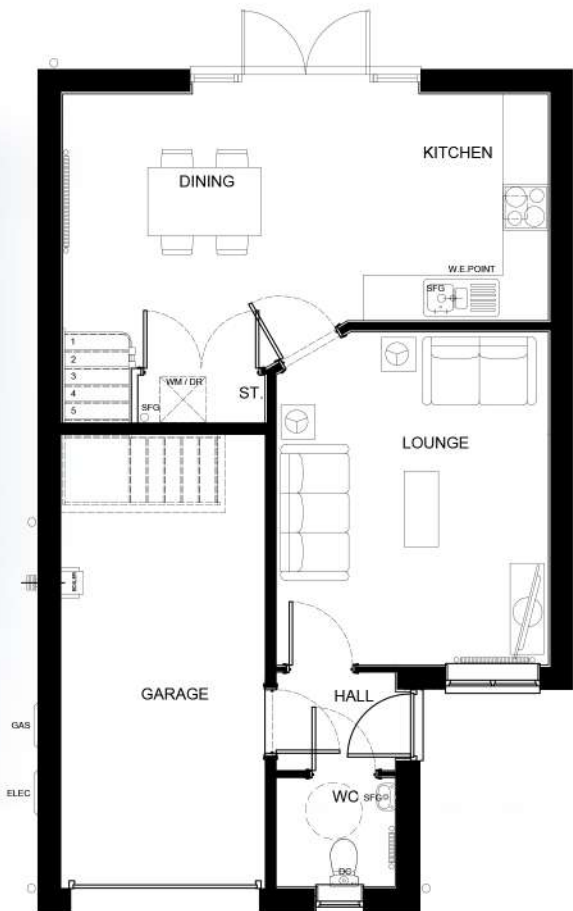

GROUND FLOOR




REAR ELEVATION


SIDE ELEVATION



FIRST FLOOR

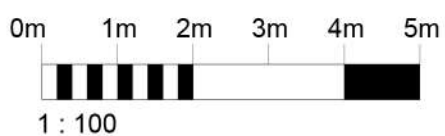

REV	DESCRIPTION	INT	DATE
 Eccleston HOMES			
PROJECT LANGLEY LANE, BIRCH			
DRAWING TITLE PLOT 18 TYPE R HOUSE TYPE PLANNING DRAWING			
JOB NUMBER	-	REV	-
DRAWING NUMBER	R-P-01	SCALE	A3
DRAWN	JSM	NOV-2023	1:100
CHECKED	-	-	-

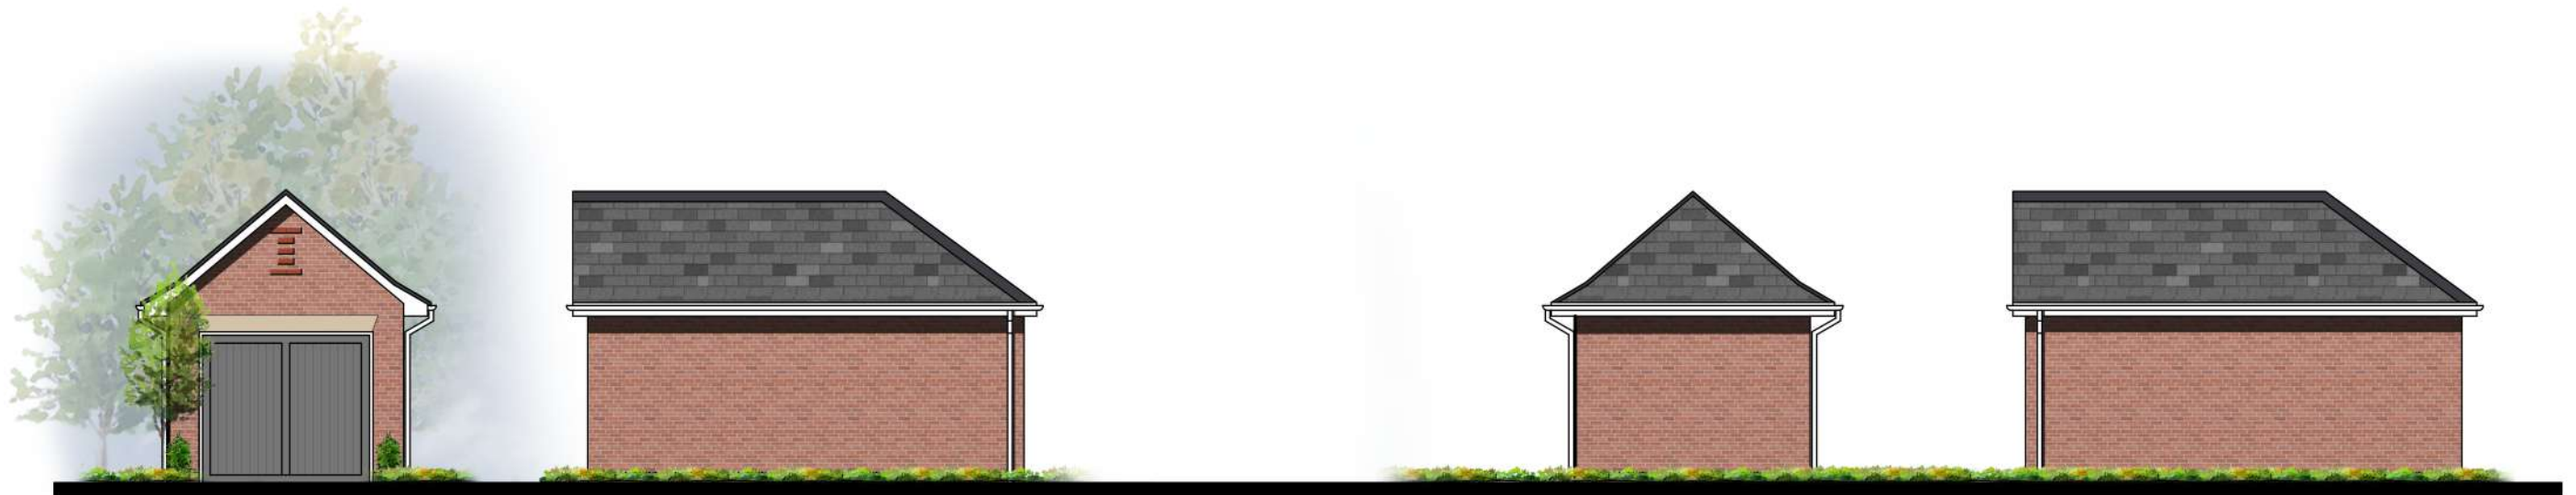


FRONT ELEVATION

SIDE ELEVATION

REAR ELEVATION


SIDE ELEVATION

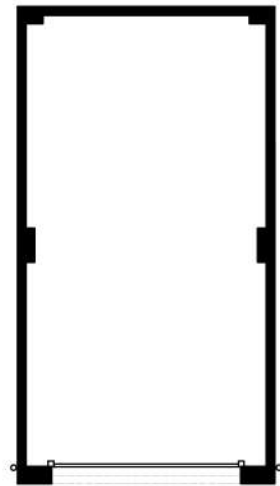

FLOOR PLAN


				PROJECT	
				STANDARD DETAILS	
REV.	DESCRIPTION	INT.	DATE	DRAWING TITLE	
				PREMIUM SINGLE GARAGE FRONT AND SIDE ELEVATION PLOT 4	
				JOB NUMBER	REV
				DRAWING NUMBER	STD-PSG-002
				DRAWN	MCK
				CHECKED	SCALE
					1:100
				A3	



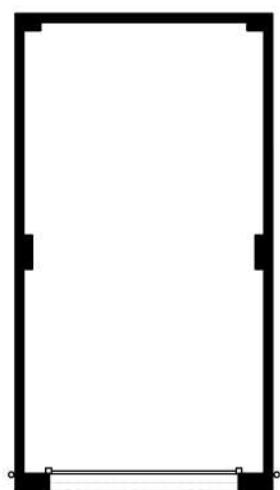

FLOOR PLAN

				PROJECT	
				STANDARD DETAILS	
REV.	DESCRIPTION	INT.	DATE	DRAWING TITLE	
				PREMIUM SINGLE GARAGE FRONT AND SIDE ELEVATION PLOT 5	
				JOB NUMBER	REV
				DRAWING NUMBER	STD-PSG-002
				DRAWN	MCK
				CHECKED	SCALE
					1:100
				A3	

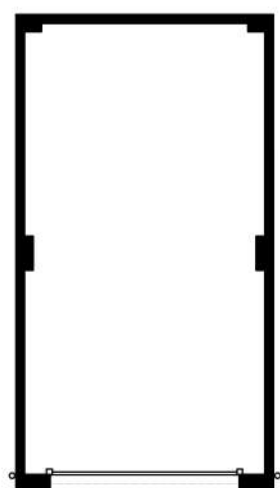

FLOOR PLAN

				PROJECT	
				STANDARD DETAILS	
REV.	DESCRIPTION	INT.	DATE	DRAWING TITLE	
				PREMIUM SINGLE GARAGE FRONT AND SIDE ELEVATION PLOT 7 & 16	
				JOB NUMBER	REV
				DRAWING NUMBER	STD-PSG-002
				DRAWN	MCK
				CHECKED	SCALE
					1:100
				A3	



ARTS & CRAFTS




FRONT ELEVATION

SIDE ELEVATION



REAR ELEVATION

SIDE ELEVATION

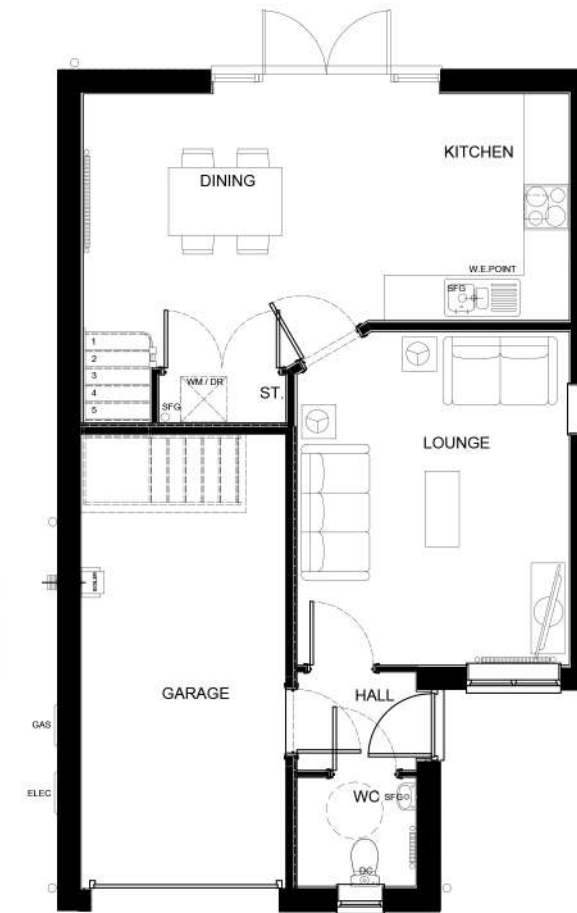

GROUND FLOOR



FIRST FLOOR


REV	DESCRIPTION	INT	DATE
A	Front elevation updated.	JSM	02.04.24



PROJECT
 LANGLEY LANE,
 BIRCH

DRAWING TITLE
 PLOT 9
 TYPE B HOUSE TYPE
 PLANNING DRAWING

JOB NUMBER	-	REV
DRAWING NUMBER	B-P-01	A
DRAWN	JSM	NOV-2023
CHECKED	-	-
SCALE	1:100	A3

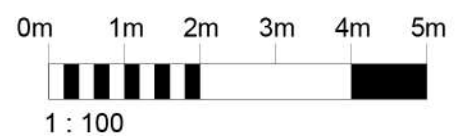



FRONT ELEVATION

SIDE ELEVATION

SIDE ELEVATION




GROUND FLOOR



FIRST FLOOR



REAR ELEVATION

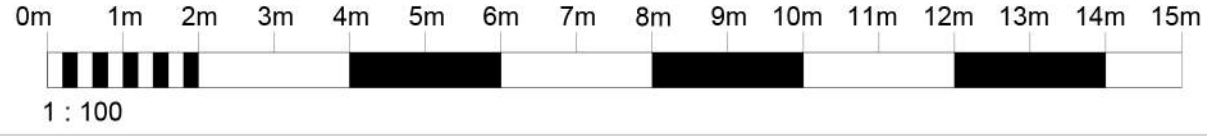

REV.	DESCRIPTION	INT.	DATE
			
PROJECT			
LANGLEY LANE, BIRCH			
DRAWING TITLE			
PLOT 8 & 15 TYPE D HOUSE TYPE PLANNING DRAWING			
JOB NUMBER		-	REV
DRAWING NUMBER		D-P-01	-
DRAWN	JSM	NOV-2023	SCALE
CHECKED	-	-	1:100
			A3



FRONT ELEVATION

SIDE
ELEVATION


REAR ELEVATION



SIDE
ELEVATION



FIRST FLOOR

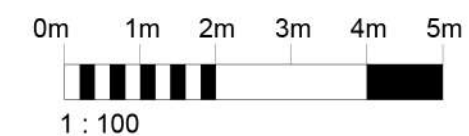

REV	DESCRIPTION	INT	DATE
A	Chimney added.	JSM	15.02.24



PROJECT
LANGLEY LANE, BIRCH

DRAWING TITLE
PLOT 14 TYPE E HOUSE TYPE PLANNING DRAWING

JOB NUMBER	-	REV
DRAWING NUMBER	E-P-01	A
DRAWN	JSM	NOV-2023
CHECKED	-	-
SCALE	1:100	A3



FRONT ELEVATION


REAR ELEVATION

SIDE
ELEVATION

SIDE
ELEVATION



FIRST FLOOR

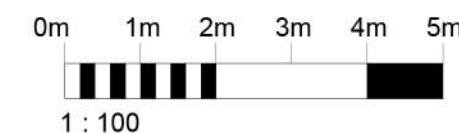

REV	A	Chimney added.	JSM	15.02.24
-----	---	----------------	-----	----------



PROJECT
LANGLEY LANE,
BIRCH

DRAWING TITLE
PLOT 10
TYPE E HOUSE TYPE
PLANNING DRAWING

JOB NUMBER	-	REV	A
DRAWING NUMBER	E-P-01	SCALE	1:100
DRAWN	JSM	NOV-2023	
CHECKED	-		



FRONT ELEVATION

SIDE ELEVATION



REAR ELEVATION

SIDE ELEVATION

A	Rear elevation updated.	JSM	19.03.24
REV	DESCRIPTION	INT.	DATE




PROJECT

LANGLEY LANE,
BIRCH


DRAWING TITLE

PLOT 13
TYPE F HOUSETYPE
PLANNING DRAWING

JOB NUMBER	-	REV
DRAWING NUMBER	F-P-01	A
DRAWN	JSM	NOV-2023
CHECKED	-	-
SCALE	1:100	A3

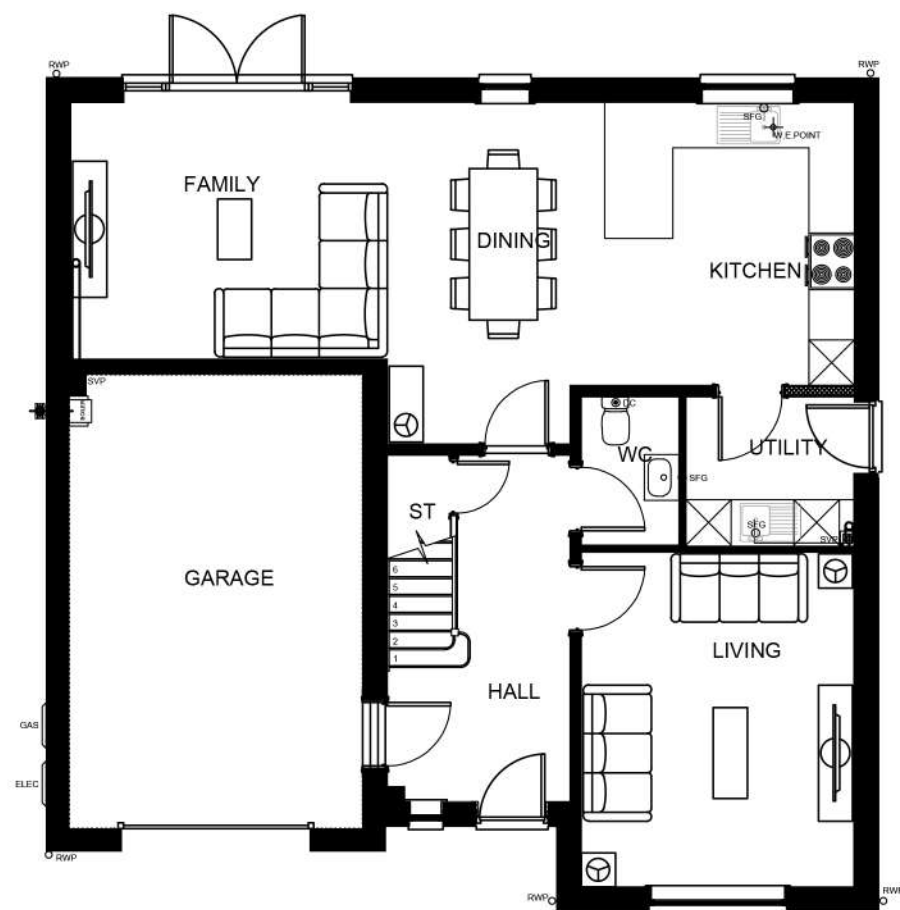

GROUND
FLOOR PLAN

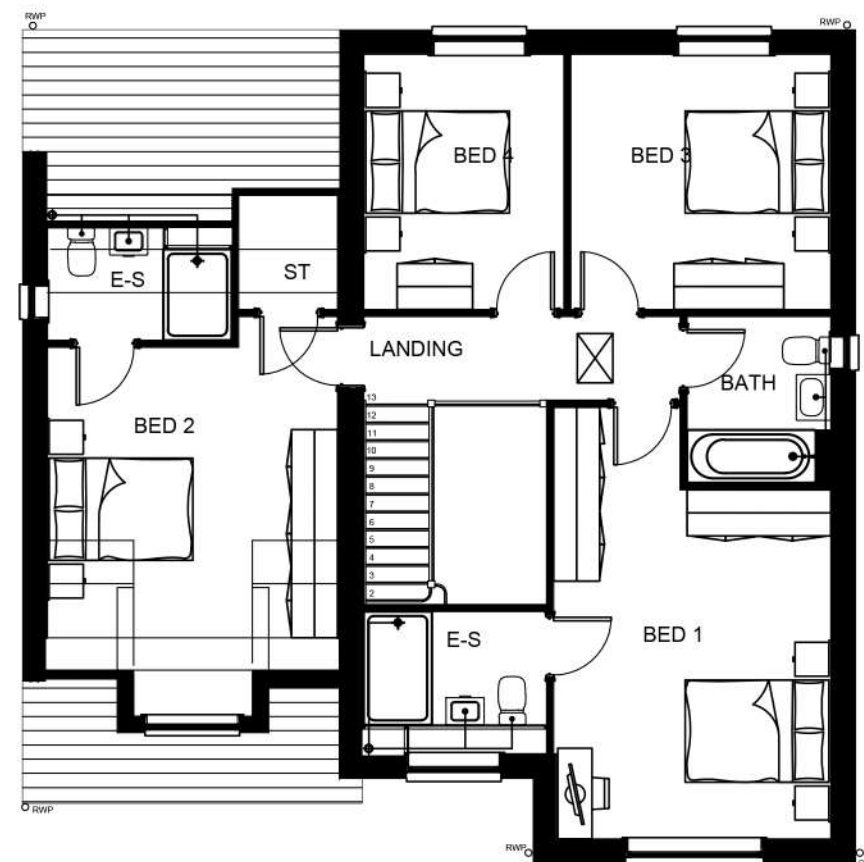

FIRST
FLOOR PLAN

REV.	DESCRIPTION	INT.	DATE
			
PROJECT			
LANGLEY LANE, BIRCH			
DRAWING TITLE			
TYPE F HOUSETYPE PLANNING DRAWING			
JOB NUMBER		-	REV
DRAWING NUMBER		F-P-01-1	-
DRAWN	JSM	NOV-2023	SCALE
CHECKED	-	-	1:100
			A3



FRONT ELEVATION

SIDE ELEVATION



REAR ELEVATION

SIDE ELEVATION

REV	DESCRIPTION	INT.	DATE
A	Rear elevation updated.	JSM	19.03.24




PROJECT

LANGLEY LANE,
BIRCH


DRAWING TITLE

PLOT 11 & 12
TYPE F HOUSETYPE
PLANNING DRAWING

JOB NUMBER	-	REV
DRAWING NUMBER	F-P-01	A
DRAWN	JSM	NOV-2023
CHECKED	-	-
SCALE	1:100	A3

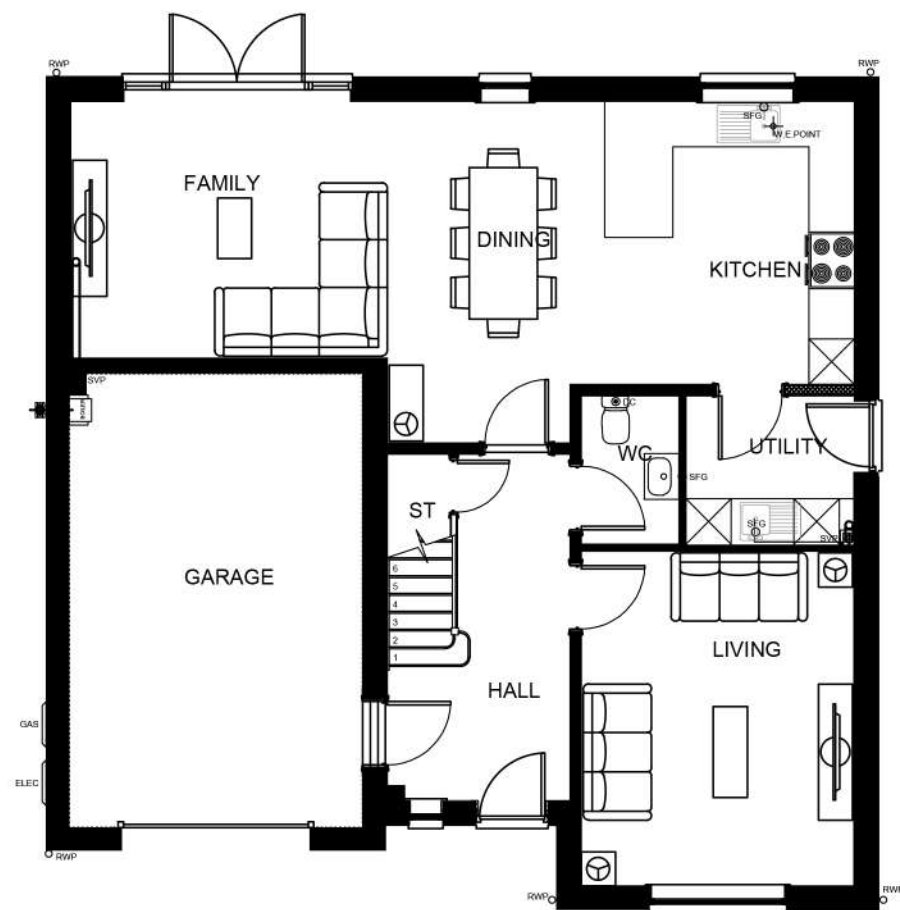

GROUND
FLOOR PLAN

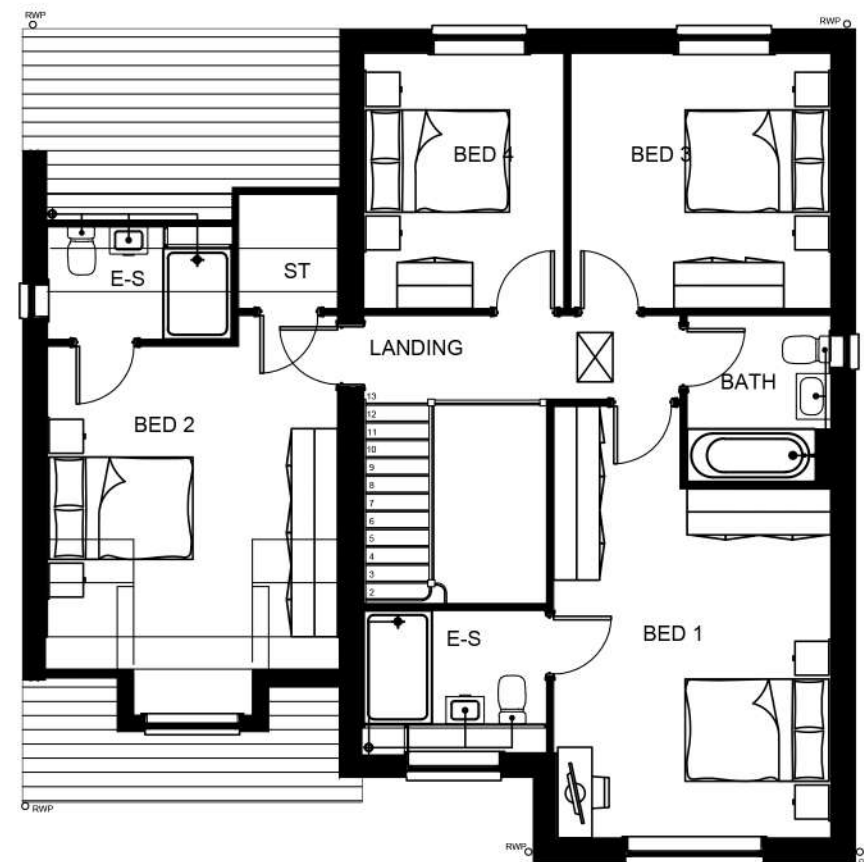

FIRST
FLOOR PLAN

REV.	DESCRIPTION	INT.	DATE
			
PROJECT			
LANGLEY LANE, BIRCH			
DRAWING TITLE			
TYPE F HOUSETYPE PLANNING DRAWING			
JOB NUMBER		-	REV
DRAWING NUMBER		F-P-01-1	-
DRAWN	JSM	NOV-2023	SCALE
CHECKED	-	-	1:100
			A3




FRONT ELEVATION

SIDE ELEVATION

REAR ELEVATION

SIDE ELEVATION

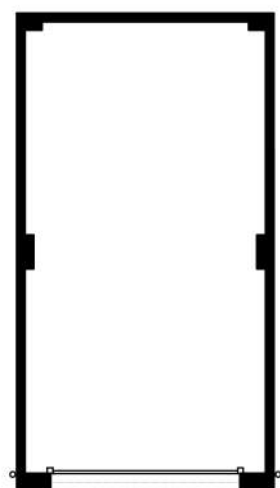

FLOOR PLAN

				PROJECT	
				STANDARD DETAILS	
REV.	DESCRIPTION	INT.	DATE	DRAWING TITLE	
				PREMIUM SINGLE GARAGE FRONT AND SIDE ELEVATION PLOT 8 & 15	
				JOB NUMBER	REV
				DRAWING NUMBER	-
				DRAWN	MCK
				CHECKED	SCALE
					1:100
				A3	