

This drawing is for indicative representation only and should not be used for any purposes other than planning. Do not scale from, or use this drawing for construction.

The contractor is to complete the detailed design for the purpose of construction and building regulations approval.


The Structural Engineer to carry out full assessment of scheme and provide all calculations for building control approval prior to starting construction.

CDM REGULATIONS 2015. All current drawings and specifications for the project must be read in conjunction with the Designer's Hazard and Environment Assessment Record.

All intellectual property rights reserved.



Site Boundary

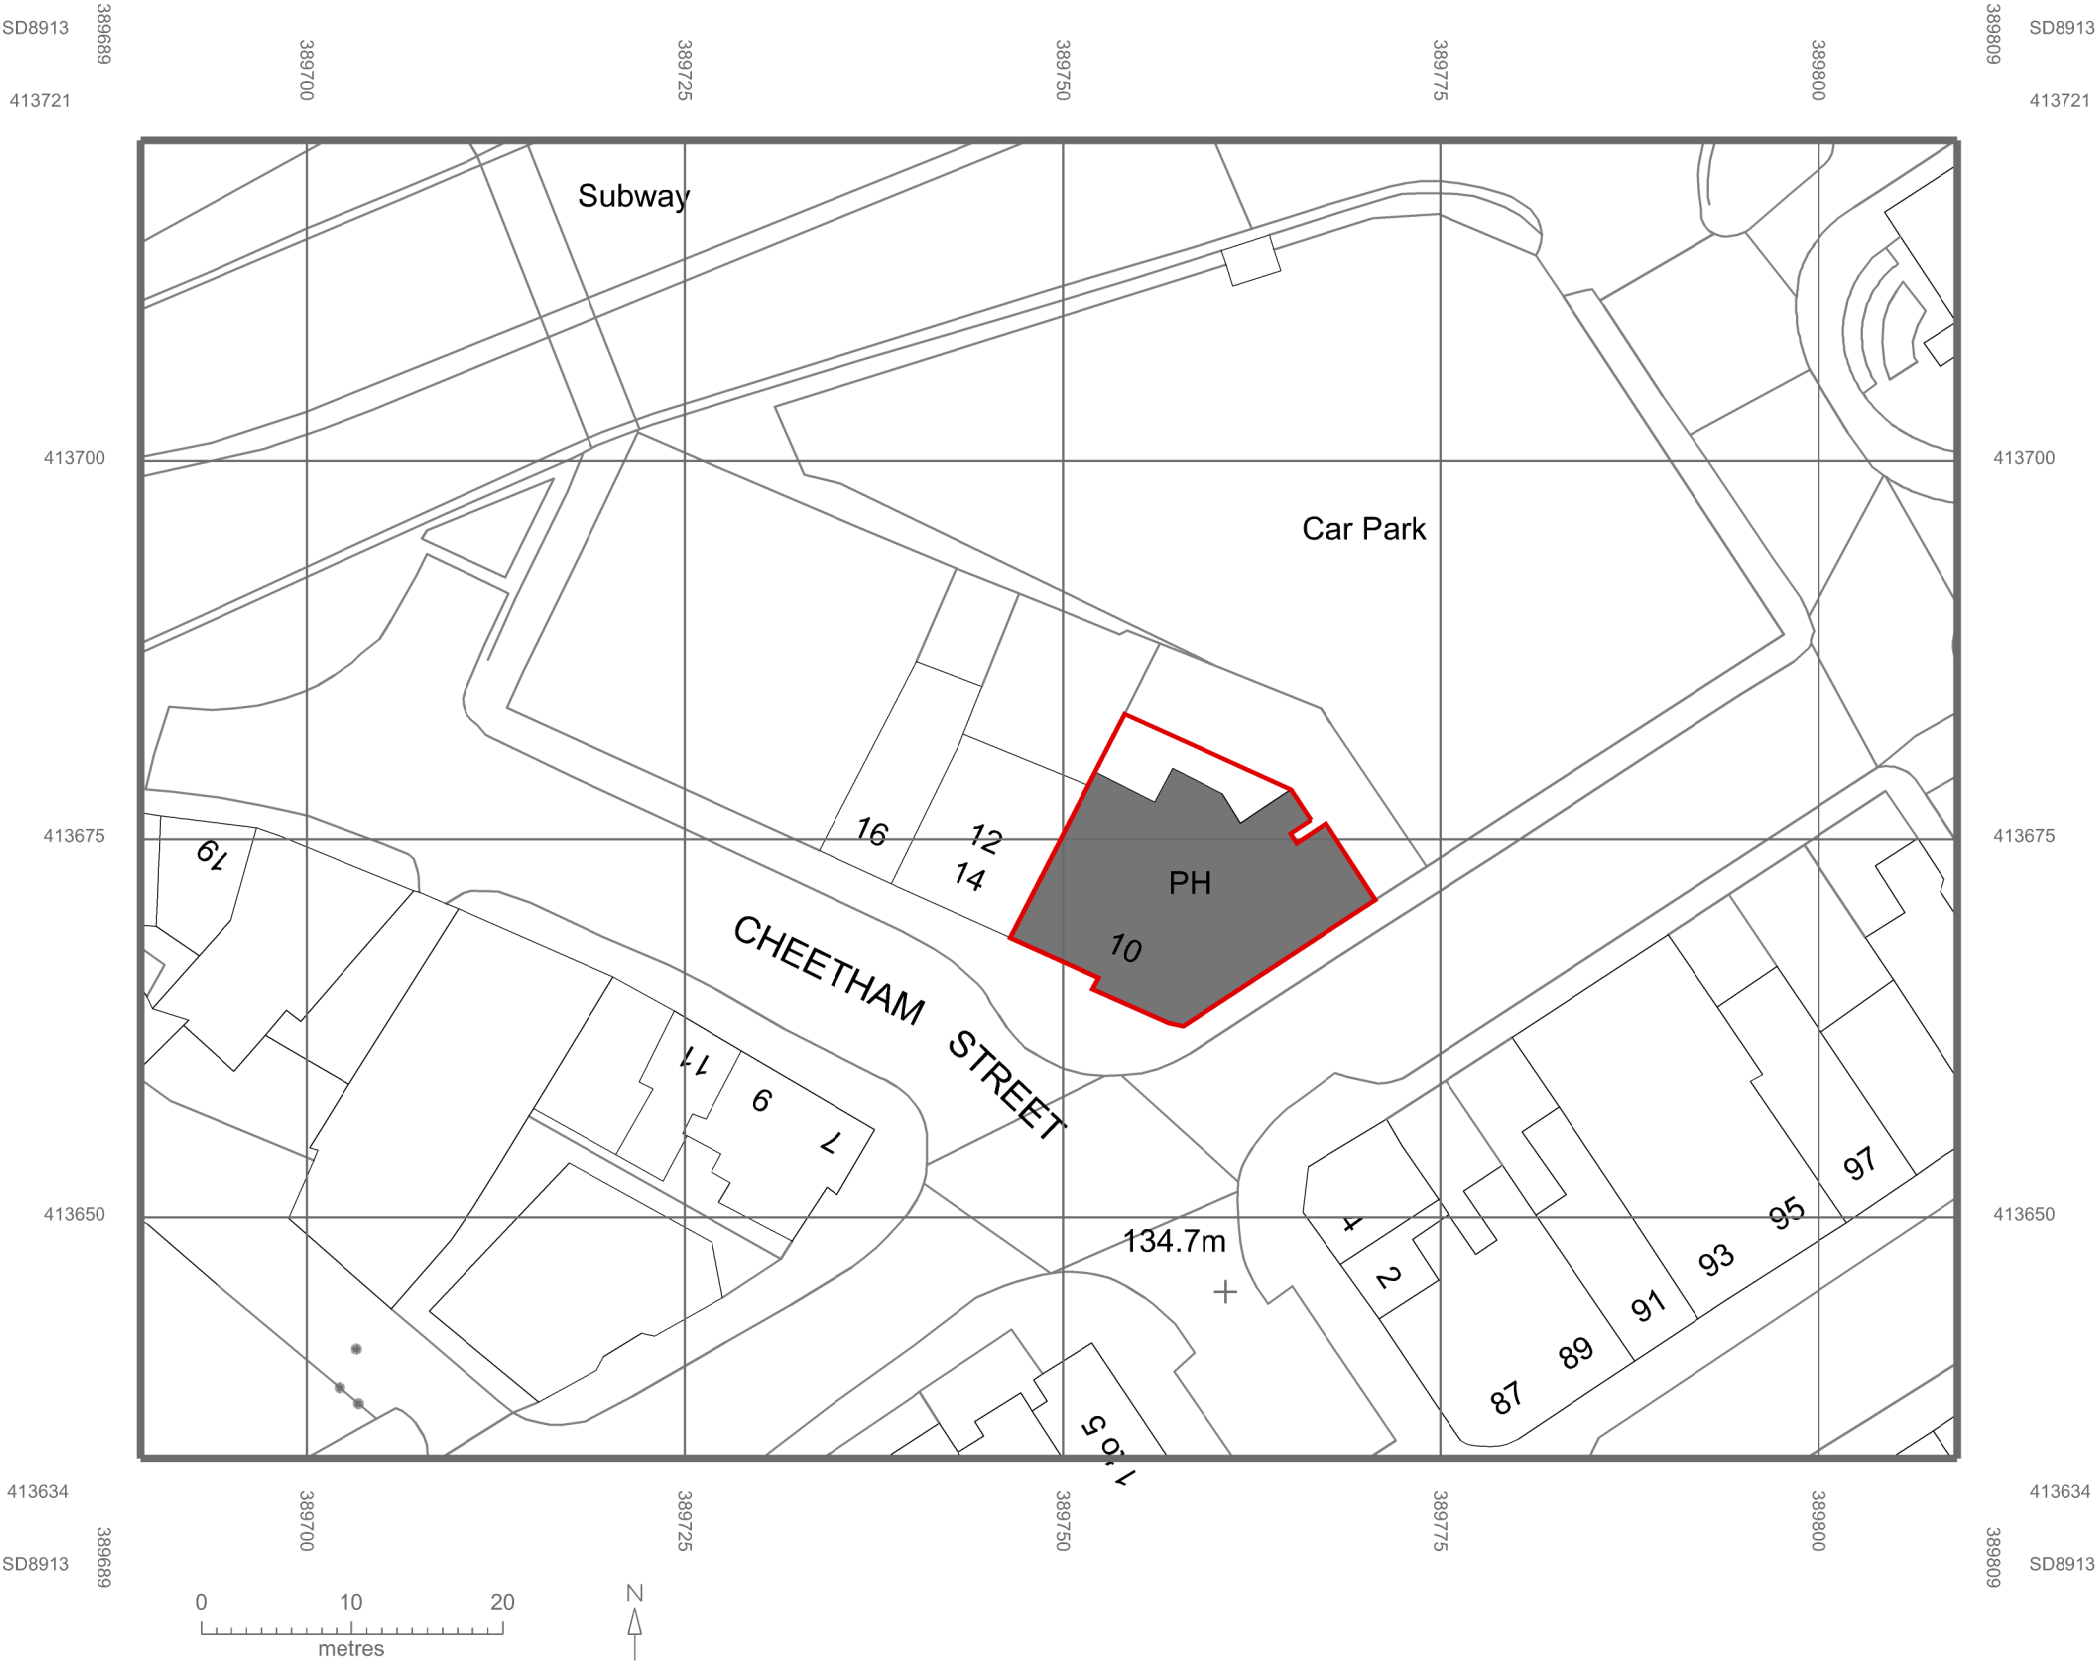

© Crown copyright 2025 Ordnance Survey 100053143

|                 |                                    |          |
|-----------------|------------------------------------|----------|
| XXXX/XX<br>Date | First Issue For Comment<br>Comment | Revision |
|-----------------|------------------------------------|----------|

|                                                                                       |               |                                         |      |
|---------------------------------------------------------------------------------------|---------------|-----------------------------------------|------|
| Project Title                                                                         |               |                                         |      |
| PROPOSED ROLLER SHUTTERS                                                              |               |                                         |      |
| Address                                                                               |               |                                         |      |
| 10 CHEETHAM STREET, ROCHDALE,<br>OL16 1DL                                             |               |                                         |      |
| Drawing                                                                               |               |                                         |      |
| EXISTING SITE BLOCK PLAN                                                              |               |                                         |      |
| Scale                                                                                 | Date          | Drawing no.                             | Rev. |
| 1:500 @ A3                                                                            | 11th FEB 2025 | 06_30                                   | -    |
|  |               | 07902 677778<br>tanveer@tma-co.uk       |      |
|                                                                                       |               | 46A Greenpark Road, Manchester, M22 4DR |      |
| COPYRIGHT © 2025TMA                                                                   |               |                                         |      |