


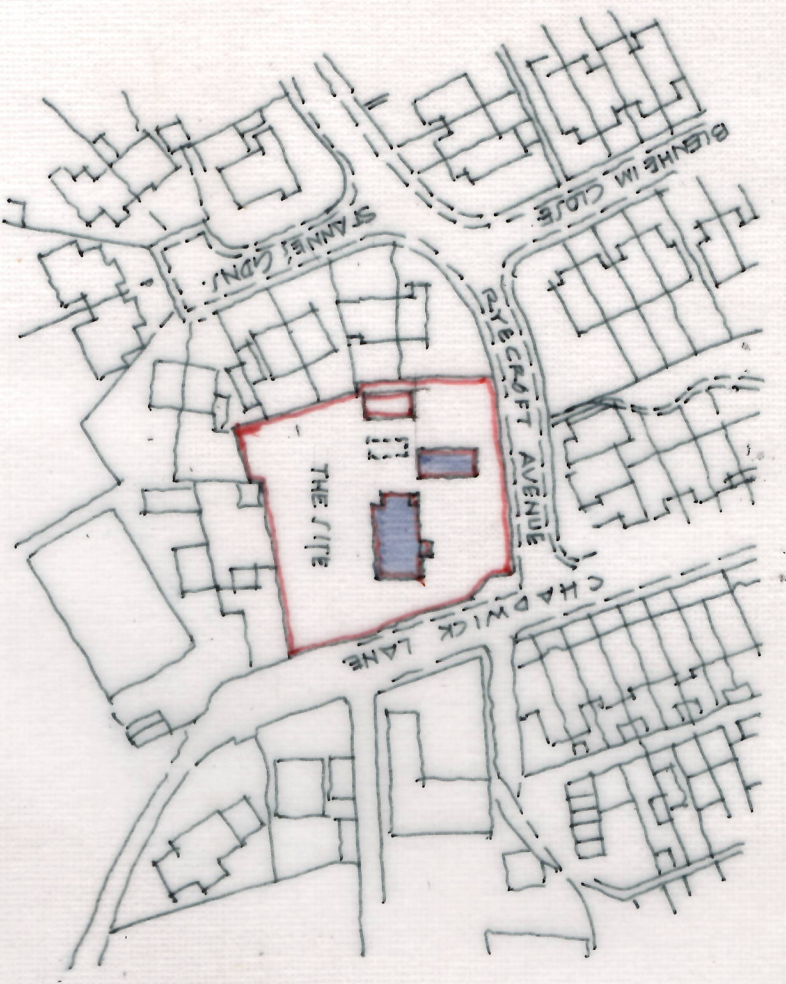
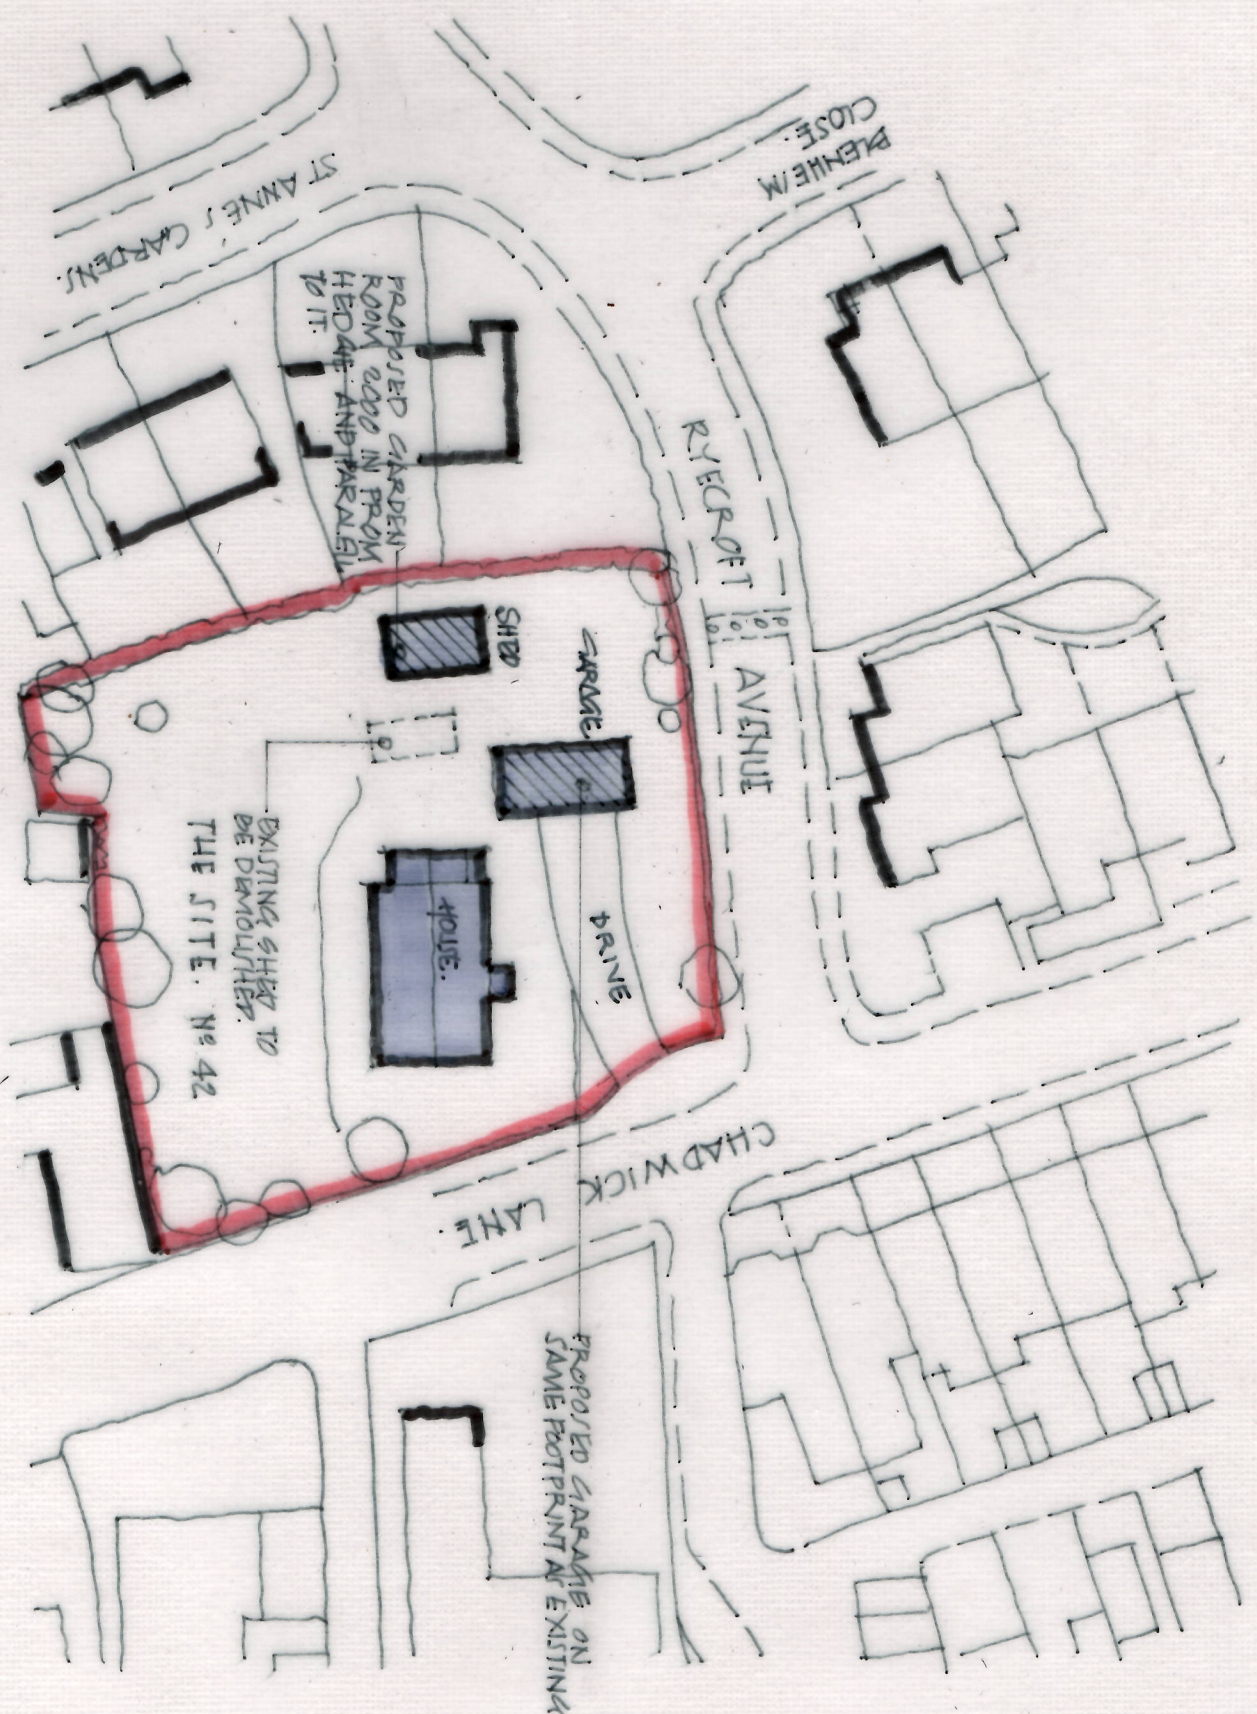
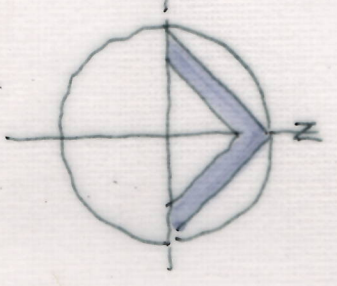


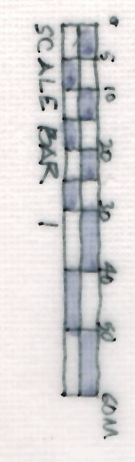

PROPOSED LOCATION PLAN

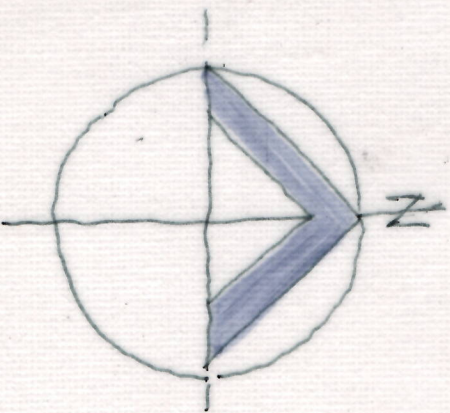

PROPOSED SITE PLAN 1:500

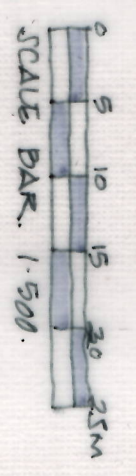

PLANNING:

DO NOT SCALE FROM THIS DRAWING. USE NOTED DIMENSIONS ONLY AND CHECK ON SITE. ALL DIMENSIONS ARE IN MILLIMETRES.

PROPOSED DEMOLITION OF EXISTING GARAGE AND SHED AND REPLACING WITH NEW GARAGE AND GARDEN ROOM FOR MR AND MRS C. HALFORD AT 42 CHADWICK LANE HETWOOD. OLIO 18L

PROPOSED SITE PLAN LOCATION PLAN

CL/CH/02.