



PROPOSED FIRST FLOOR LAYOUT 1/100

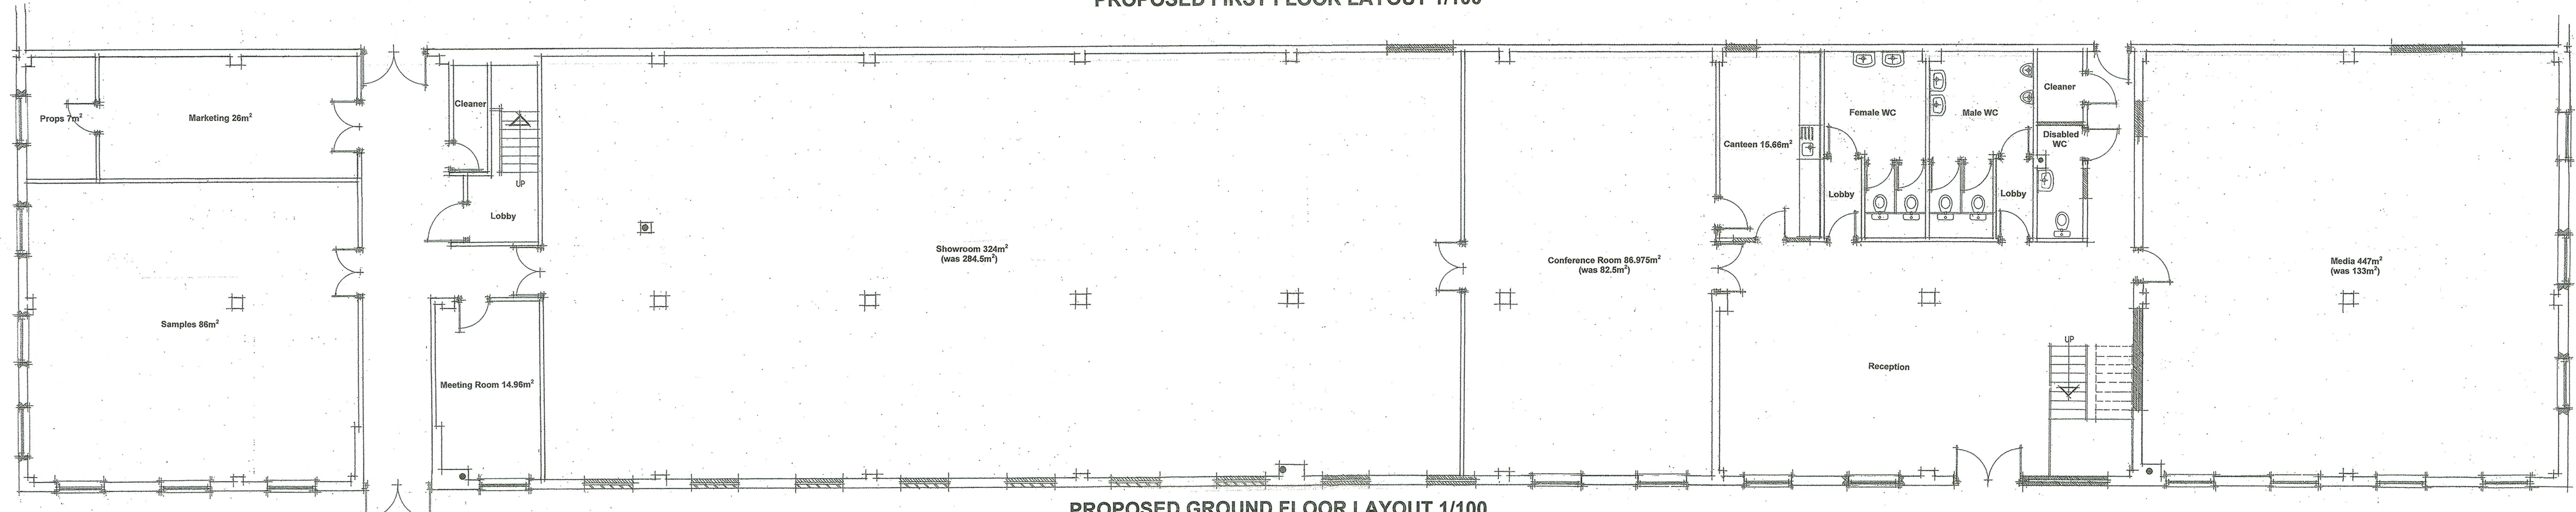

PROPOSED GROUND FLOOR LAYOUT 1/100

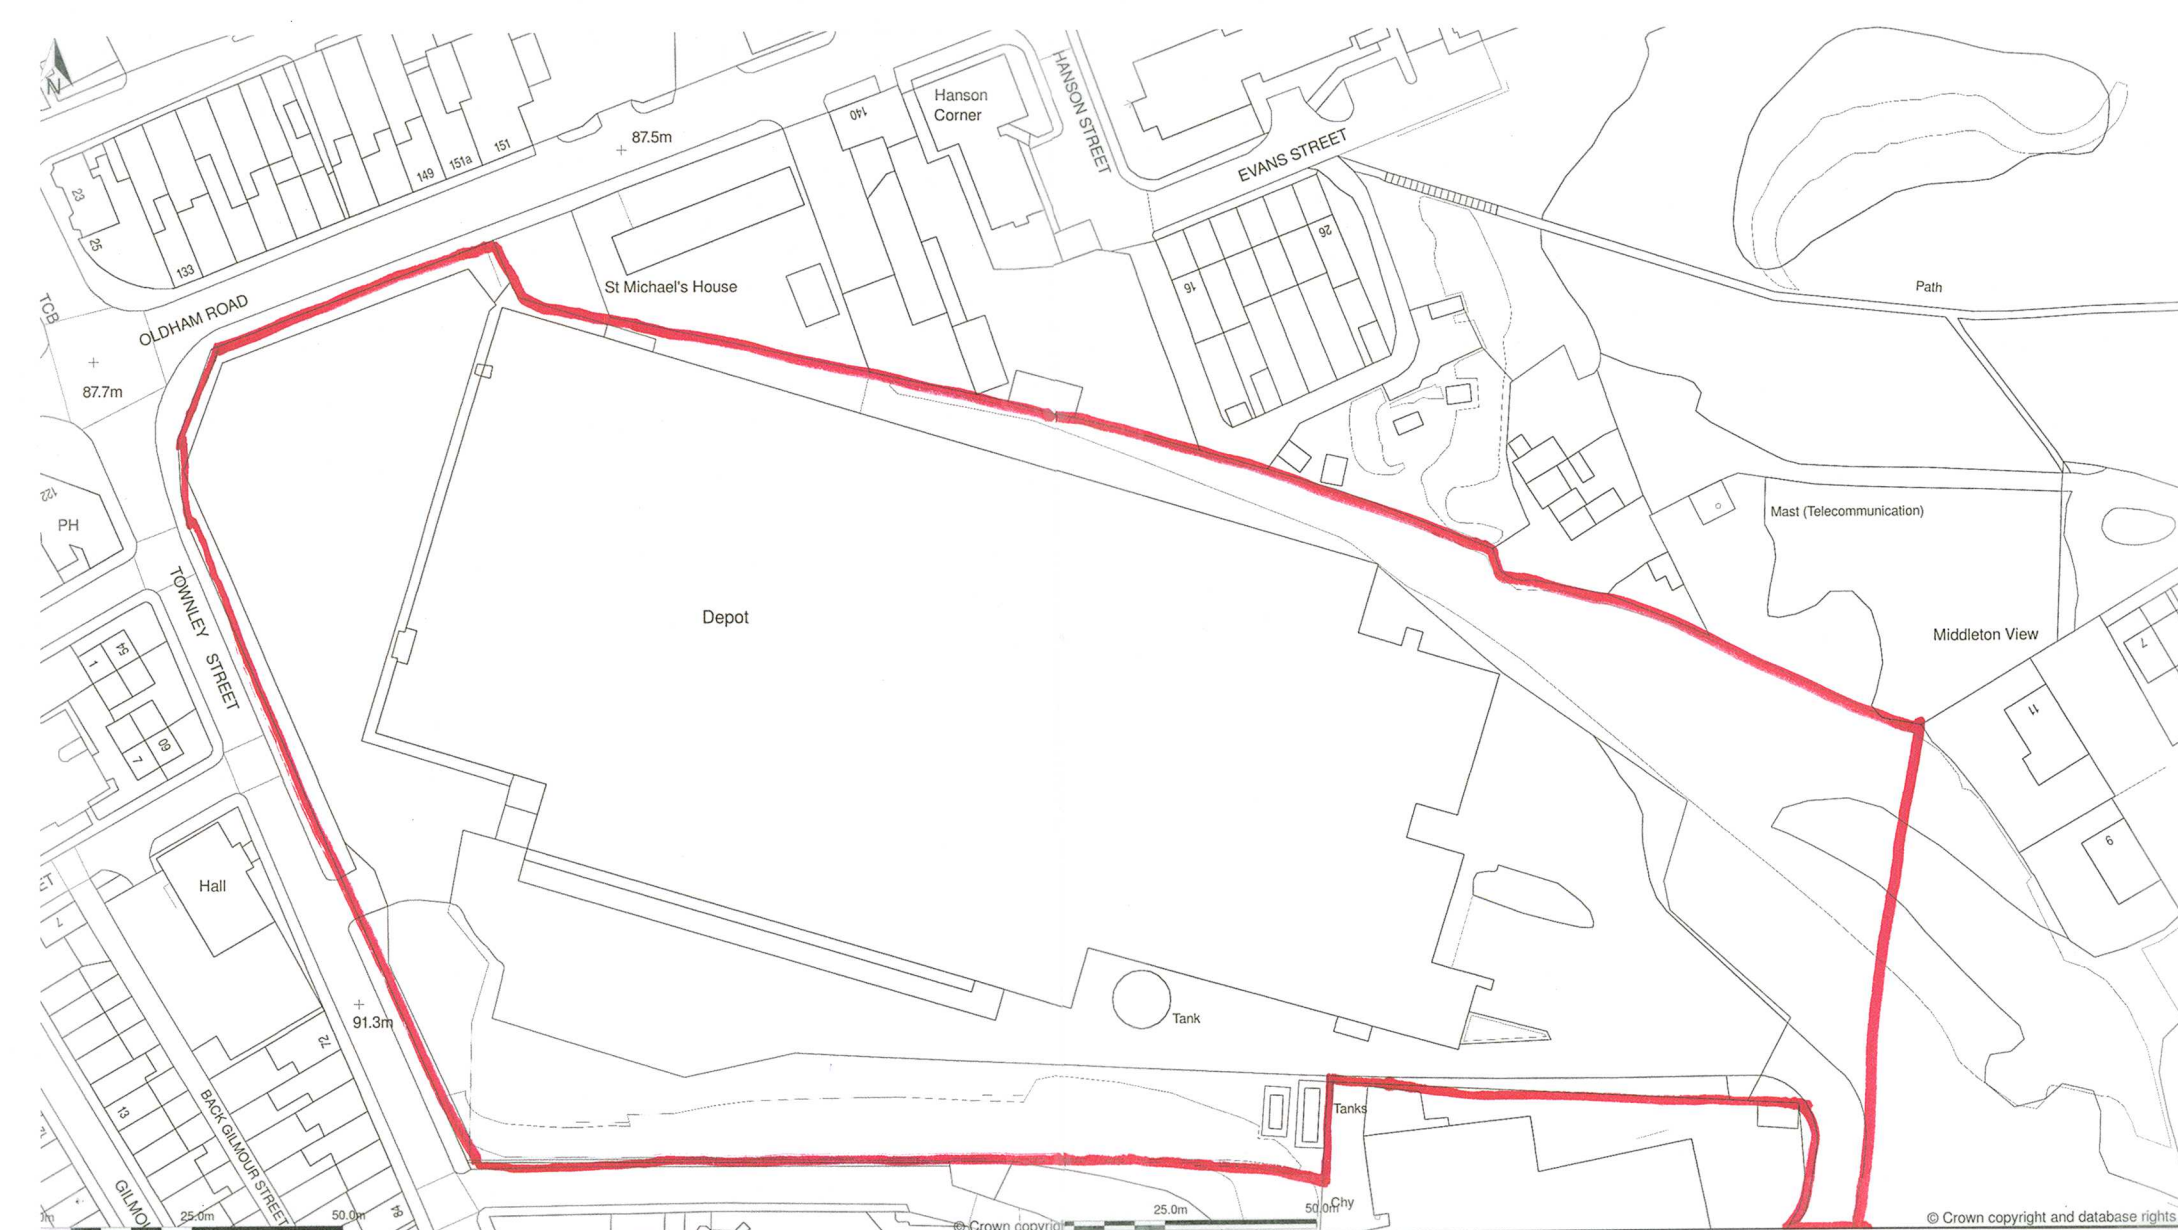

SITE LOCATION PLAN 1/1250

DO NOT SCALE OFF DRAWING		
ALL DIMENSIONS TO BE CHECKED ON SITE		
MK	DATE	REVISION

JOB DESCRIPTION
PROPOSED OFFICE REFURBISHMENT

NB
Associates
architecture · design · planning

Rayndon House, 2 Casson Avenue, East Ardsley,
Wakefield WF3 2EG
Telephone 07774529669, email nbassociates@sky.com

DRAWING
PROPOSED GROUND AND FIRST FLOOR LAYOUTS

CLIENT
CHARACTER OPTIONS LIMITED
TOWNLEY STREET
MIDDLETON
M24 1AT

DATE	OCT 2022	DRAWING No	THREE
SCALE	1/100 @ A1	PROJECT No	202039
DRAWN BY	N.J.B.	CHECKED BY	S.N.B.