


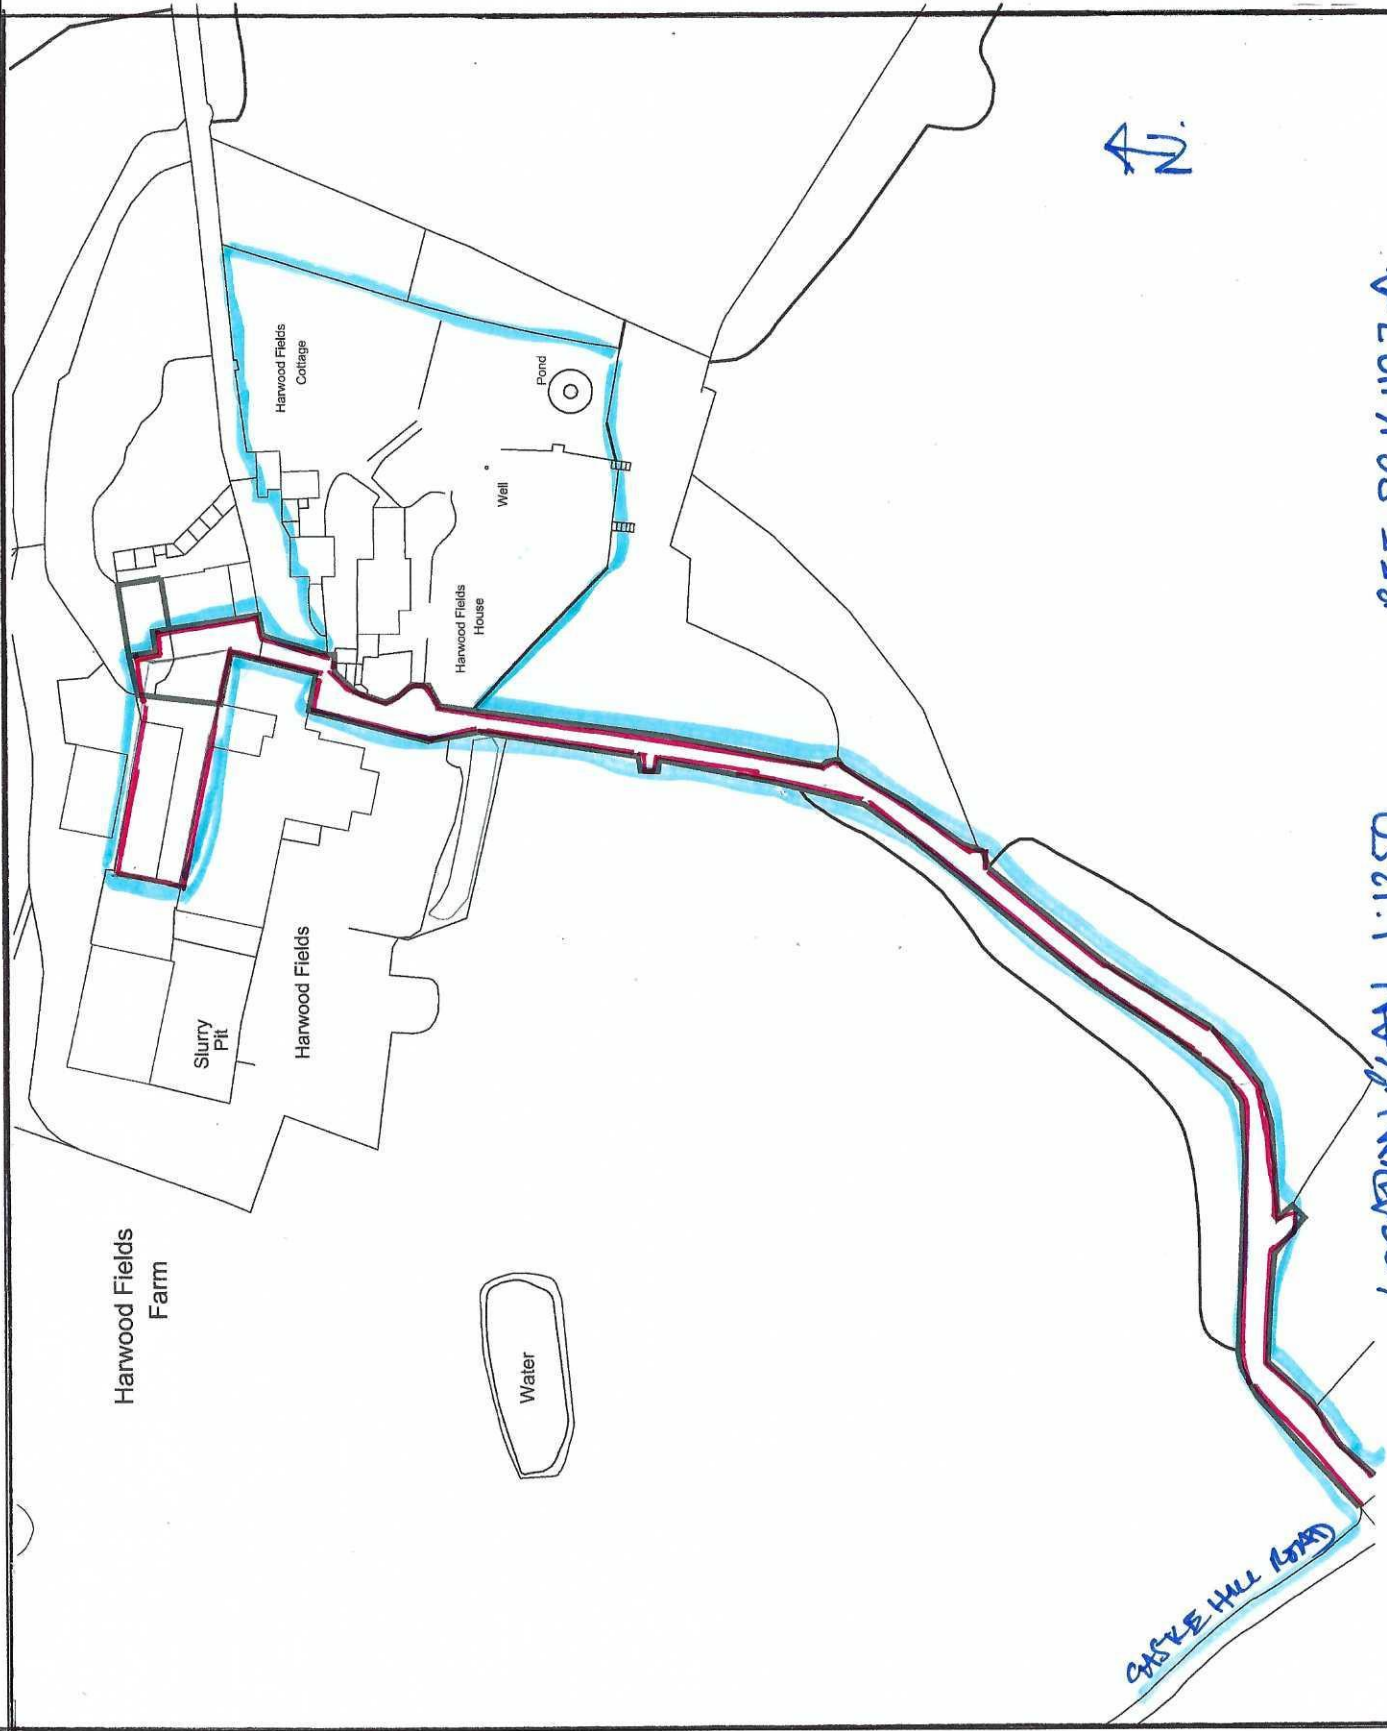

REF. SR161123.A.

LOCATION PLAN 1:1250.

CHURCH HILL ROAD