


SOUTH ELEVATION

EAST ELEVATION

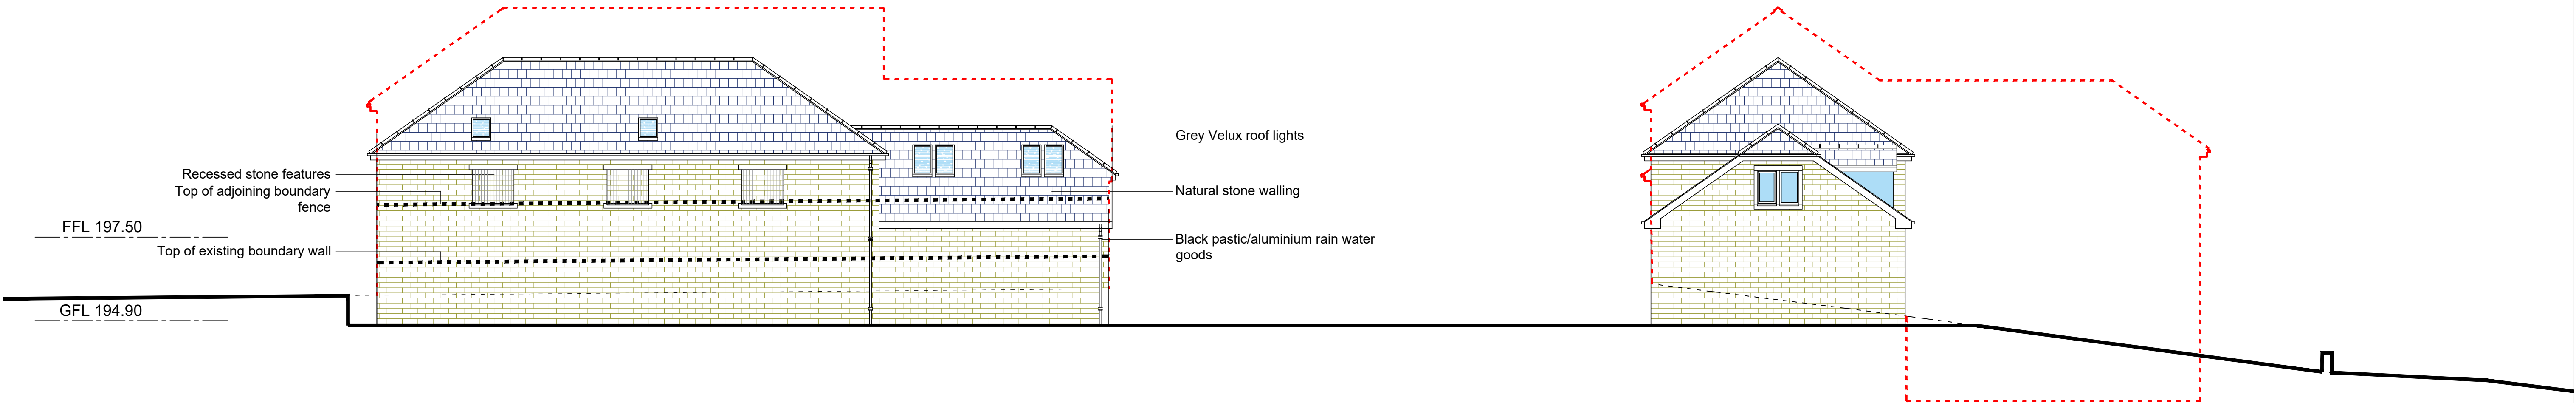

NORTH ELEVATION

WEST ELEVATION