

44064

Middleton

Group

Branch

Version

Date

U3

xx

v2

17-07-2024

Version

Revision History

10-06-24

17-07-24

v1

v2

1 INTERNALLY ILLUMINATED VERTICAL MONUMENT - LARGE

SPEC: 50x50mm steel box section subframe c/w bespoke folded profile, PolyCarb panels and aluminium base.
LIGHTING: Internally illuminated via LEDs mounted to ACM panels face fixed to subframe
POLYCARB: 2no. 3mm clear PolyCarb panels @ 480 x 2100mm c/w translucent vinyls applied to rear of panel
ALUMINIUM BASE: 1.5mm aluminium panels (Powdered RAL9003)
SIZE: Finished size = 915 x 4500mm
RETURNS: Approx. 406mm o/a once assembled
FIX: Fix to NEW root cage
TOP LIFTING FRAME INCLUDED



FACE SIZES
(Once assembled)




FLAT SIZES
(Before assembling)





Scale 1:50@A3




SCALE NTS

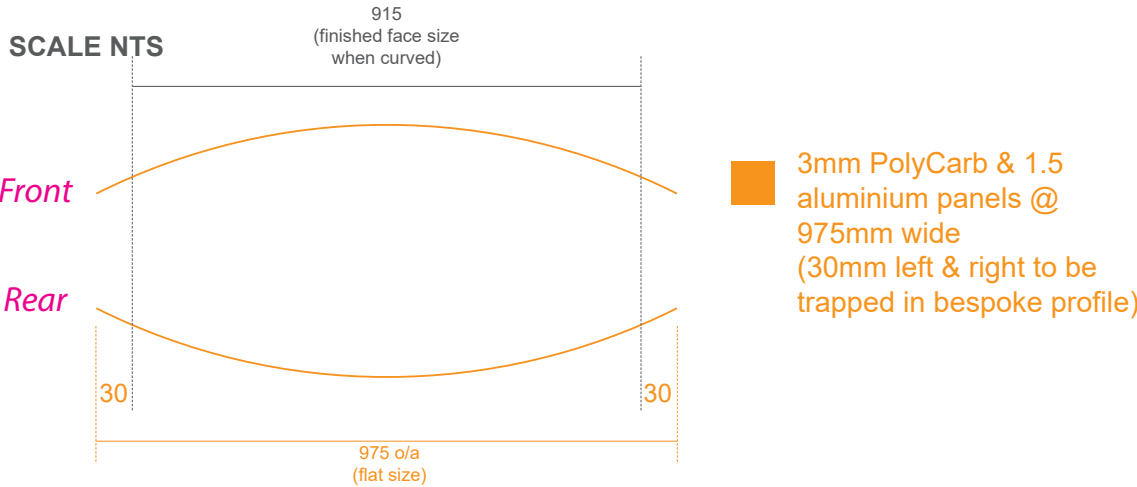

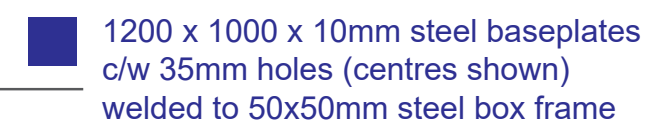

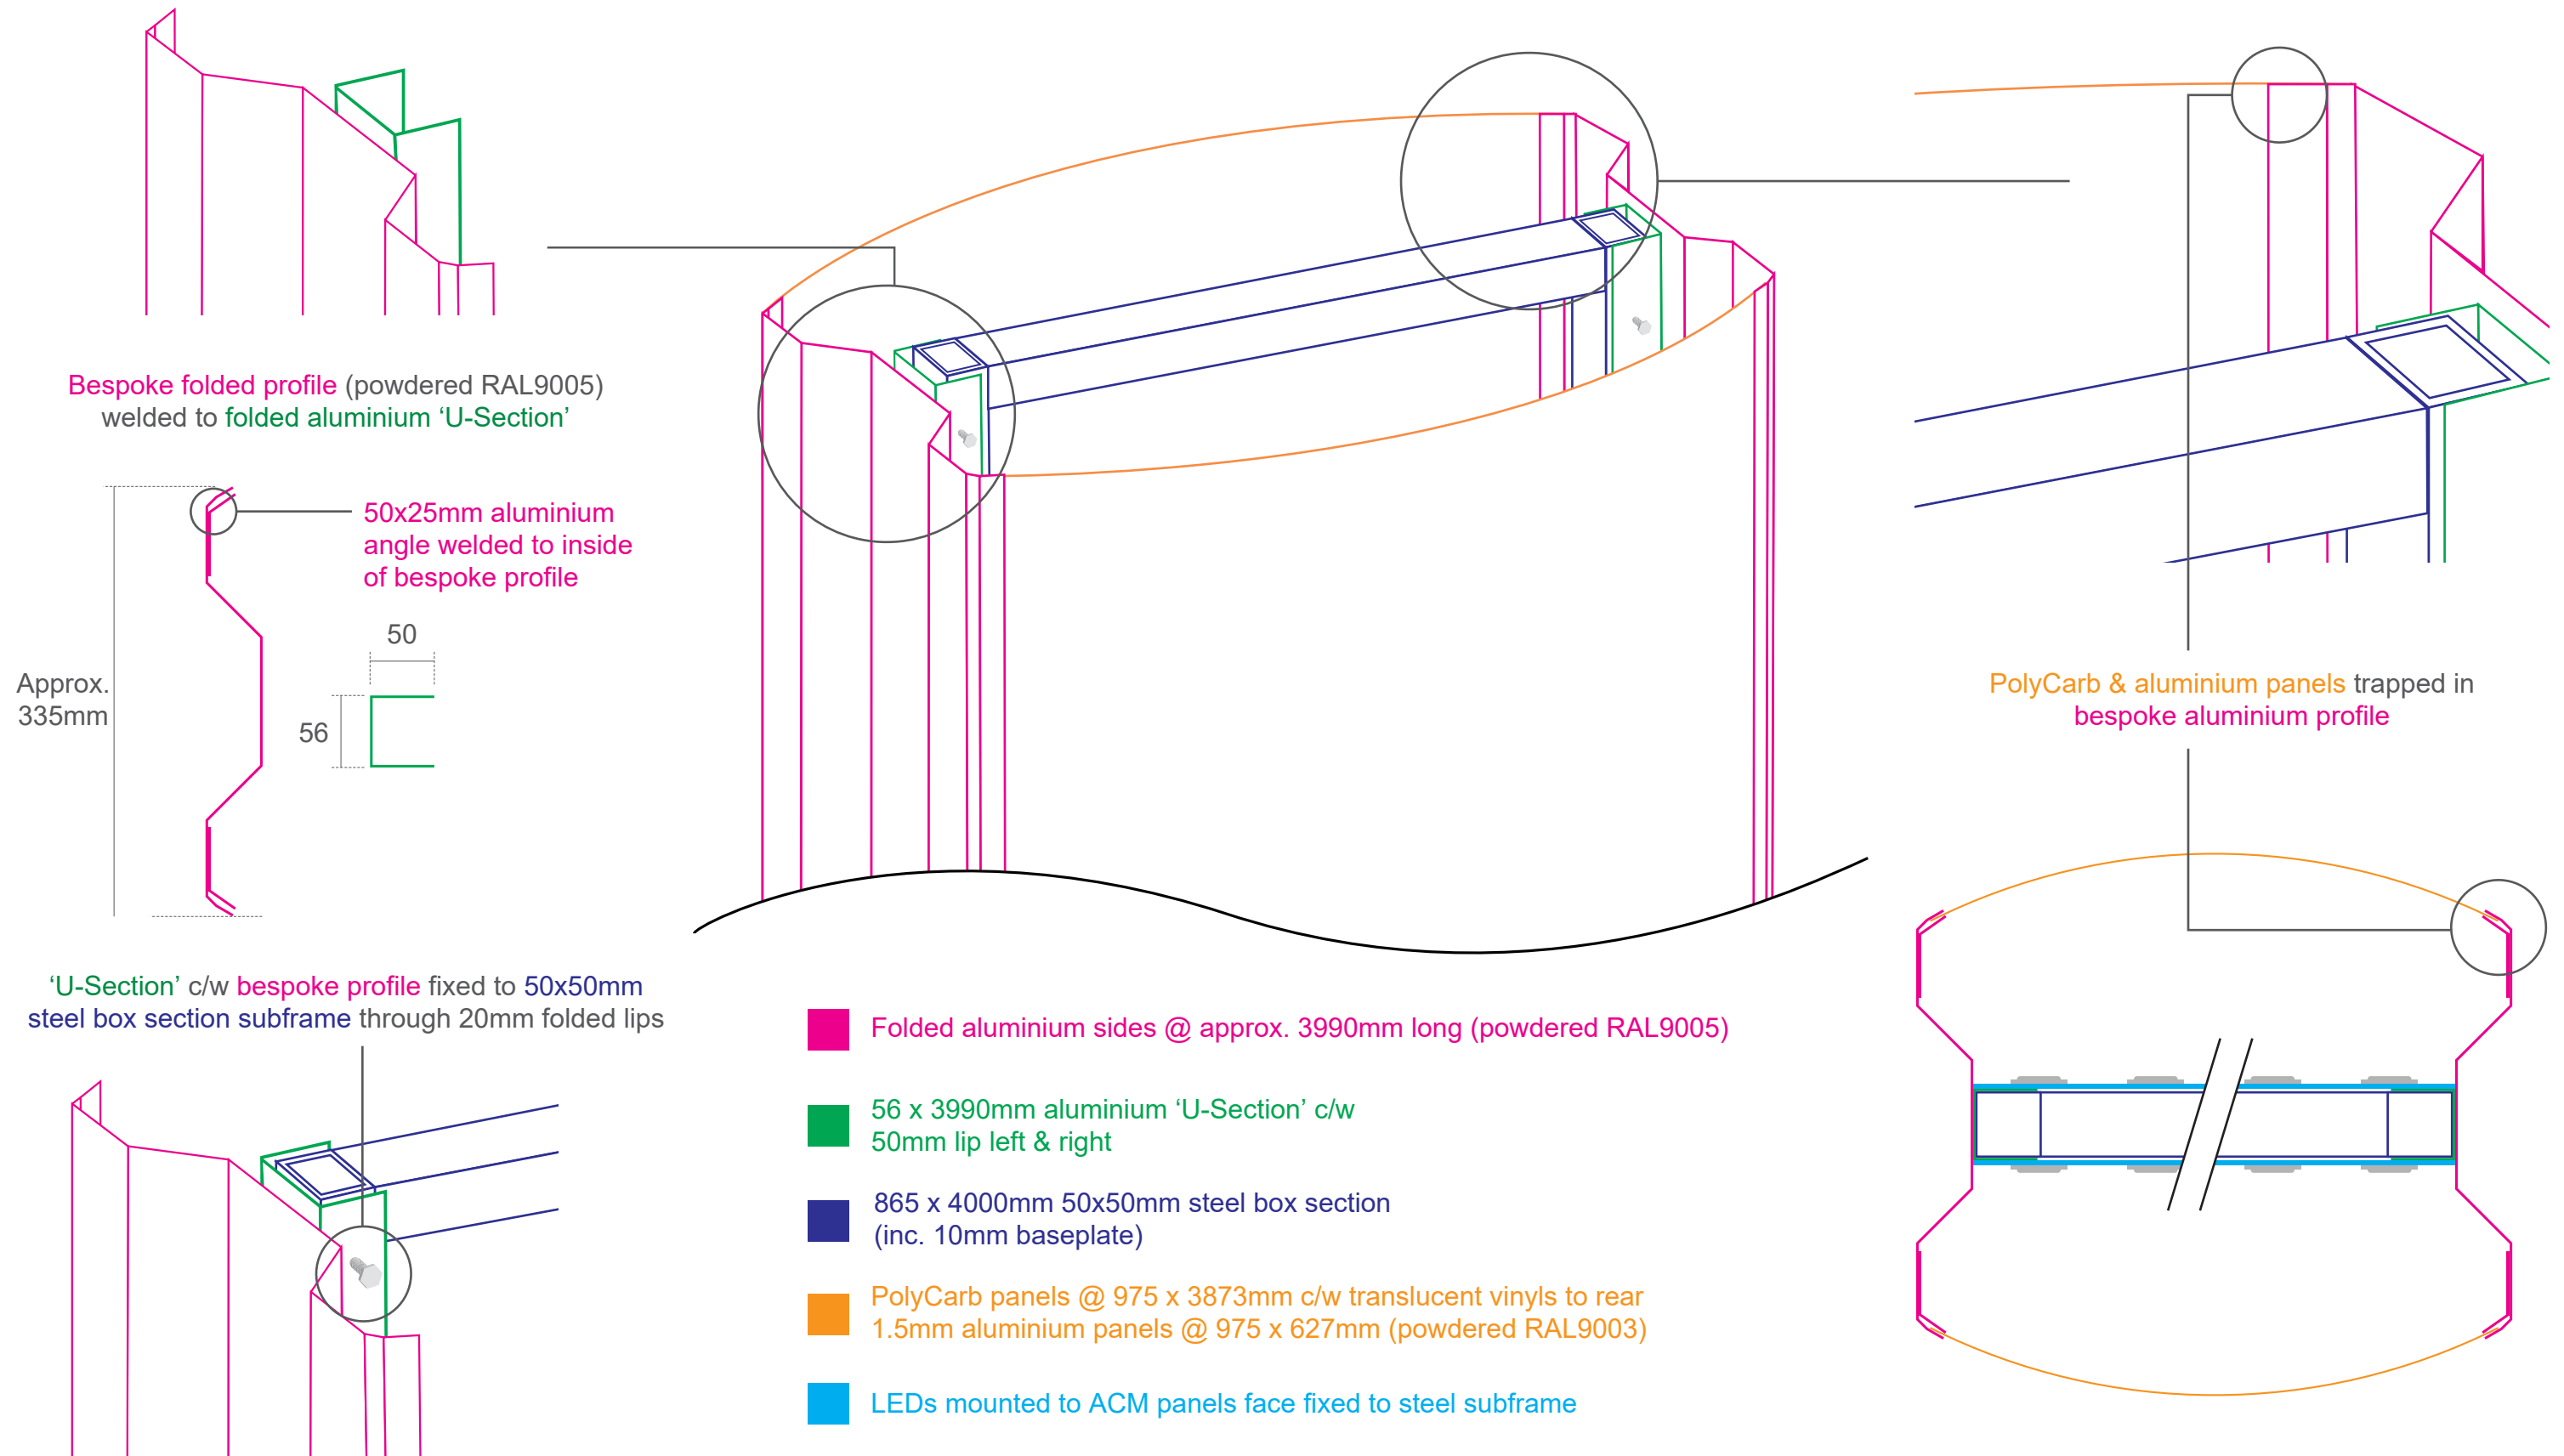

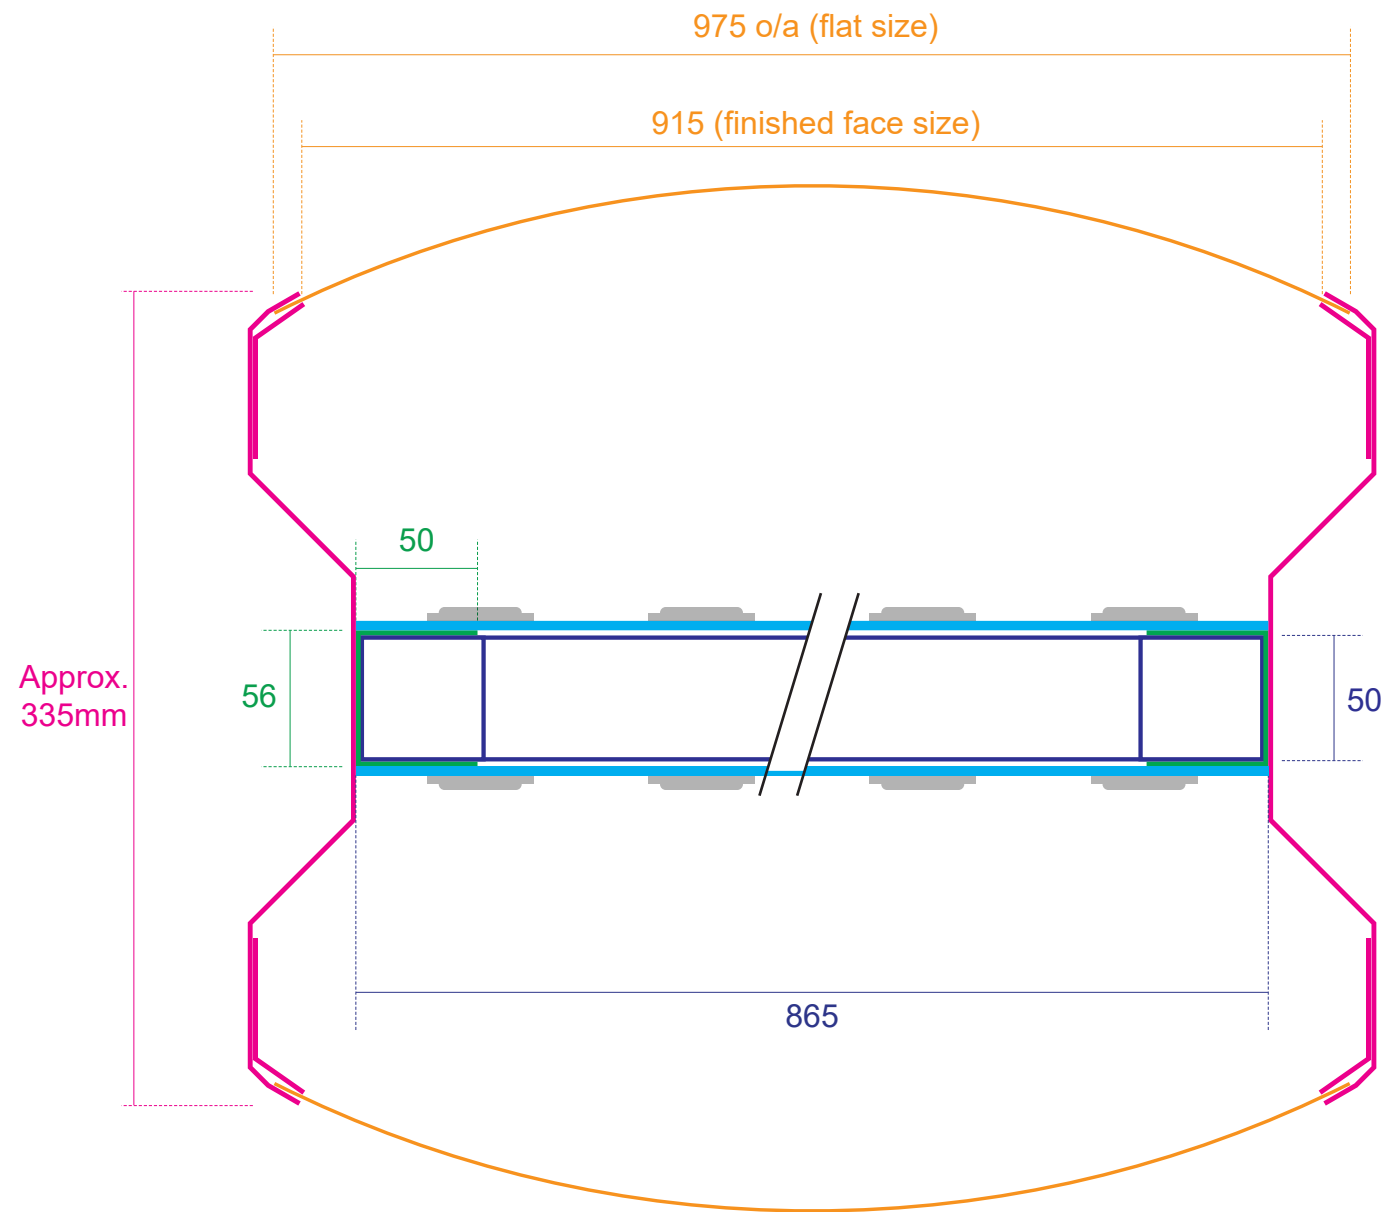

- Folded aluminium sides @ approx. 3990mm long (powdered RAL9005)
- 56 x 3990mm aluminium 'U-Section' c/w 50mm lip left & right
- 865 x 4000mm 50x50mm steel box section (inc. 10mm baseplate)
- PolyCarb panels @ 975 x 3873mm c/w translucent vinyls to rear
1.5mm aluminium panels @ 975 x 627mm (powdered RAL9003)
- LEDs mounted to ACM panels face fixed to steel subframe

2 ILLUMINATED FASCIA BAND



Visual - Standard
Construction - Standard
Sizing - Bespoke

SIZES:
1@ 4700mm x 940mm

Flexface (196mm econoflex system) with plotted translucent vinyls applied to flexface skin. Internally illuminated by LEDs. Fixed with full backtray powdercoated RAL 9005 and brackets to top of roof by other contractors


APPROX. HEIGHT FROM GROUND: 3.7m
O/A DEPTH OF SIGN: Approx. 0.196m
LARGEST LETTER HEIGHTS: P = 49cm
COLOUR REFS: Enterprise = 3630-146 (Enterprise Green),
Printed (Black) & Macal 9748/04 (National Dark Green)

luminance no more than 600 candelas p sq m

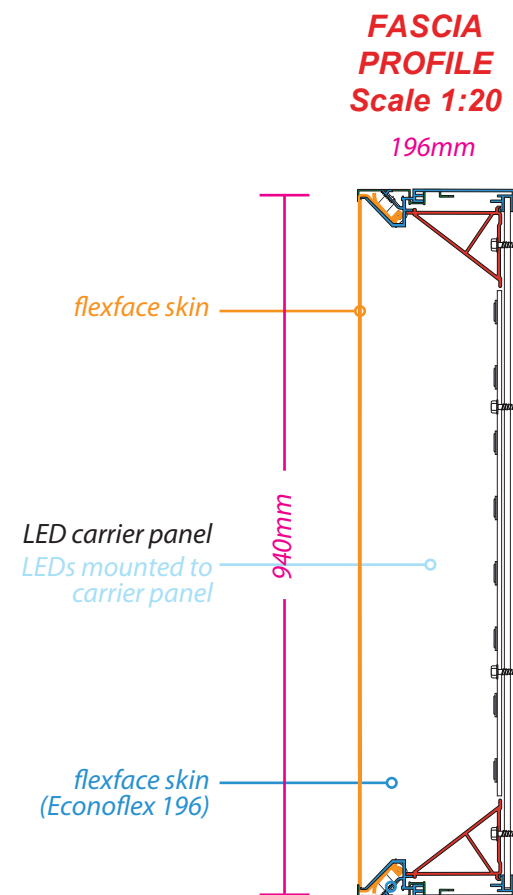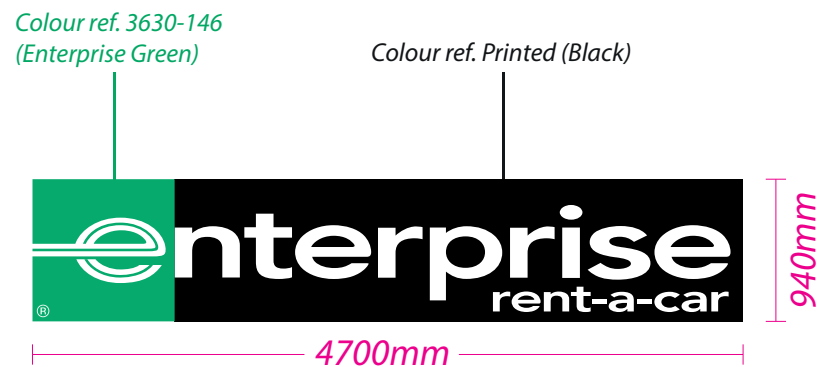

Scale 1:50@A3



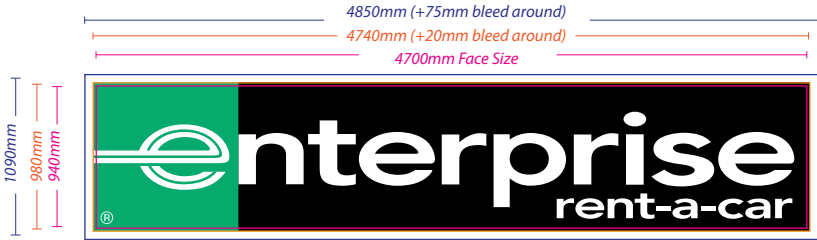

- 4700 x 940mm face size
- (+20mm all round vinyl bleed) 4740 x 980mm
- (+75mm all round) 4850 x 1090mm (final size)



3 BACK WALL SIGN - MEDIUM

Medium Back Wall Sign


Size:
2640 x 697mm



.Note: This sign benefits from deemed consent.
As such, its approval is not sought from the LPA.

1700mm
ffl to centre
of sign



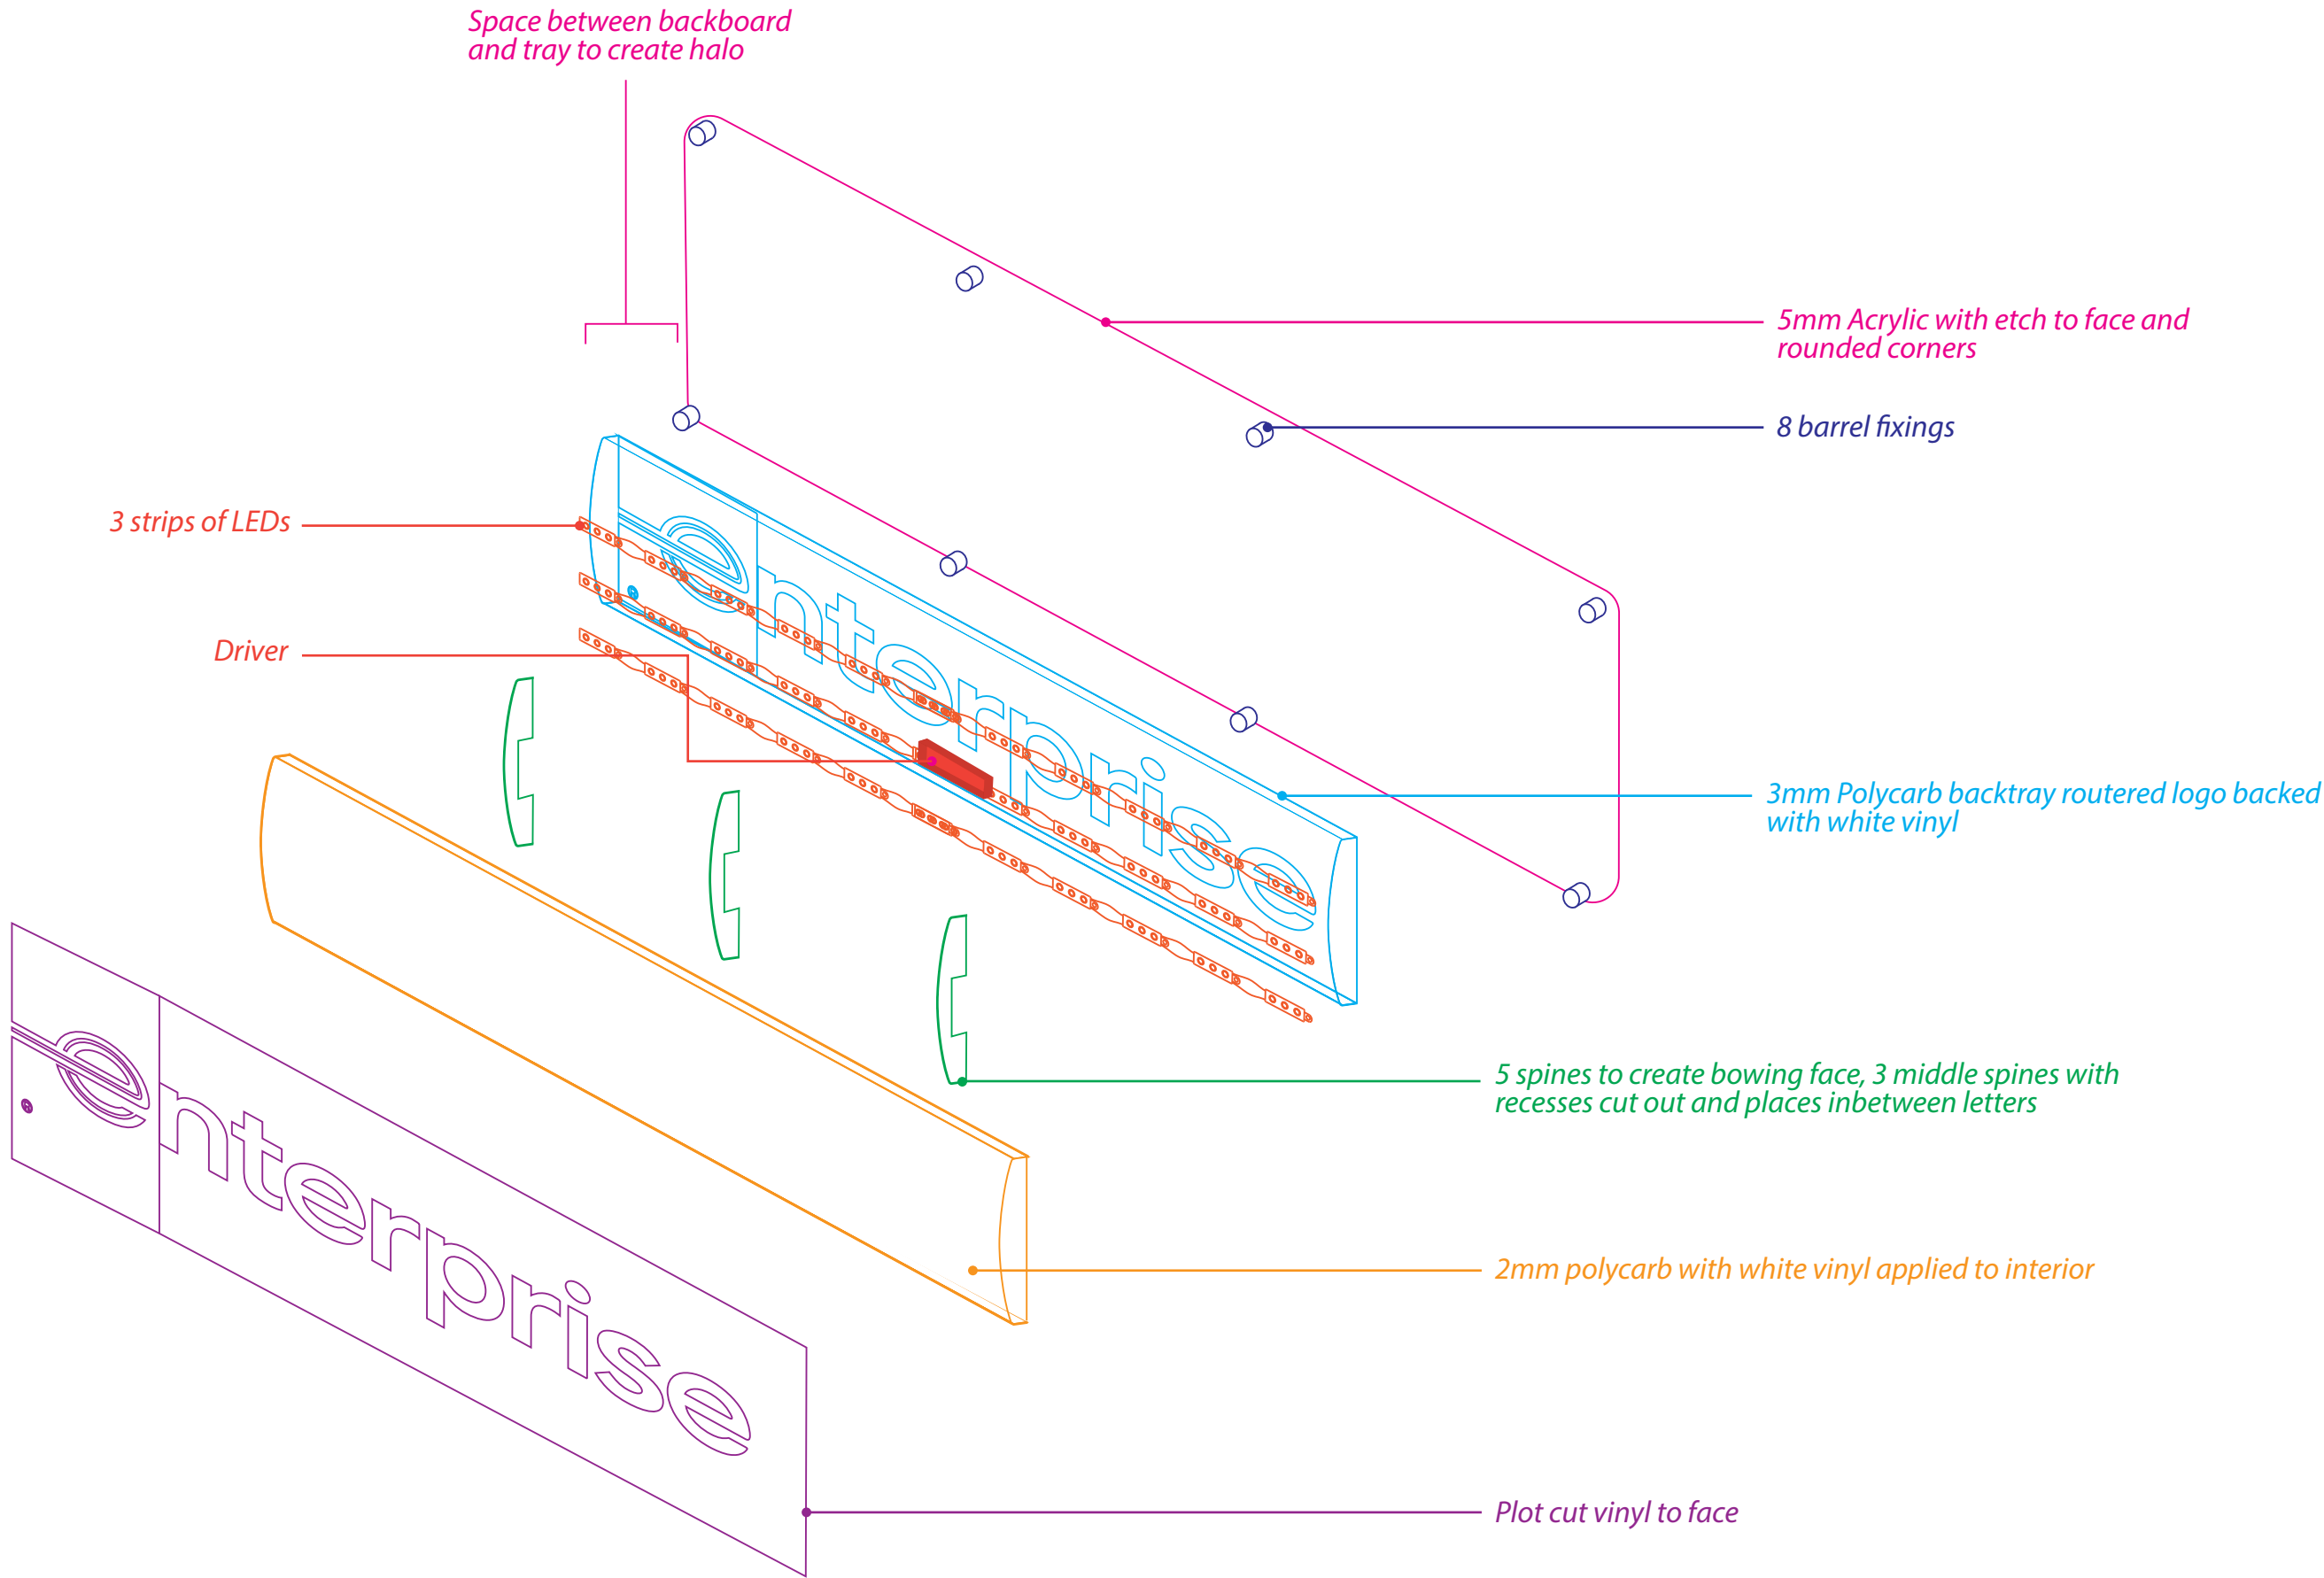


4 DOOR VINYL

Plotted vinyls applied to the outside of the door

Opening hours as follows:

Mon-Fri: 8am-5pm
 Sat: 9am-Noon
 Sun: closed

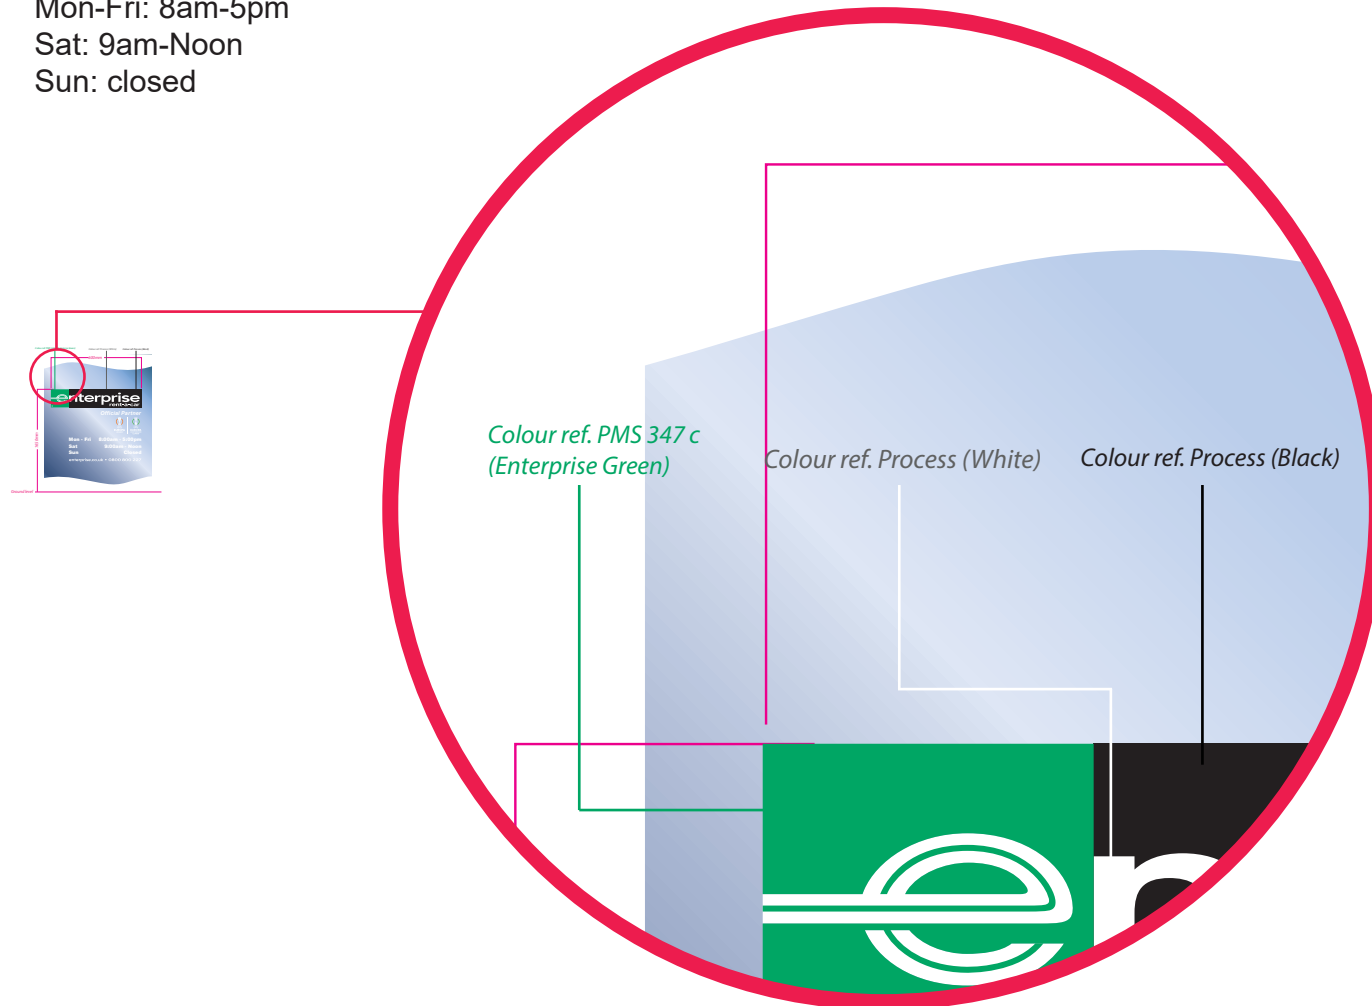

.Note: This sign benefits from deemed consent.
 As such, its approval is not sought from the LPA.

NOTE: Please check opening times before production

Scale 1:50@A3



5 CAR RETURN STALL SIGN - WALL MOUNTED

Visual - Standard



Construction - Wall Fixed /w Angle

Sizing - Size 3

Angle: 2No. 25mm x 25mm x 726mm Angle

Size: 736mm x 865mm Fabricated Aluminium panel with digital print to face (matt laminate) with 30mm returns. Fix to wall using angle to top & bottom of sign

NOTE: Should be fixed 2100mm from the ground to the base of the panel to prevent vehicles blocking signs visibility

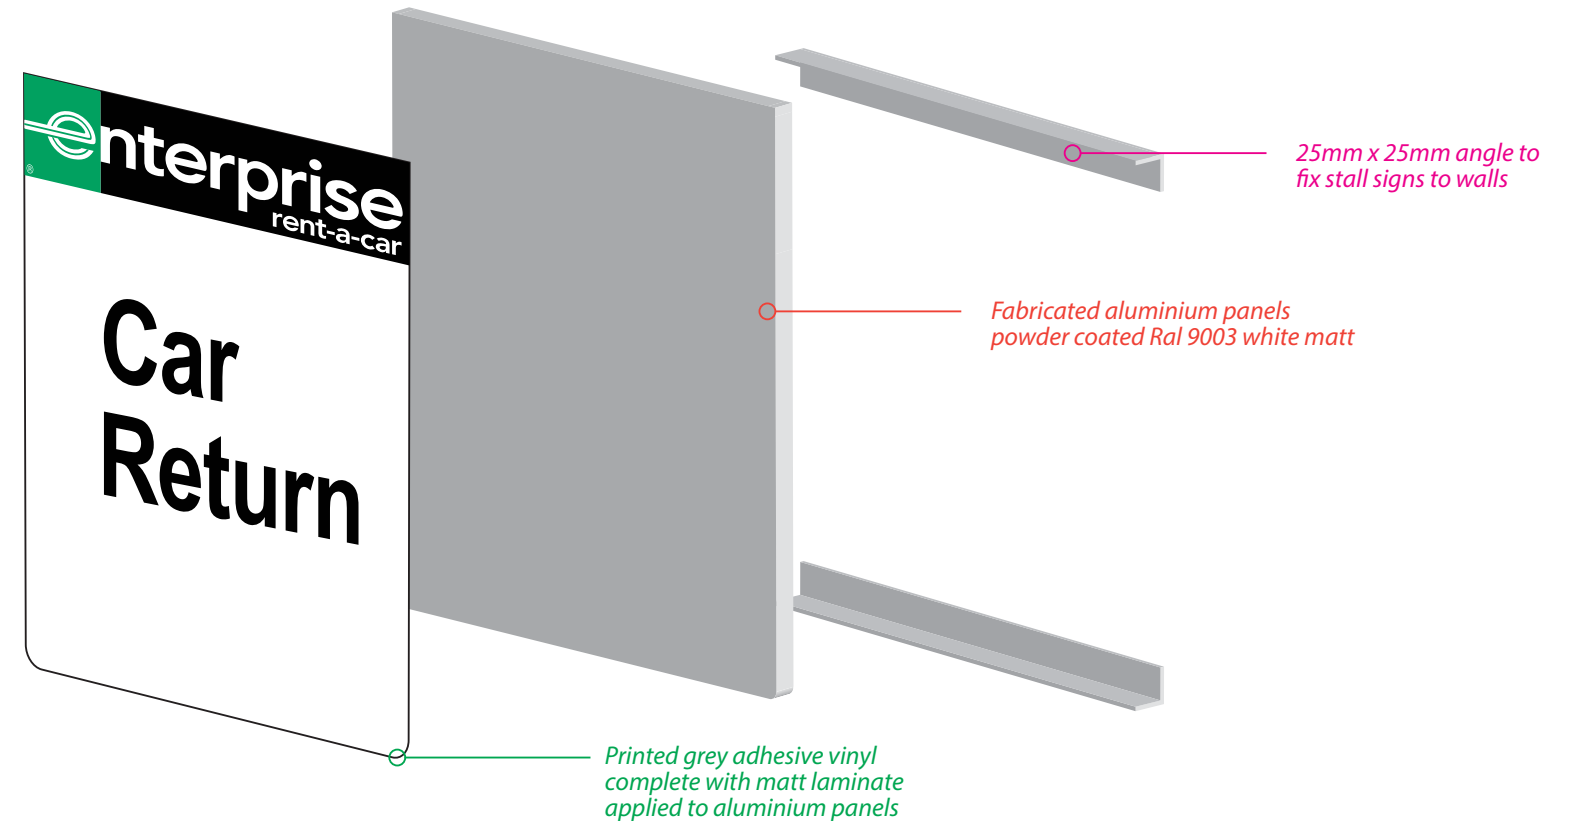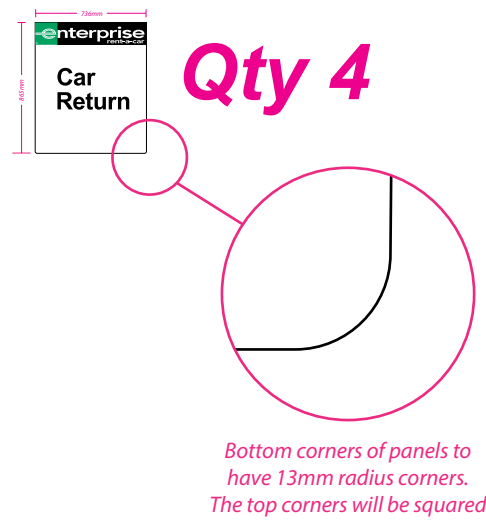

Scale 1:50@A3




6 VAN RETURN STALL SIGN - WALL MOUNTED


Visual - Standard
Construction - Wall Fixed /w Angle
Sizing - Size 3

Angle: 2No. 25mm x 25mm x 726mm Angle
Size: 736mm x 865mm Fabricated Aluminium panel
with digital print to face (matt laminate) with 30mm
returns. Fix to wall using angle to top & bottom of sign

*NOTE: Should be fixed 2100mm from the ground to the base of
the panel to prevent vehicles blocking signs visibility*

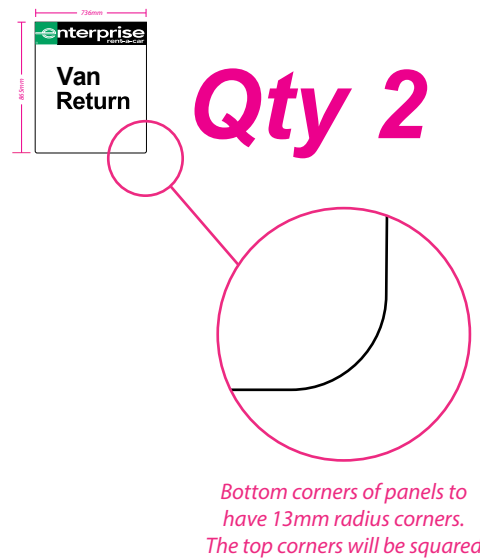

Scale 1:50@A3

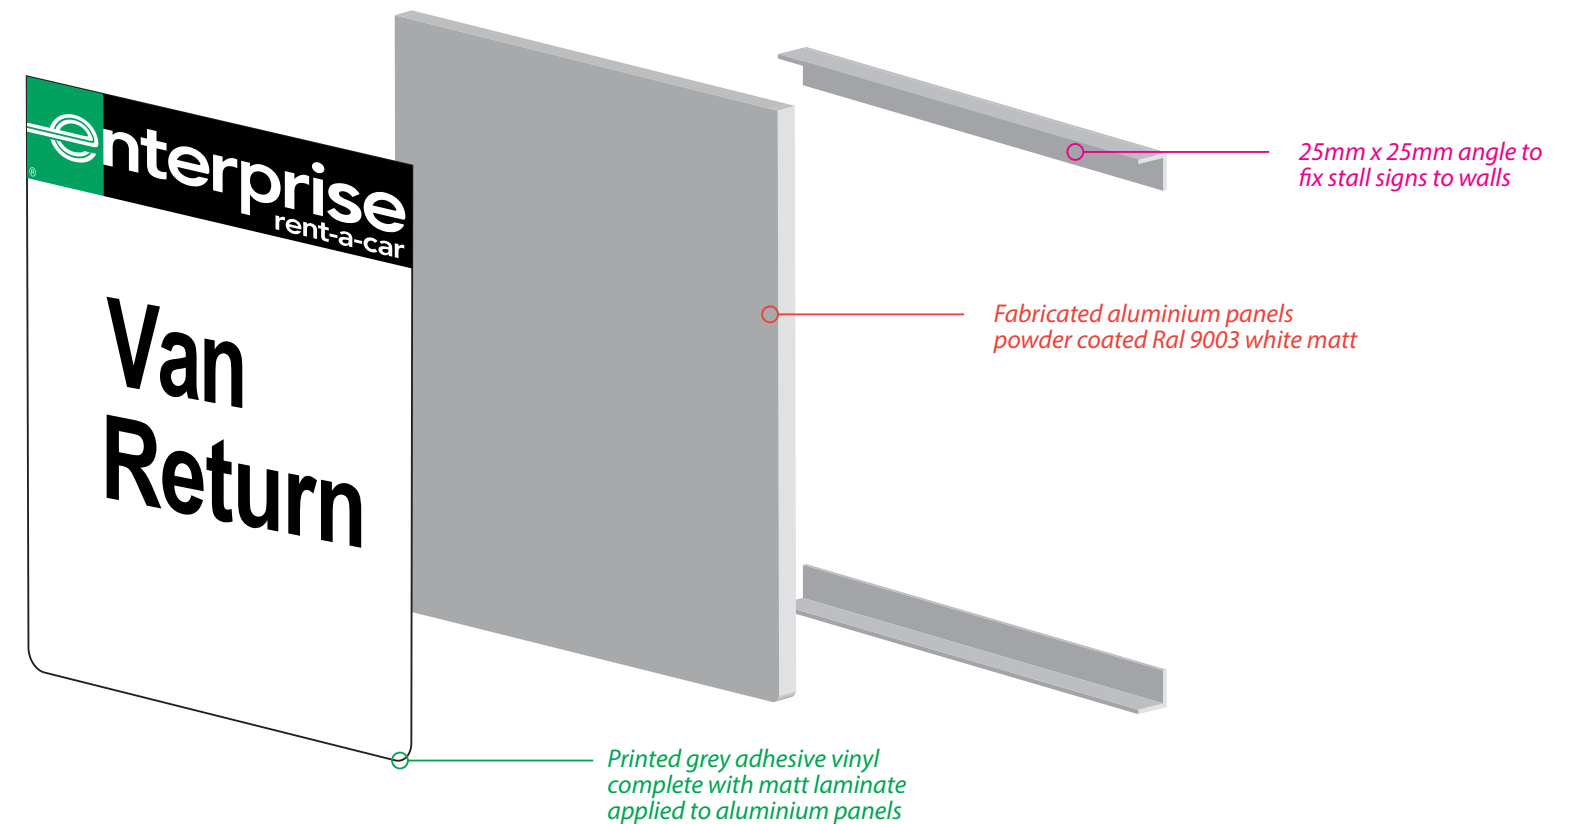

Scale 1:50@A3



Existing Front Elevation - Scale 1:50

Scale 1:50@A3



Proposed Front Elevation - Scale 1:50

