


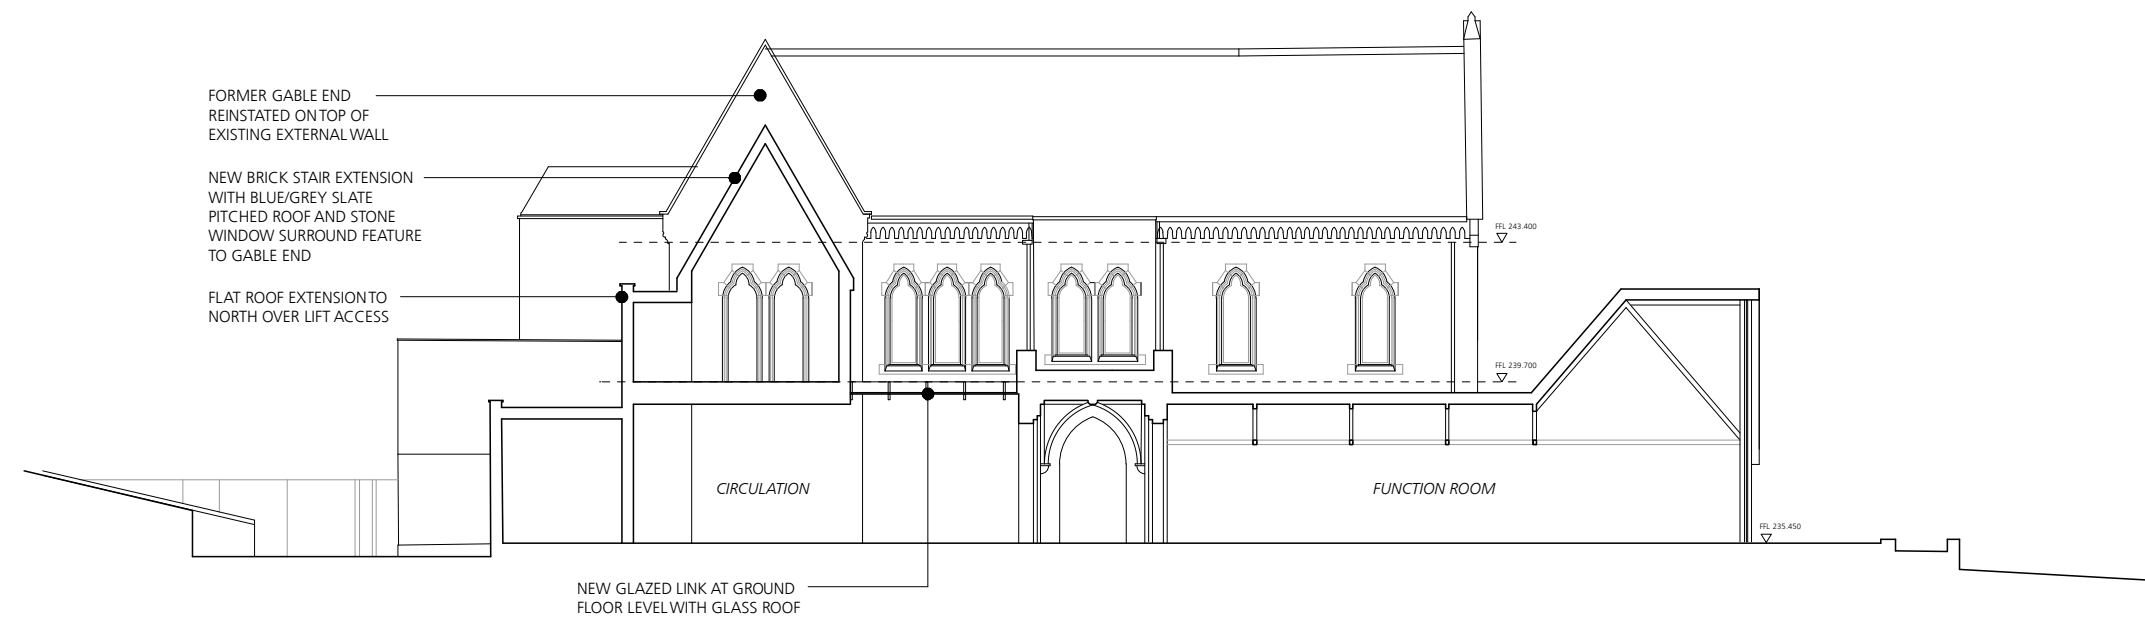

SECTION C-C

Rev P2 - 06/24 - New west stair roof amended

0 2 4 6 8 10  
Metres

**Jonathan Davidson Architects**

Architecture & Industrial Design  
47 Hilton Street  
MANCHESTER  
M1 2EF  
t: 0161 711 0835  
e: [inbox@jddavidsonarchitects.com](mailto:inbox@jddavidsonarchitects.com)  
w: [www.jddavidsonarchitects.com](http://www.jddavidsonarchitects.com)

Client Elle R Leisure  
Project **Proposed Albert's Restaurant  
Edenfield Rd, Norden**  
Scale 1:100 @ A1 / 1:200 @ A3  
Date March 2024

Document **Planning Drawing  
Proposed Sections 2/2**  
Status For information

|         |     |    |      |    |
|---------|-----|----|------|----|
| Doc Ref | 366 | PD | 2411 | P2 |
|---------|-----|----|------|----|