




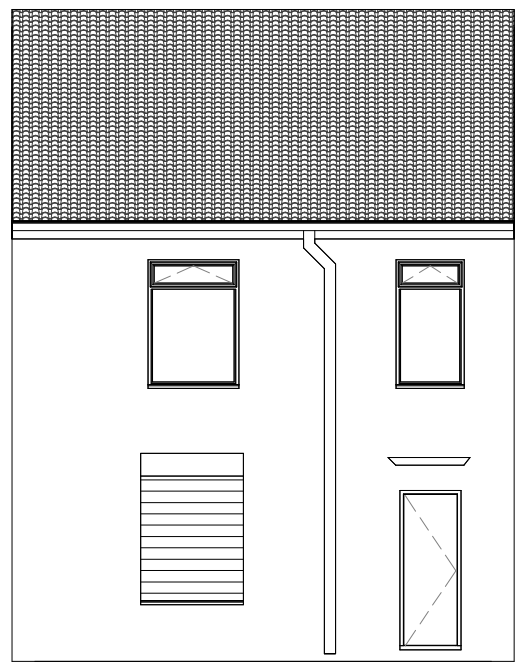

Existing Front
1 : 100

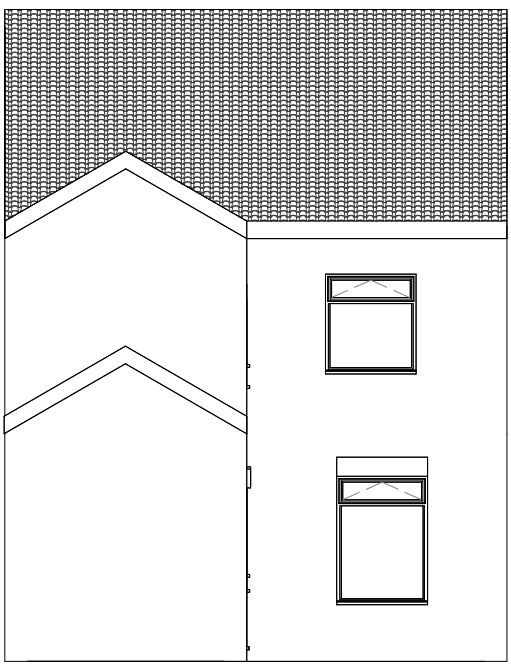


Existing Rear
1 : 100

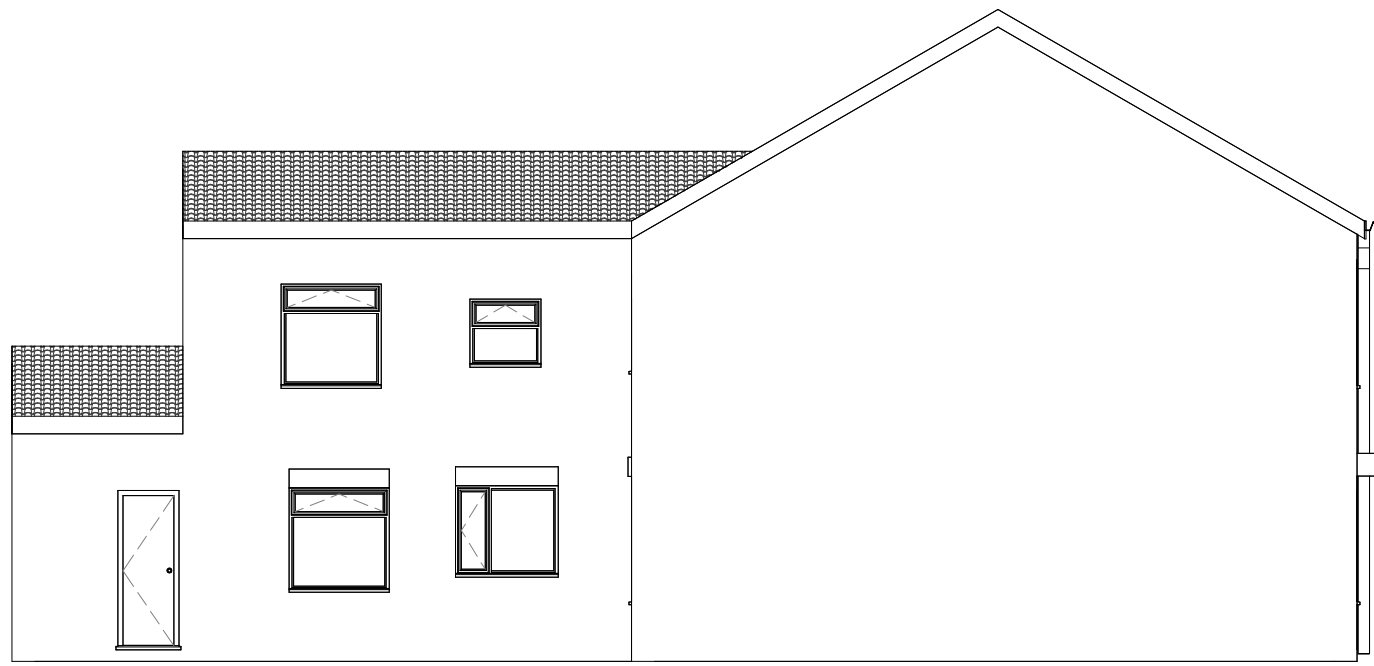


Existing Side
1 : 100

Scale: @ A1.
Do NOT scale from this drawing.
If in doubt, ask.
Dimensions must be checked by
contractor before work is commenced.


This drawing remains the property of
Belal Rashid Technical Architecture
and should not be reproduced in full or
in part without prior consent from
Belal Rashid Technical Architecture.

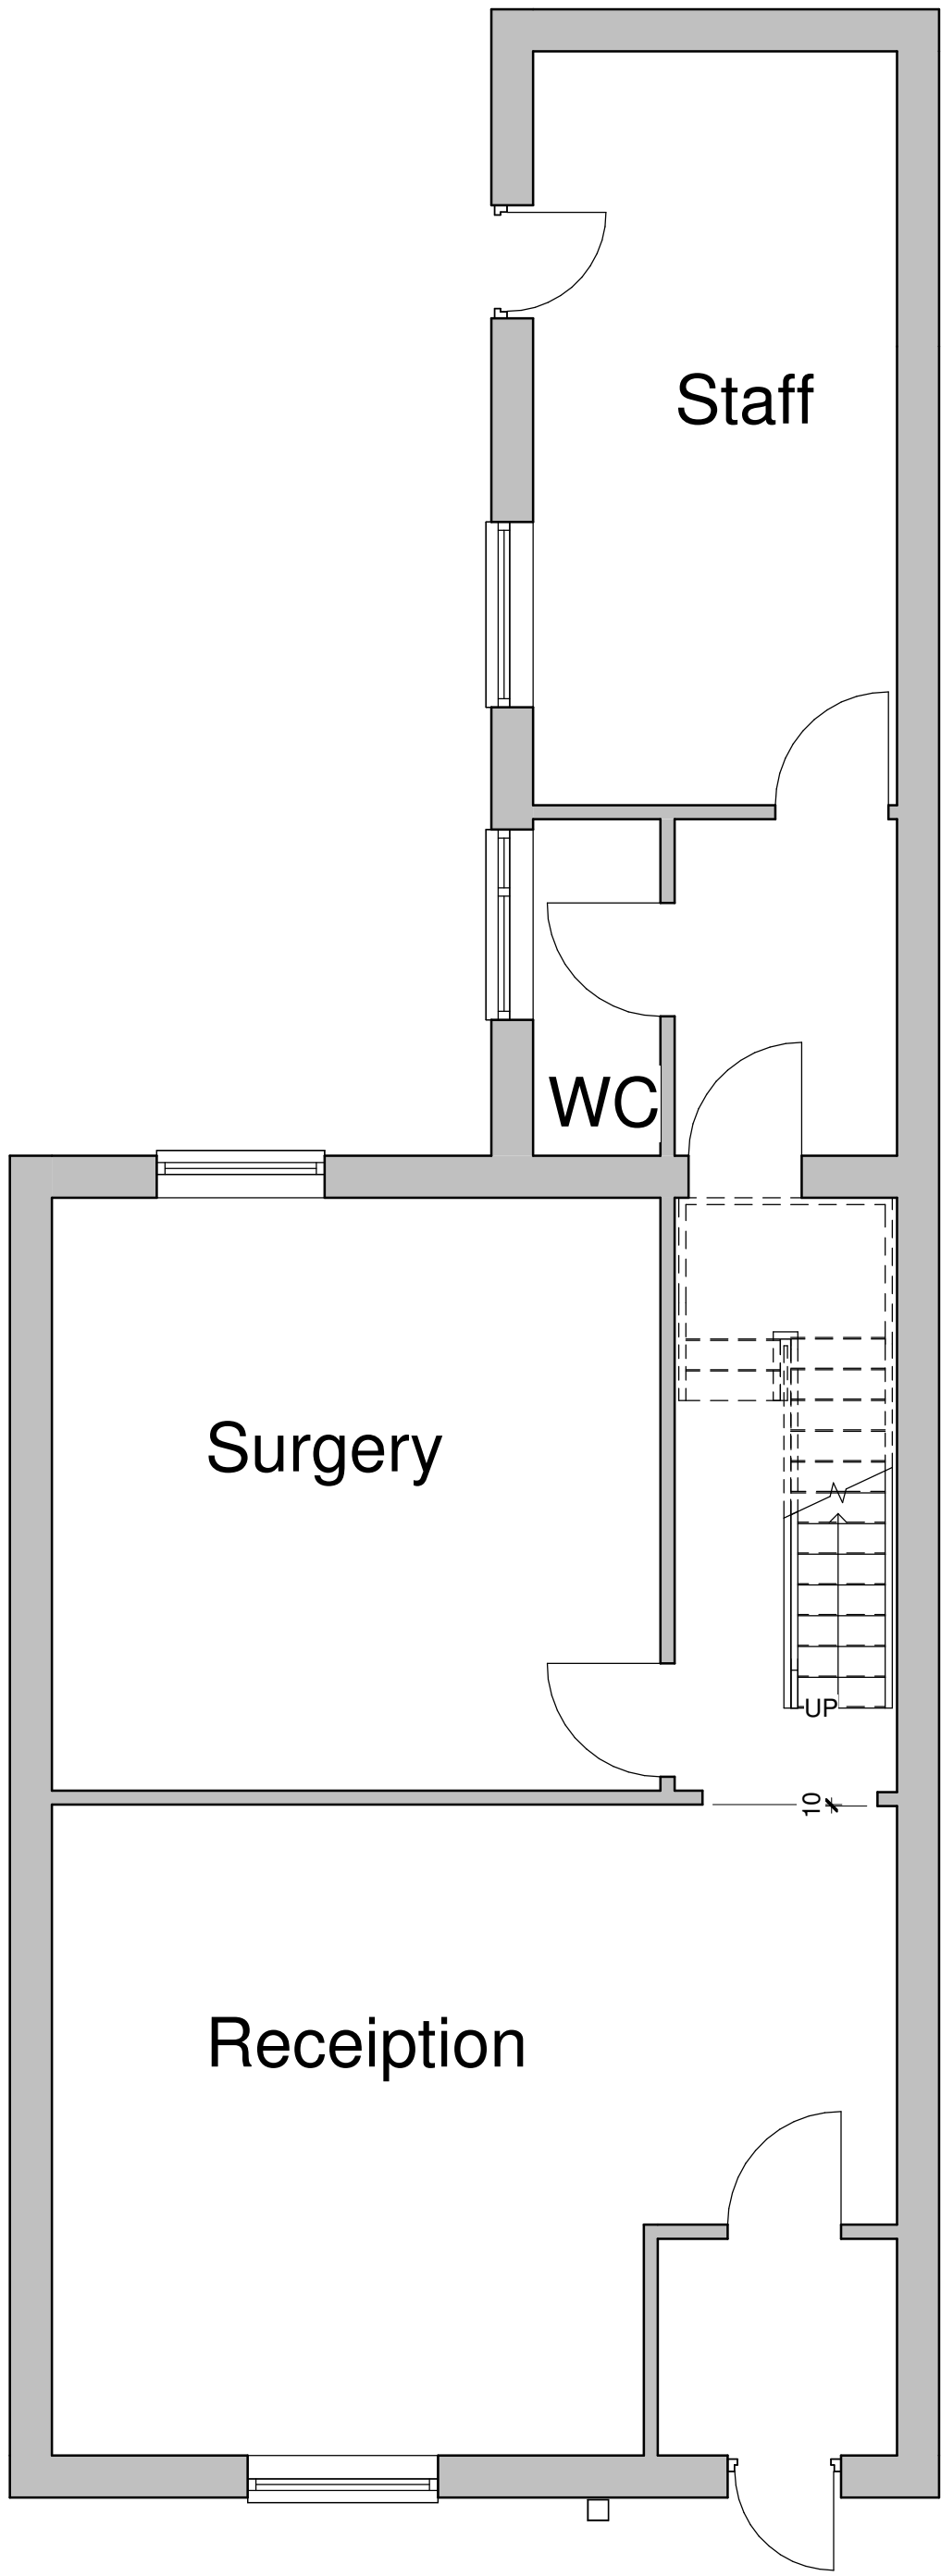

Existing Groundfloor
1 : 50

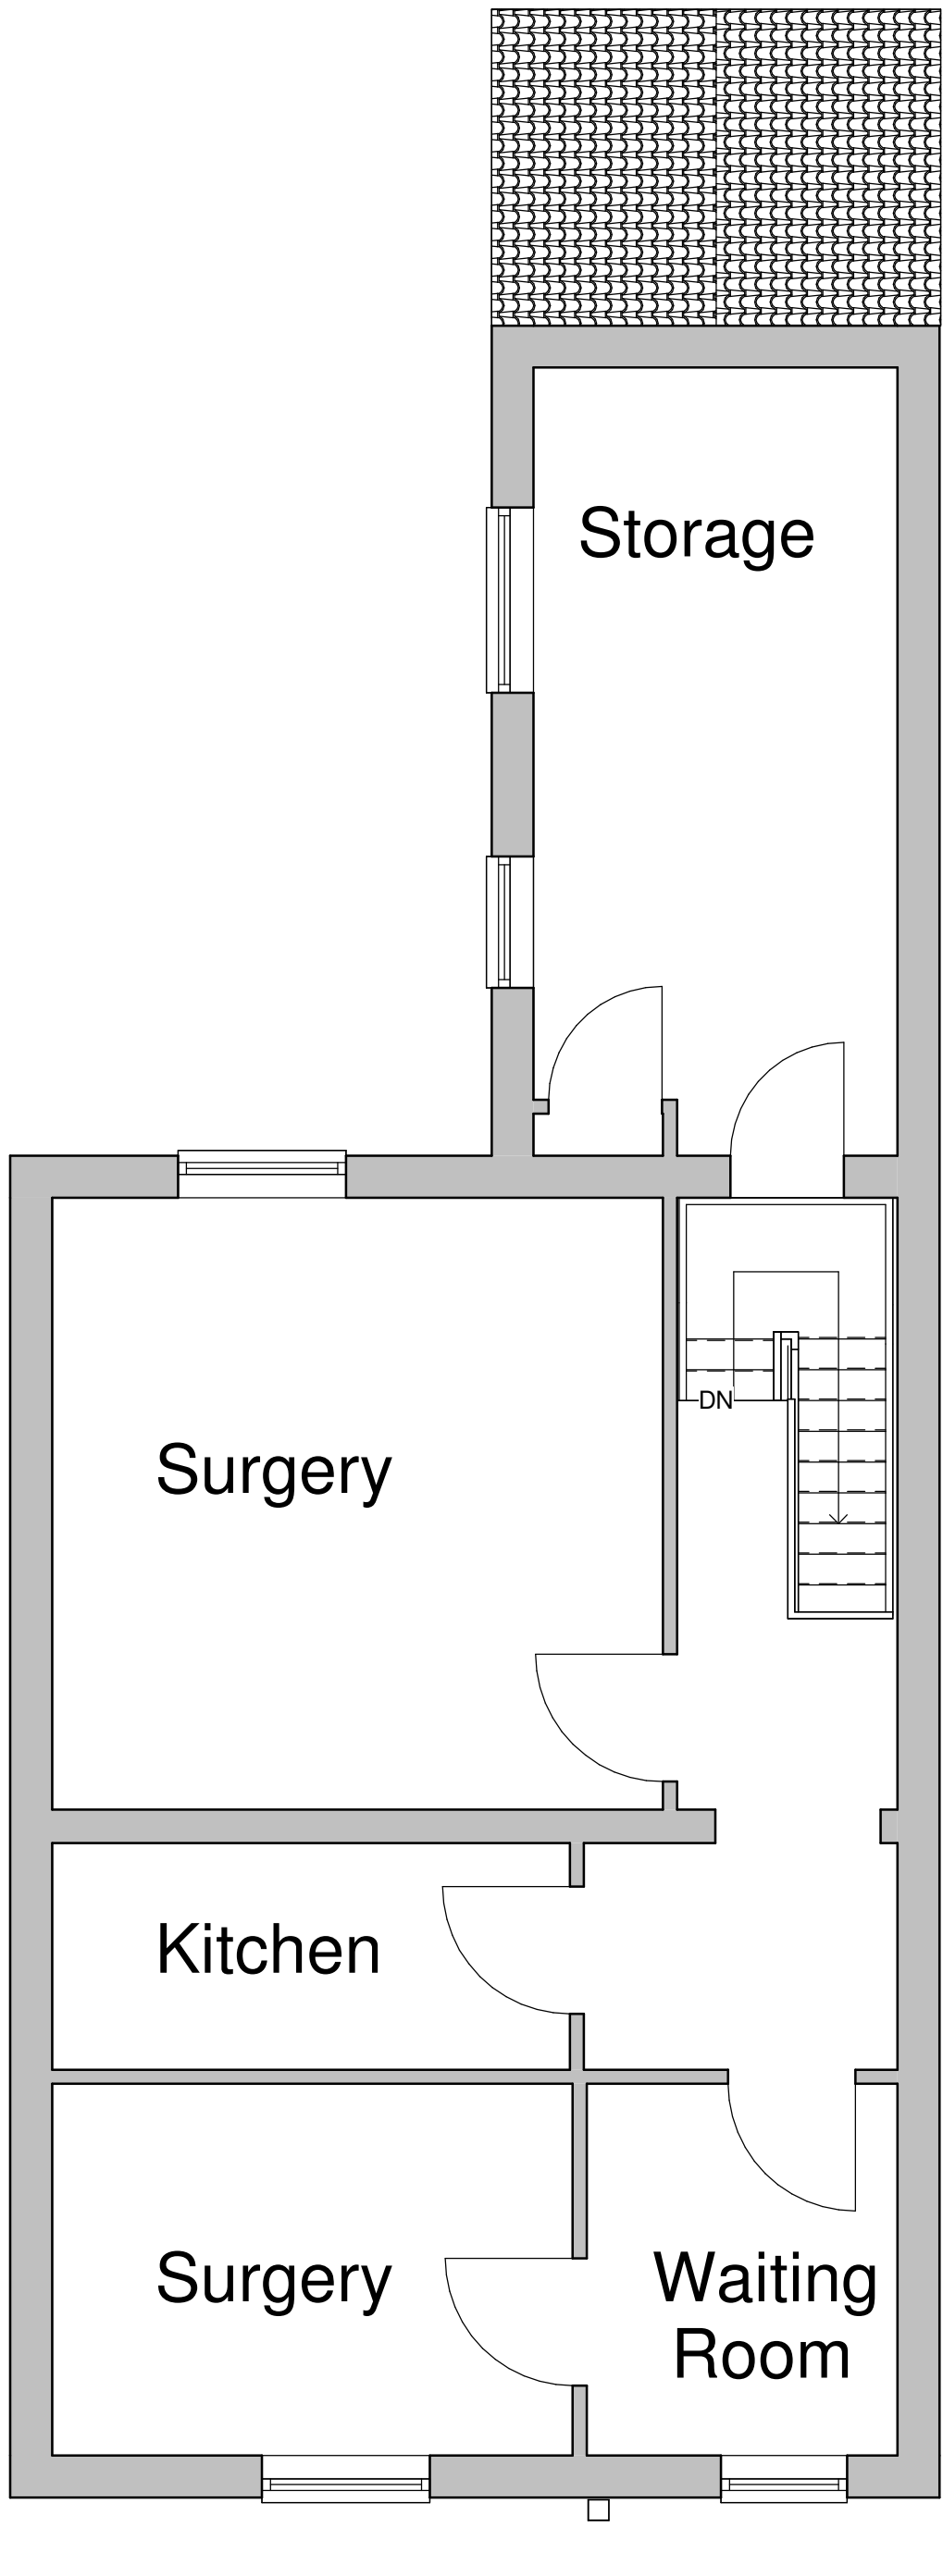

Existing Firstfloor
1 : 50

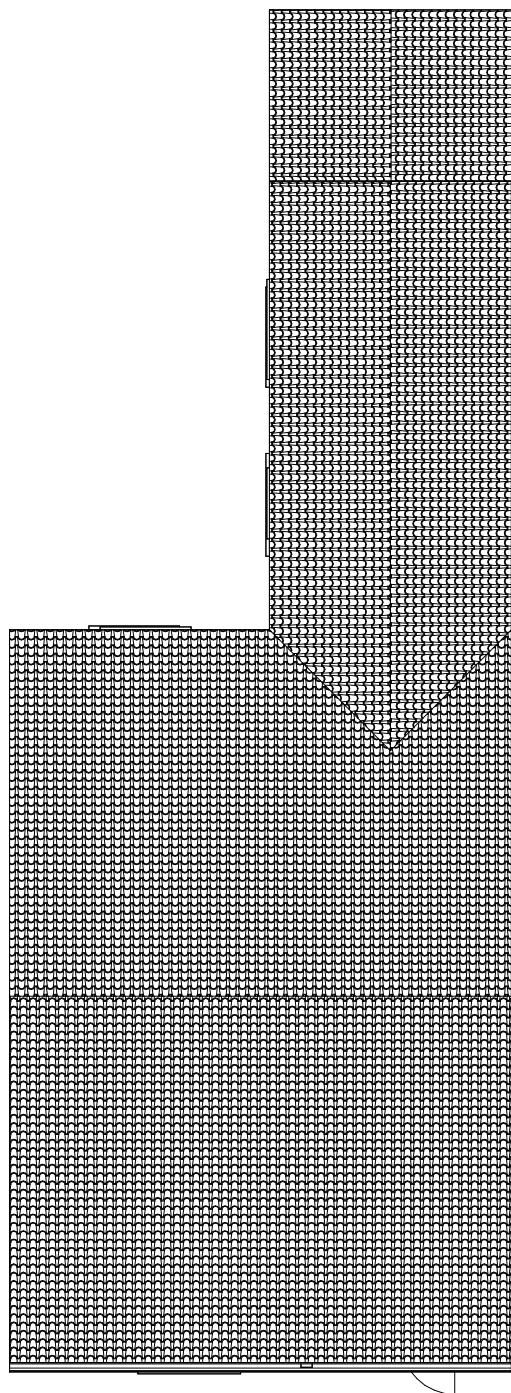

Existing Roof
1 : 100

Client:
Seraj Ahmed Khan

Project:
Change of Use

Project Address:
121 Drake St
Rochdale
OL16 1P2

Drawing Name: Existing
Drawing Number: A101
Drawing Date: 18/03/25
Author: C.GM. B.R

Belal Rashid Technical Architecture
11 Queen Street
Oldham
Greater Manchester
OL1 1RD

Email: belal.rashid@brta.co.uk
Tel: 0161 241 9650

