


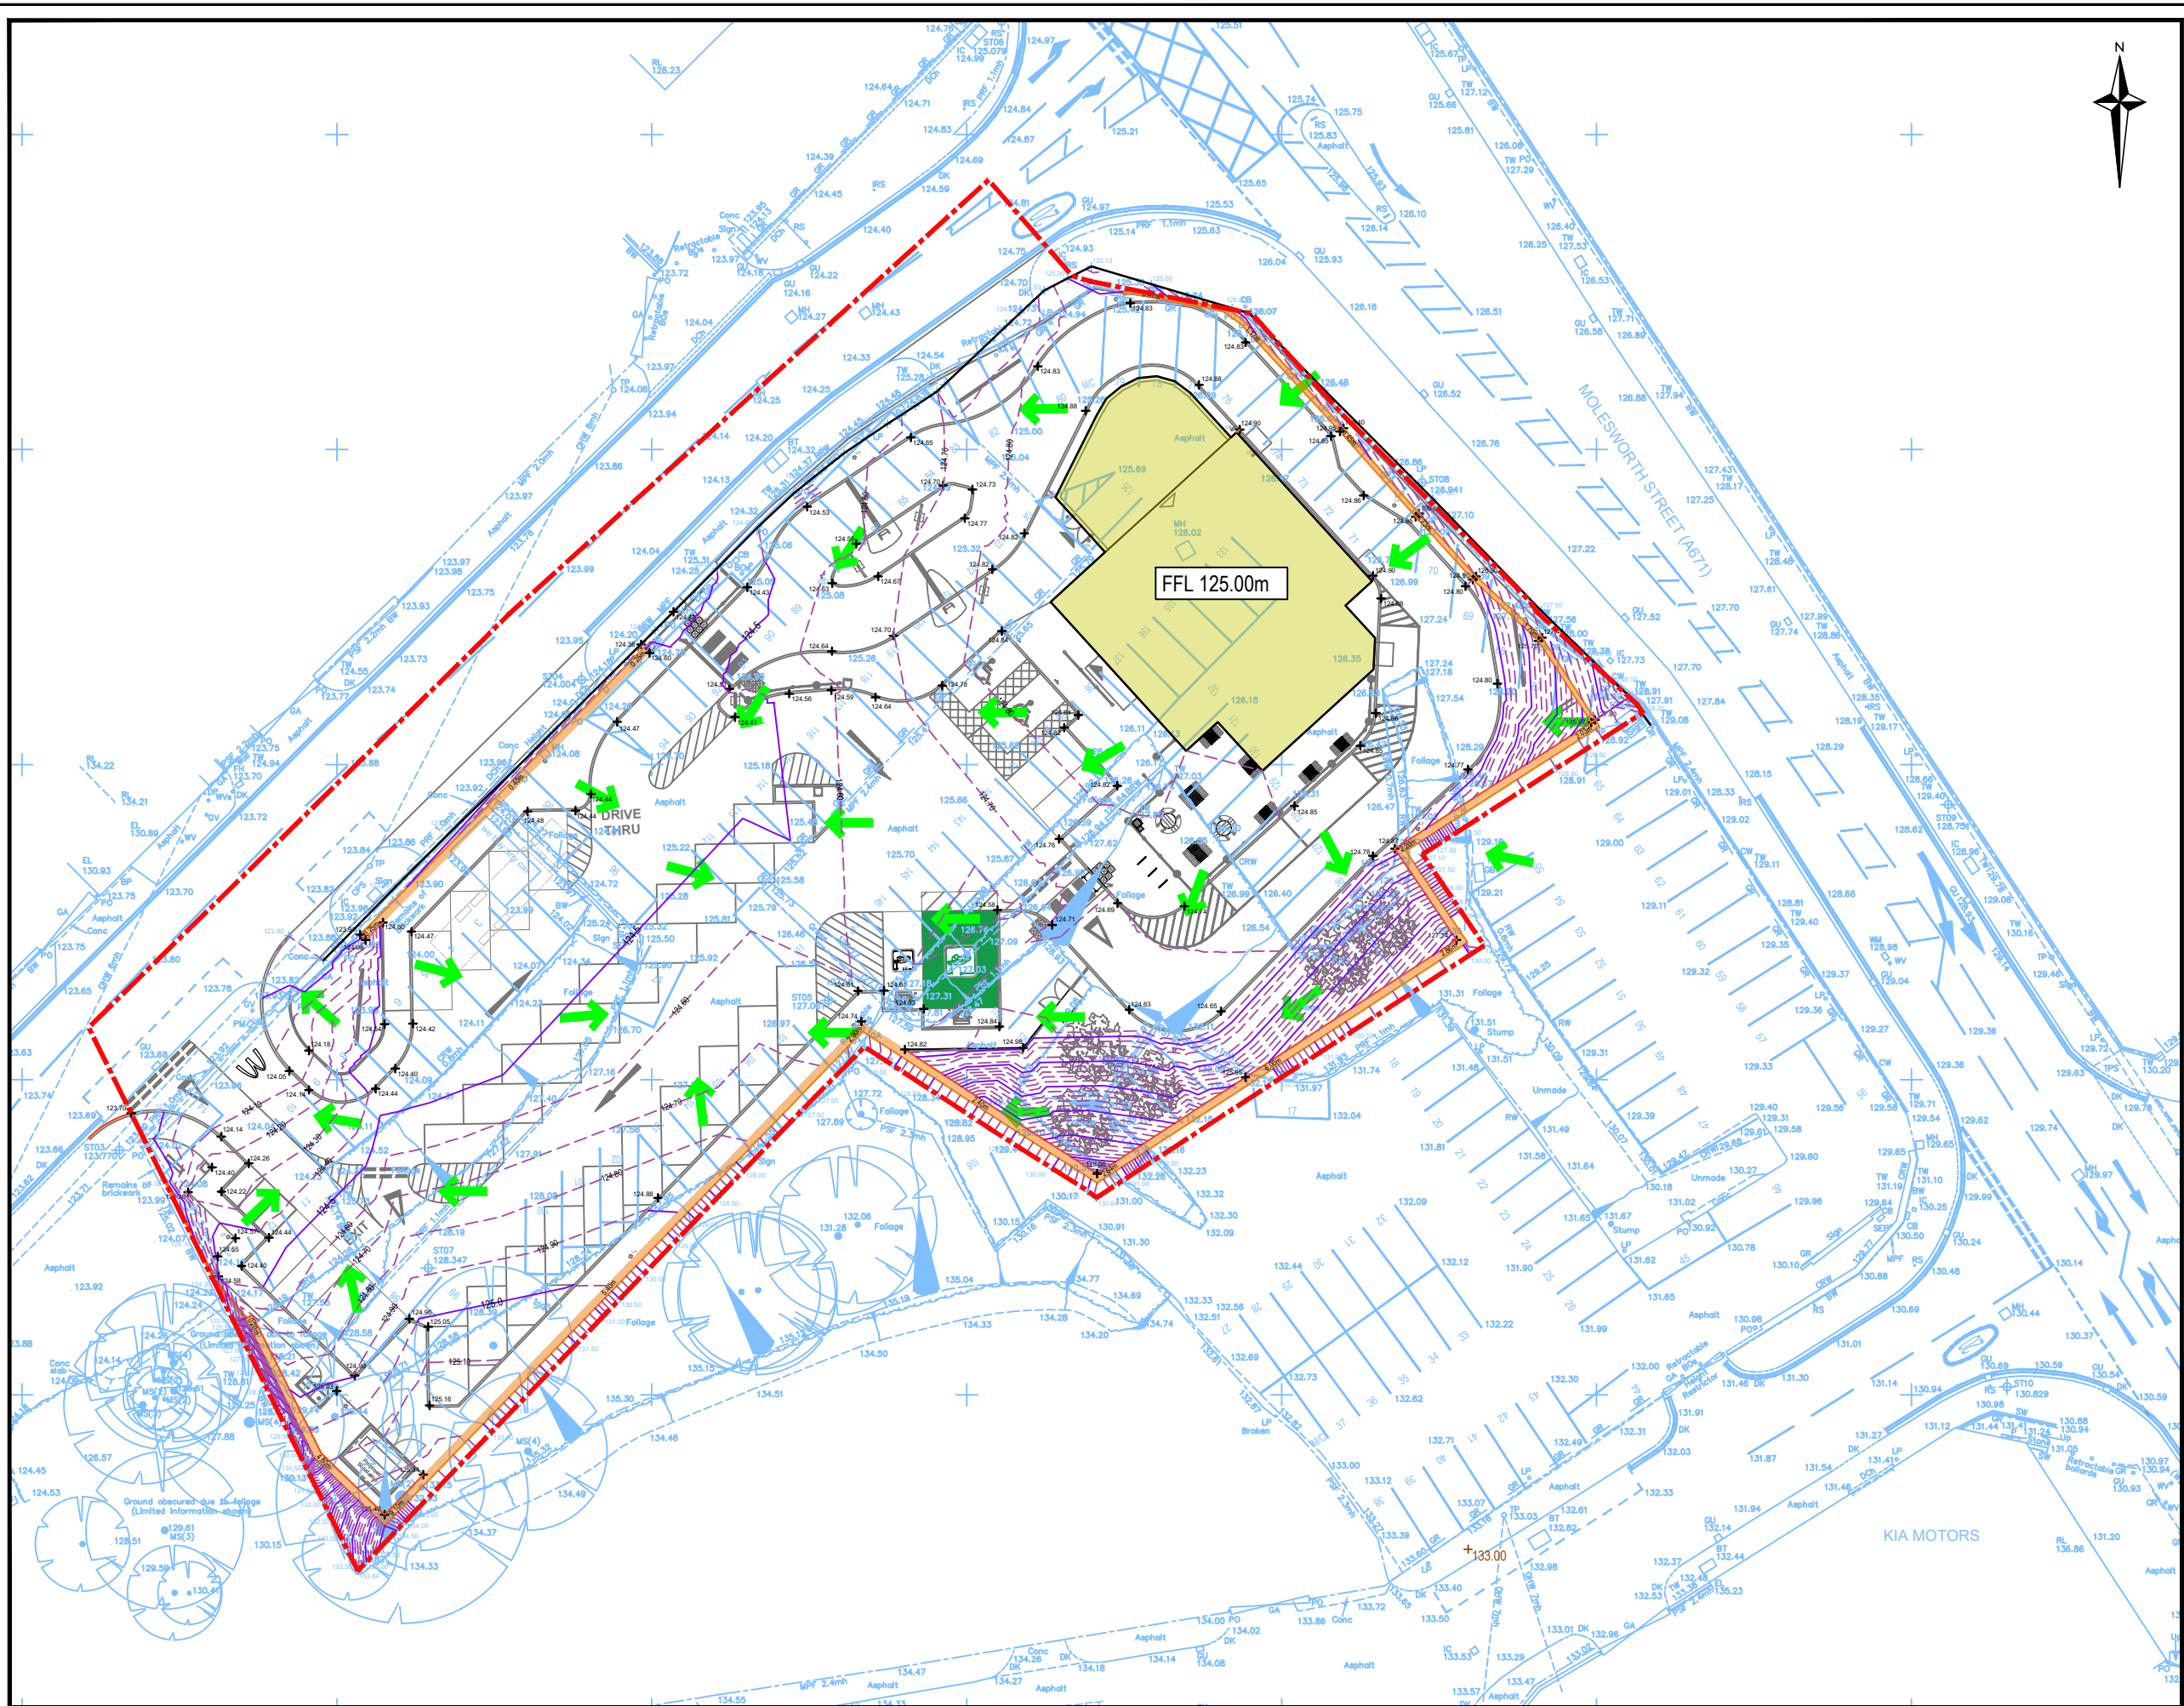

PROPOSED LEVELS LAYOUT
Scale 1:200

NOTES

1. THIS DRAWING IS TO BE READ IN CONJUNCTION WITH ALL RELEVANT DRAWINGS, DOCUMENTS AND SPECIFICATIONS. ANY DISCREPANCIES BETWEEN INFORMATION SHOWN ON THIS AND ANY OTHER DRAWING SHALL BE REPORTED TO THE ENGINEER IMMEDIATELY.
2. DO NOT SCALE FROM THIS DRAWING. WORK TO FIGURED DIMENSIONS ONLY.
3. THIS DRAWING SHALL NOT BE USED FOR CONSTRUCTION PURPOSES UNLESS SPECIFICALLY STATED AS 'FOR CONSTRUCTION' IN THE DRAWING STATUS.
4. ALL DRAWING INFORMATION MUST BE READ FROM HARD COPY / PDF FILES ONLY, MARKED CHECKED. BEFORE PROCEEDING PLEASE ENSURE THE ISSUE STATUS IS APPROPRIATE FOR THE INTENDED USE. ALL INFORMATION EXTRACTED DIRECTLY FROM DRAWING FILES (E.G. DWG'S) IS DONE SO ENTIRELY AT THE USERS RISK.

KEY

- SITE BOUNDARY
- PROPOSED SITE LAYOUT
- PROPOSED FINISHED LEVELS
- PROPOSED RETAINING WALL (with retained height noted at intervals)
- OVERLAND FLOW ROUTE

FOR INFORMATION ONLY

FIGURE 6

I4	FURTHER SITE LAYOUT UPDATE	17.02.25	KJ	HGB
I3	SITE LAYOUT UPDATED	05.12.24	KJ	HGB
I2	ISSUED FOR PLANNING	30.07.24	KJ	HGB
I1	INFORMATION ISSUE	12.07.23	KJ	-
Rev	Description	Date	By	Chkd

Glanville
Survey > Plan > Engineer

- Civil Engineering
- Structural Engineering
- Transport Planning
- Highways Engineering
- Building Surveying
- Geomatics

Hertfordshire | Oxfordshire | Cambridgeshire | Bristol

Client:			
Project:	MCDONALDS RESTAURANT WATER STREET, ROCHDALE OL16 1TL [ST2285]		
Title:	PROPOSED LEVELS AND OVERLAND FLOW ROUTES		
Engineer: KJ	Date: JULY 2024		
Director: HBG	Scale: 1:200 @ A1		
Status:	INFORMATION		
Drawing No.	4230334-SK01		Rev 14