




PROPOSED RETAINING WALL ELEVATION
SCALE: 1:100

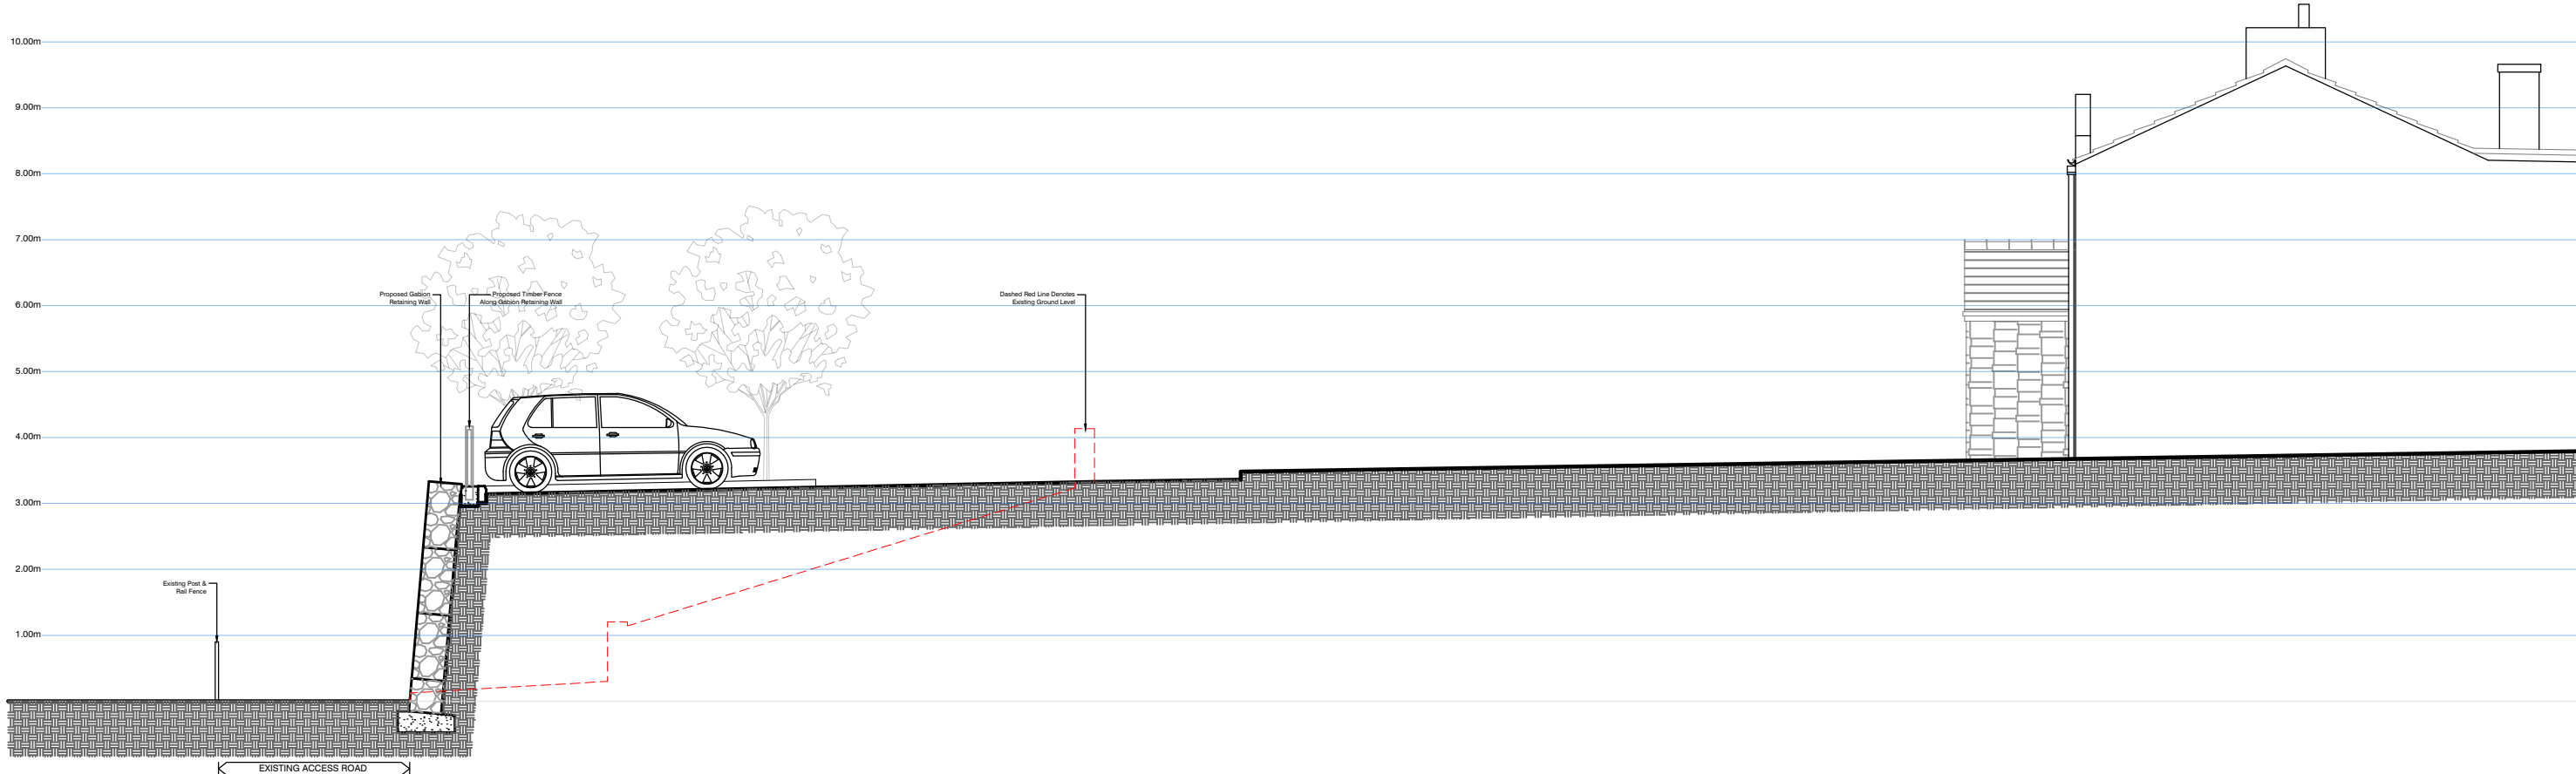

PROPOSED SITE SECTION
SCALE: 1:100

PLEASE NOTE

- DO NOT scale from this drawing, use figured dimensions only.
- All dimensions to be checked on site by the contractor.
- Please report any discrepancies to JHA Ltd immediately.
- All setting out dimensions are approximate. To be marked out on site for approval by JHA Ltd prior to construction.

NOTES:

Ref	Date	Revision	Initial
*	**/**/**	Description of Revision	***

Project / Client:

EXTENSION AND CONVERSION OF
EXISTING FARMHOUSE
AT
SLACK FARM
FOR
MR DERRICK CULLEN

Issue:

PLANNING ISSUE

Drawing Title:

PROPOSED SITE SECTION

JHA Pulmann,
18A Bridge Street
Milnrow, Rochdale,
OL16 3ND

01302 364565
enquiries@j-h-a.co.uk
www.j-h-a.co.uk

Scale:	1:50	Date:	OCTOBER 24
Drawn By:	JA	Checked By:	BR
Drawing No:		Sheet Size:	
2024/032/108		A3	