


475 - 477 Halifax Road Rochdale
PROPOSED CROSS SECTIONS

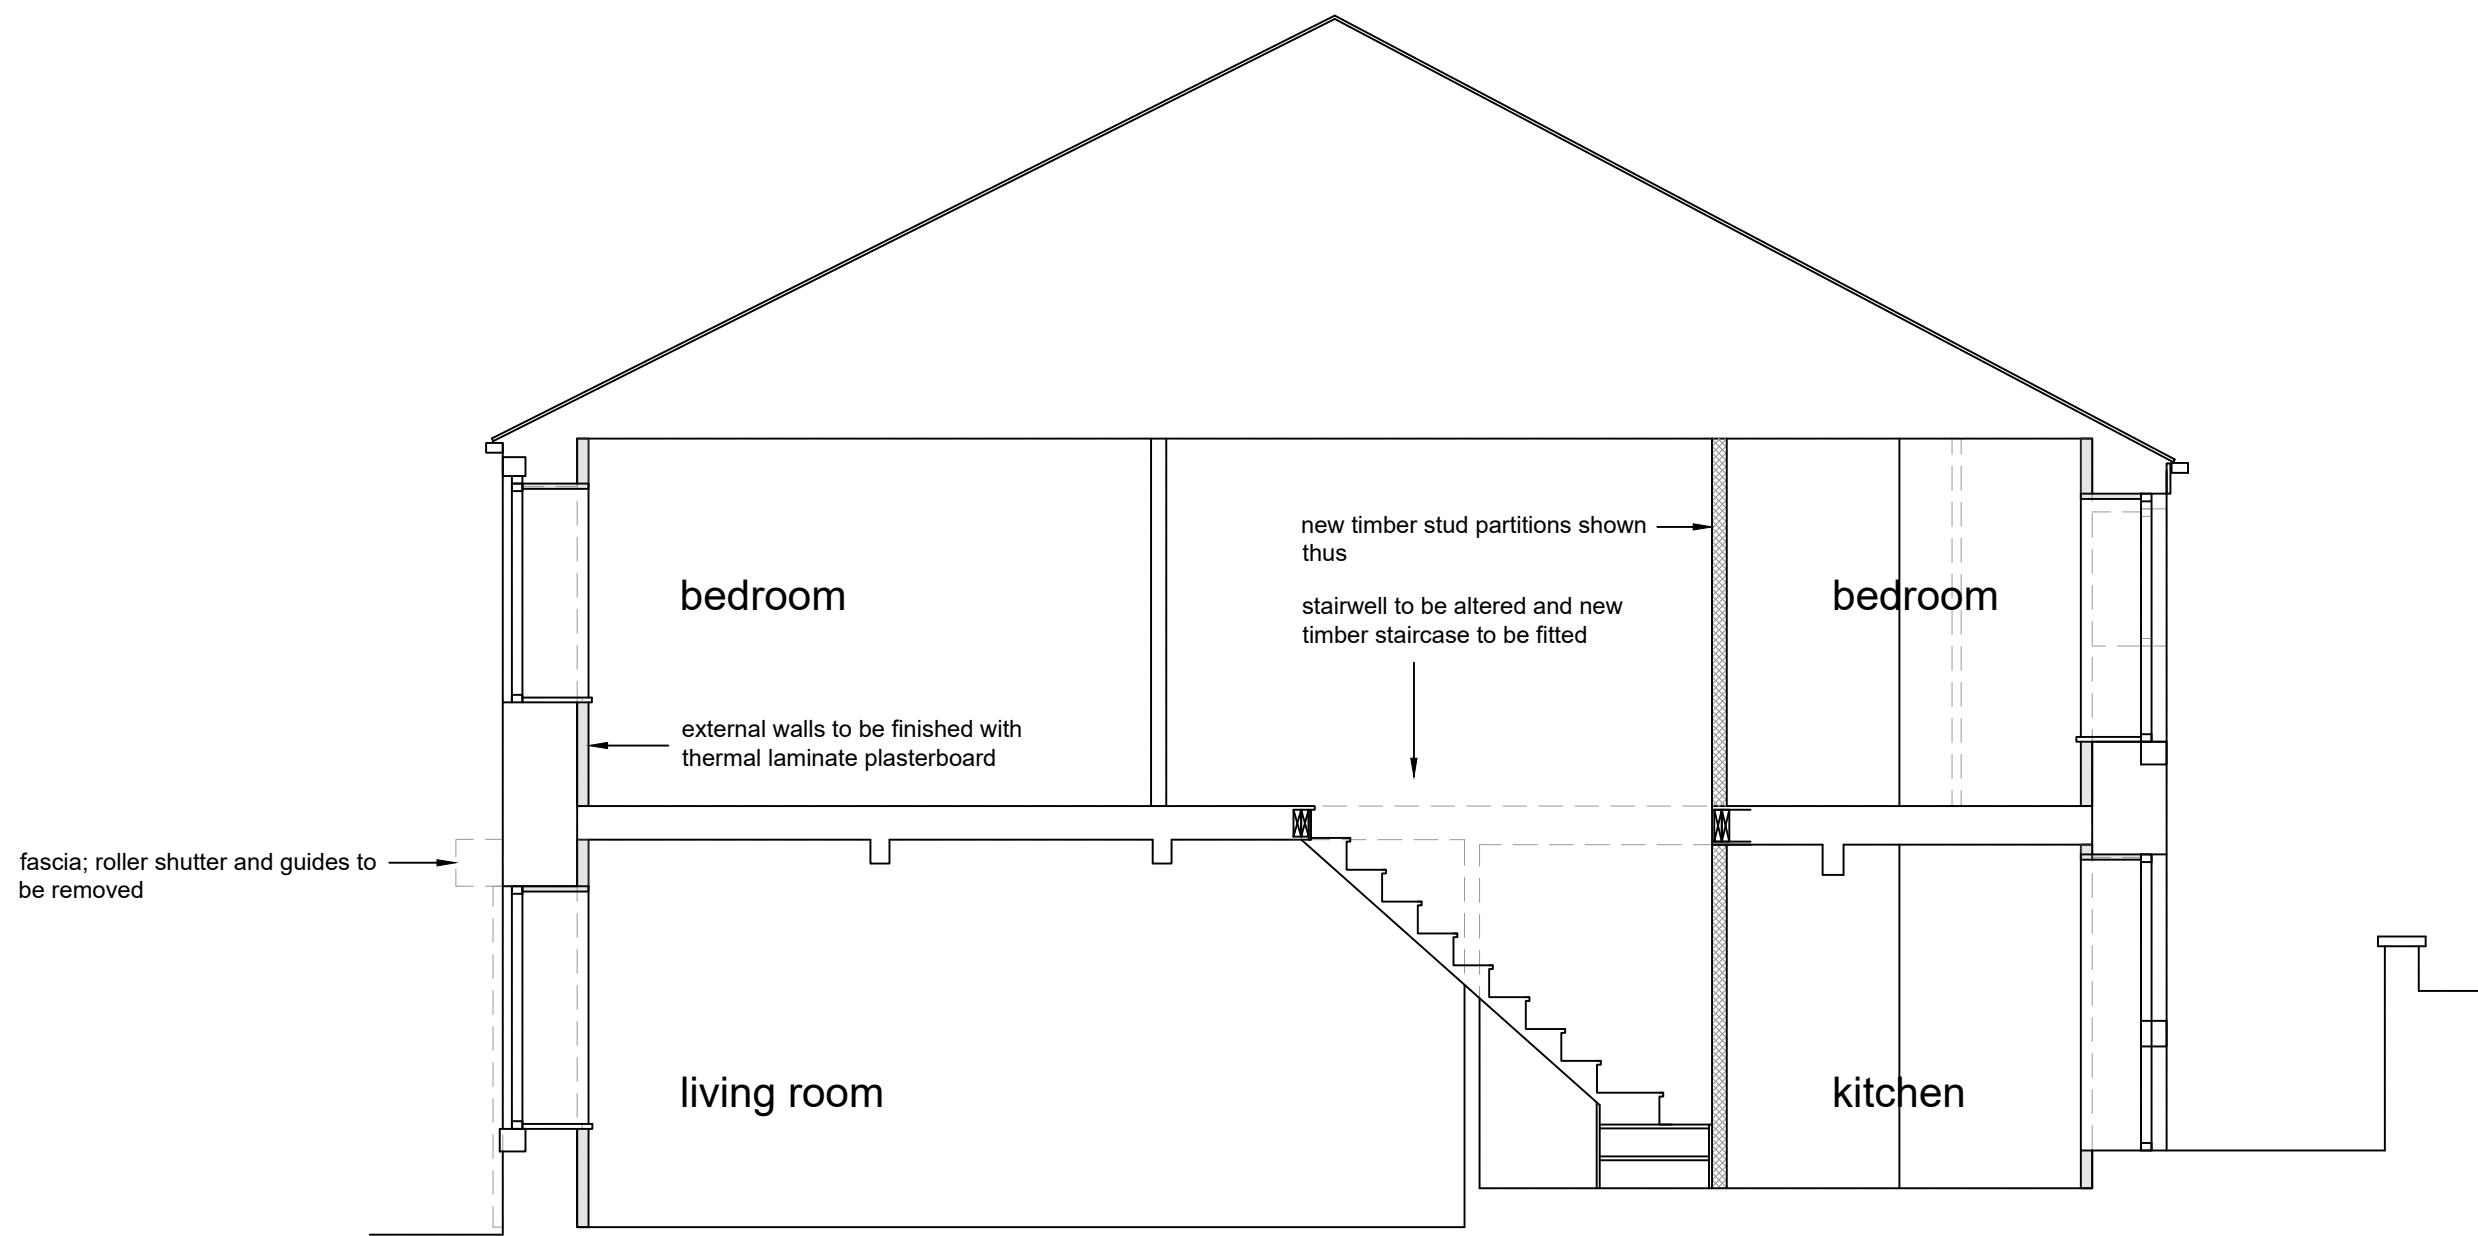

CROSS SECTION AA
scale 1-50