



DRAWING PRODUCED FOR
PLANNING PURPOSES ONLY.

DO NOT SCALE FROM THIS
DRAWING

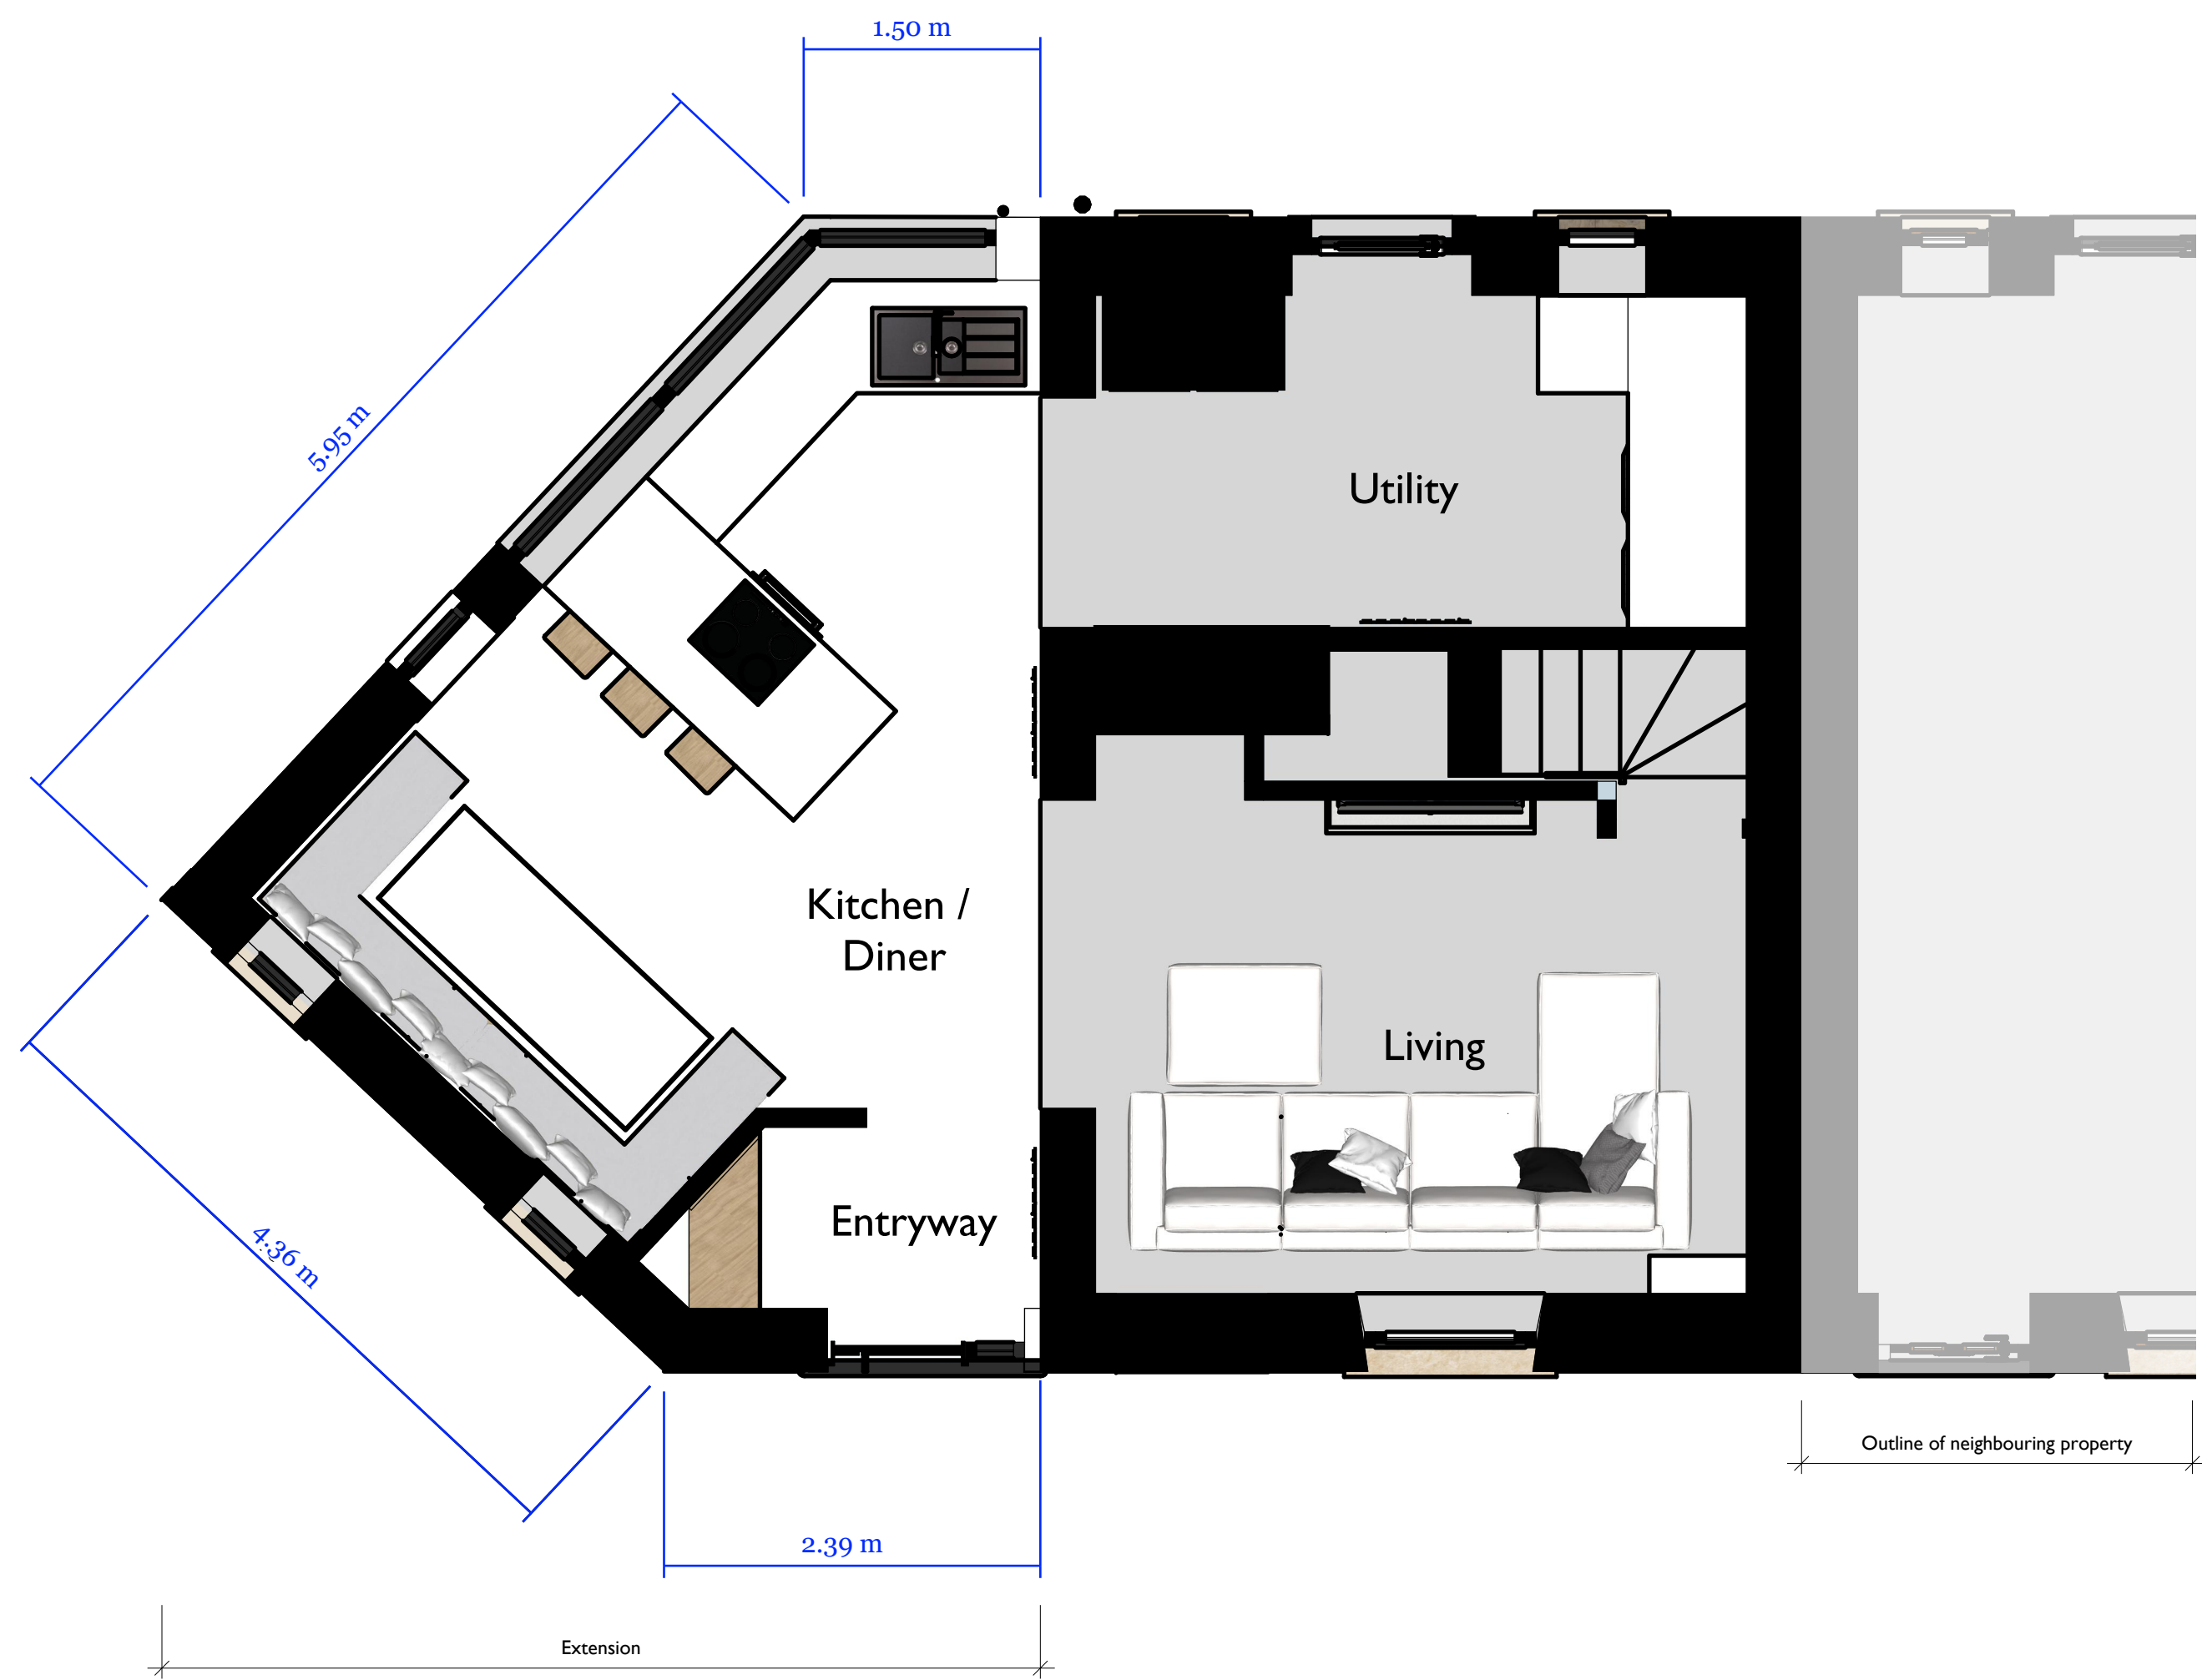

GROUND

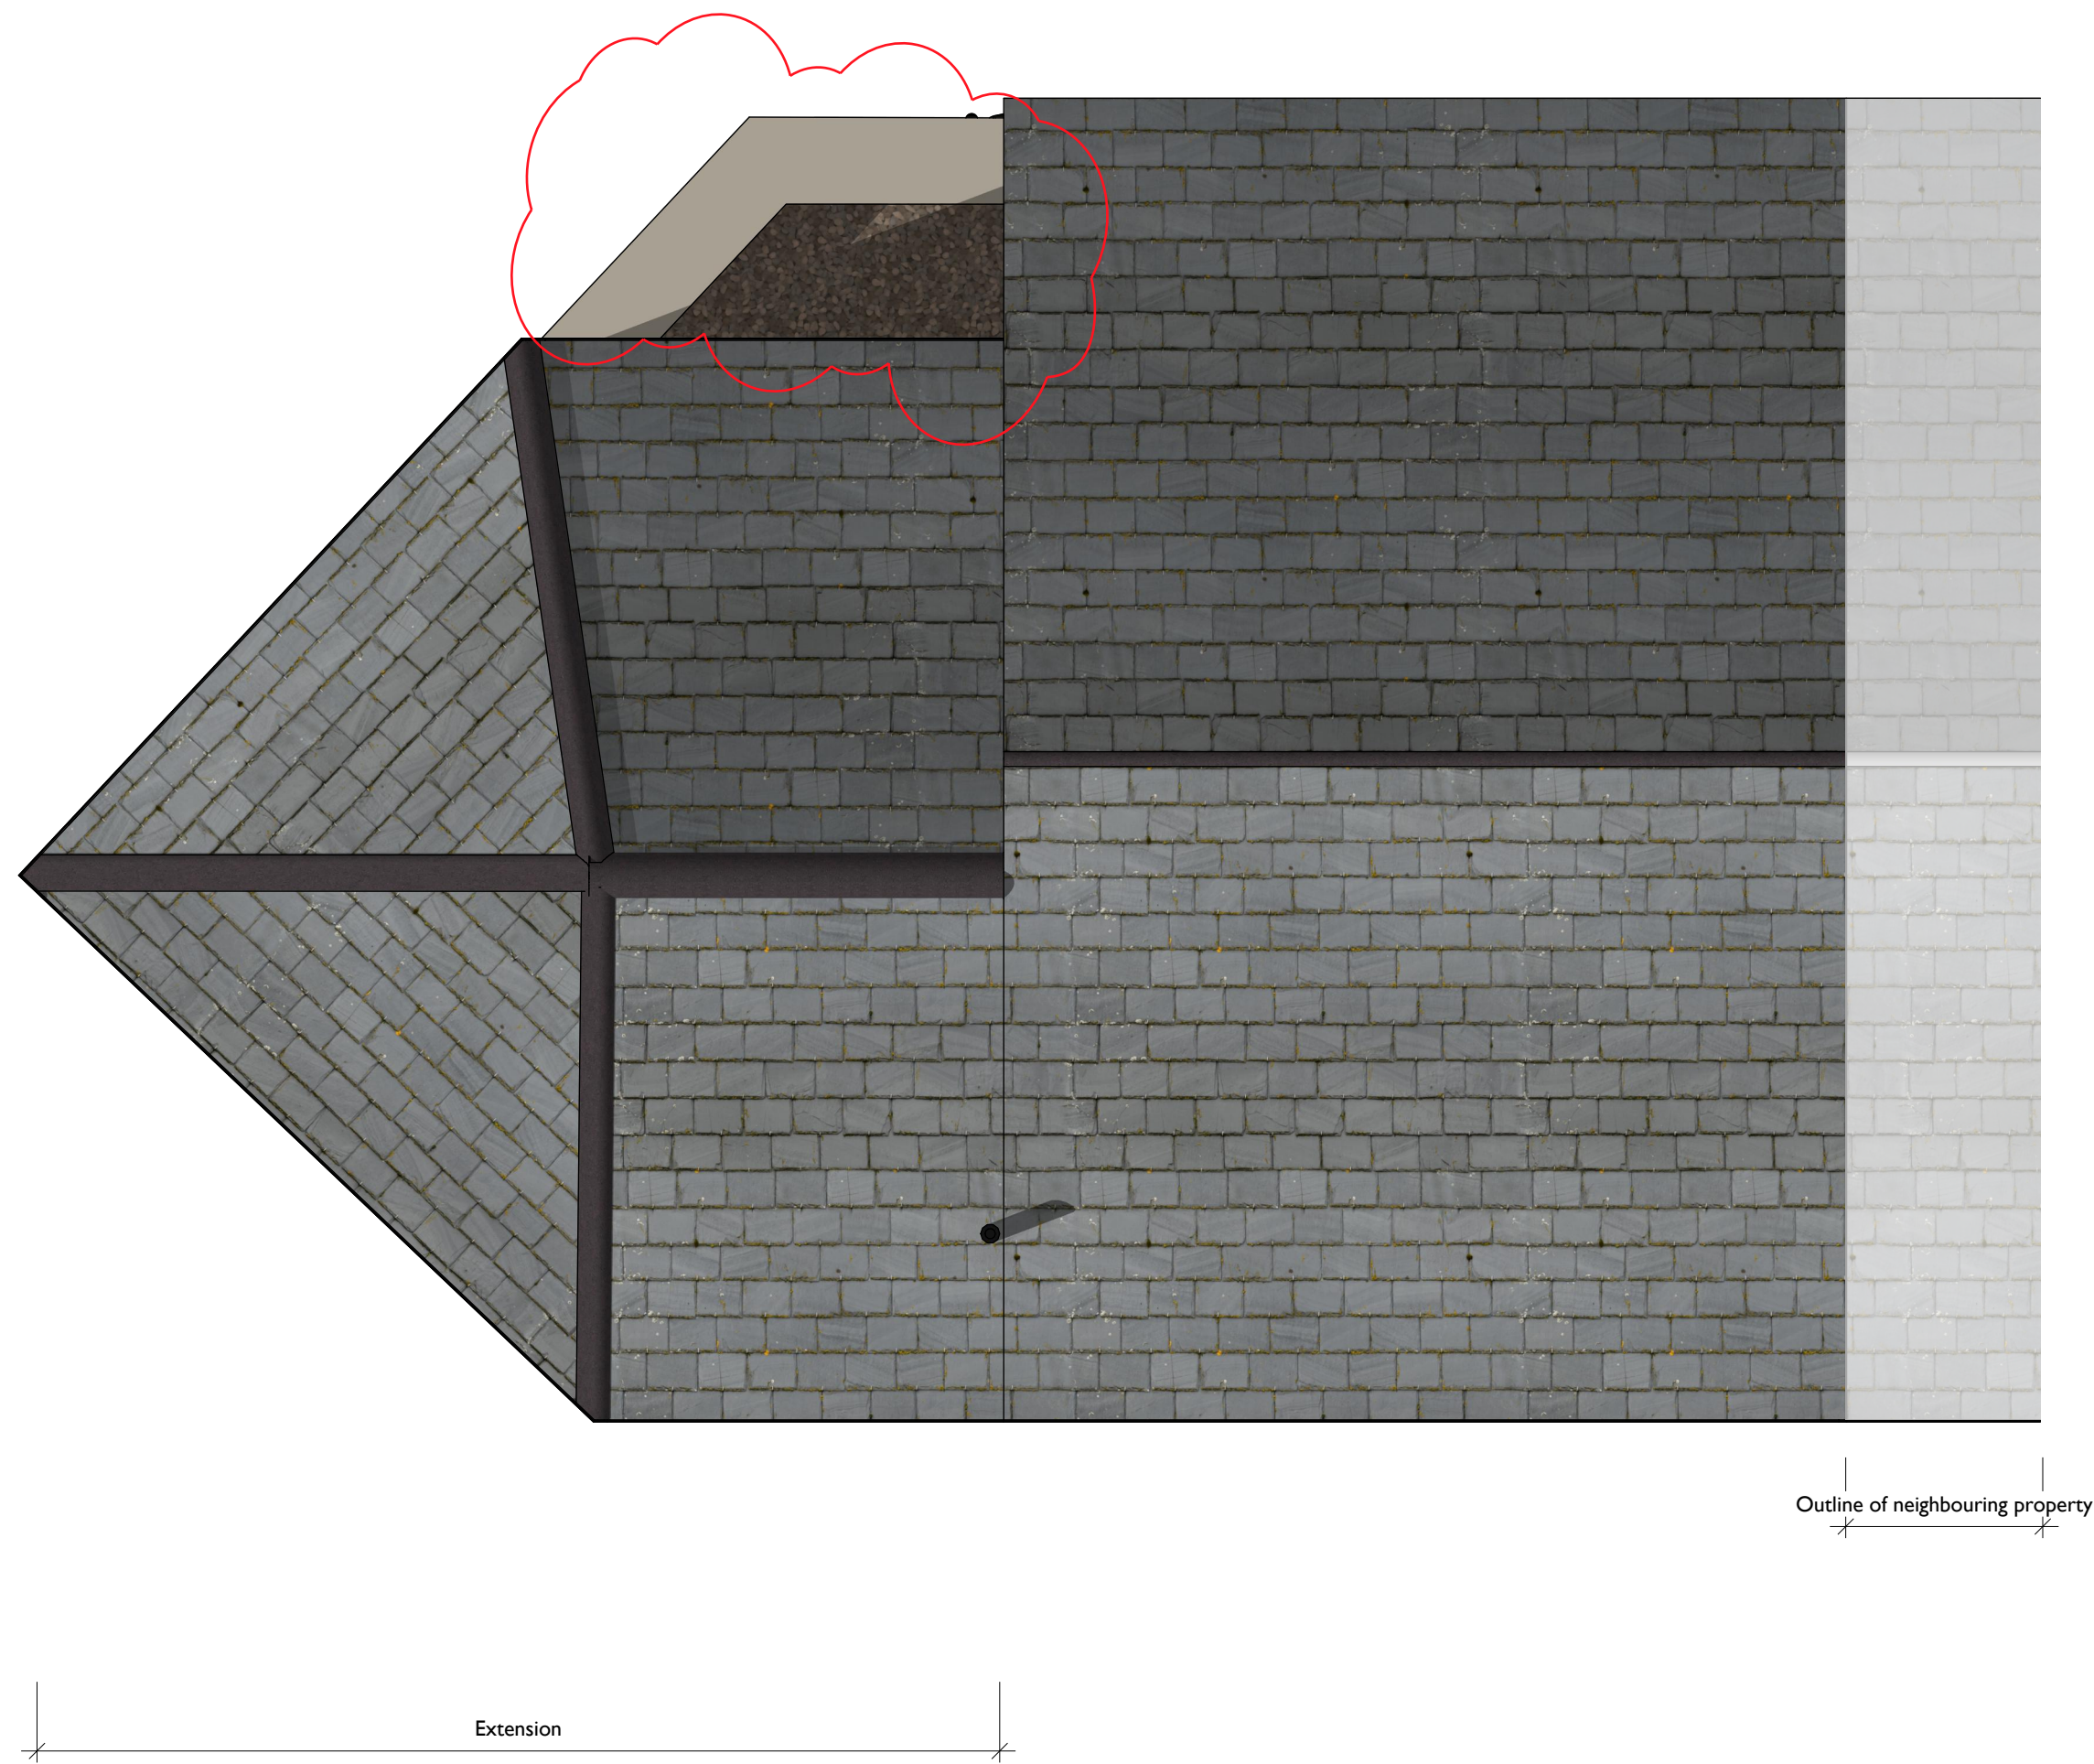

ROOF

Rev	Date	Description
-	02.04.2025	First Issue
A	16.06.2025	Front windows and redundant door amended
B	19.06.2025	Juliette Added



15 Springside View
Bury, BL8 4LU
Tel: 07989 567869

Company No. 13615864

hello@homeorganise.me

<https://www.homeorganise.me>


CLIENT
Ms. Rebecca Ashurst

PROJECT
9 Greenbooth Road
Norden, Rochdale OL12 7TD

DRAWING TITLE:
Proposed Building Plans

DRAWING NUMBER: 0021/01_06
REV: B

DATE: 19/062025
Scale @ A1 1:40

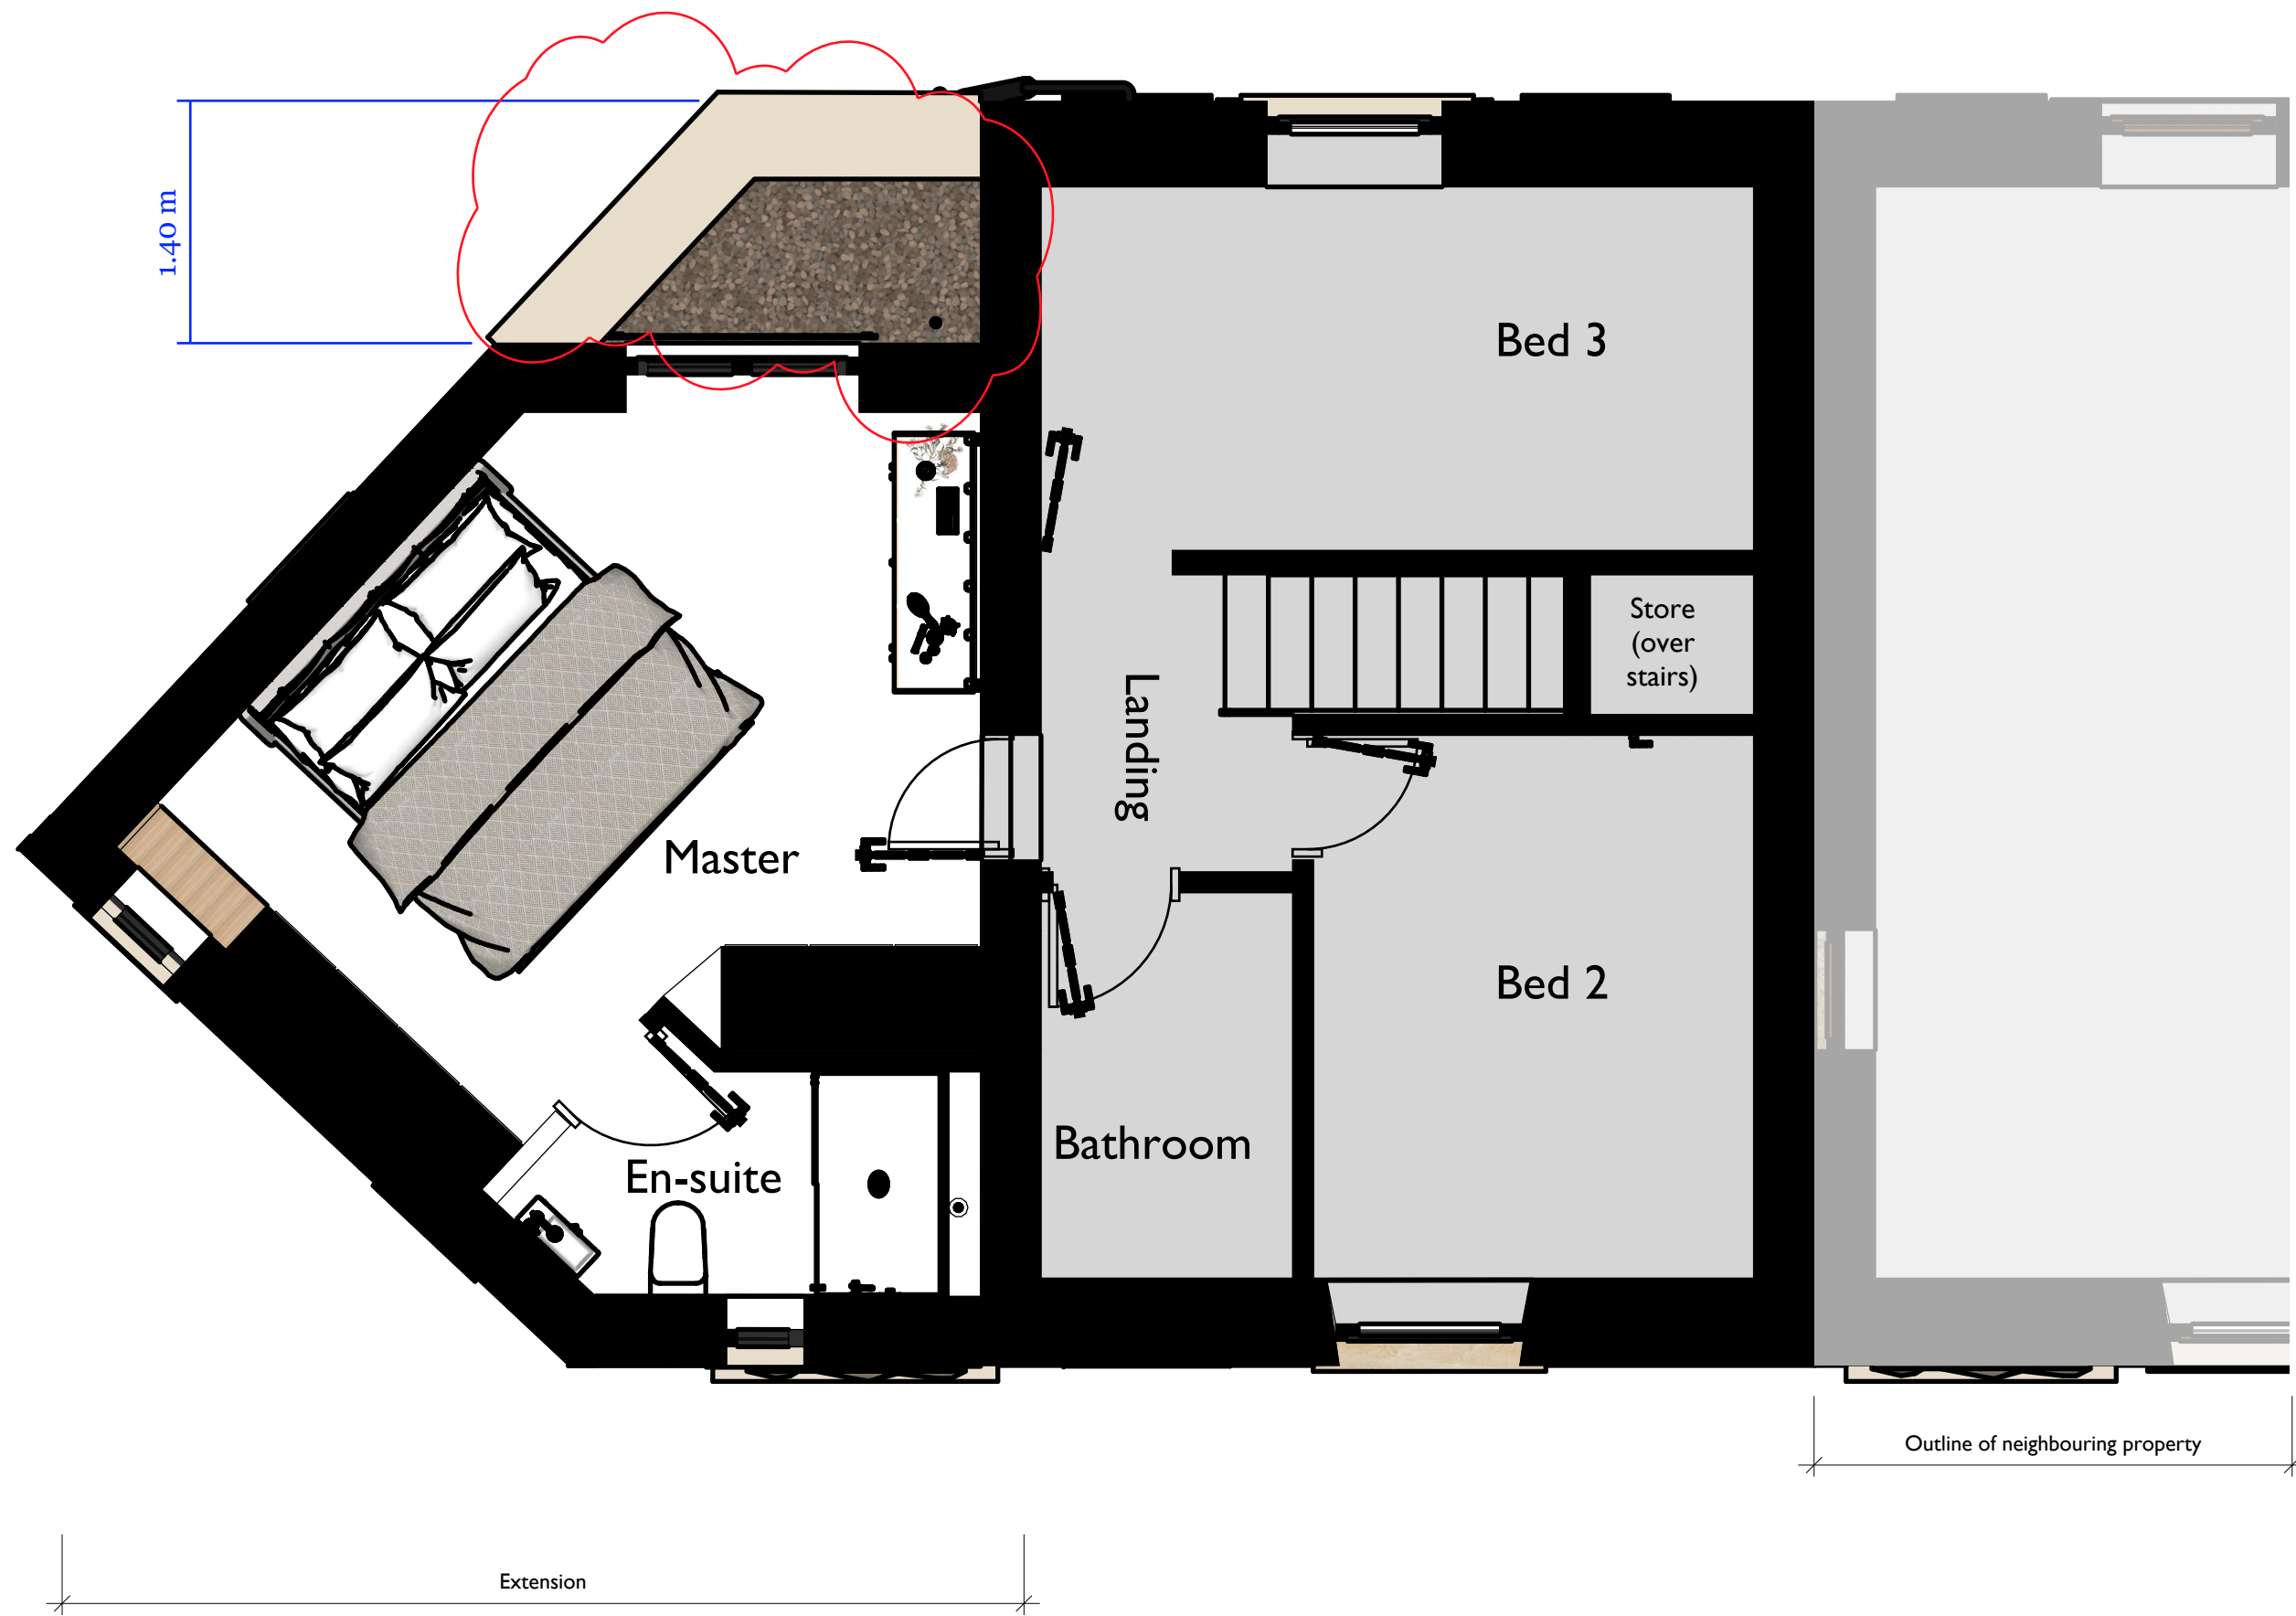

FIRST

