



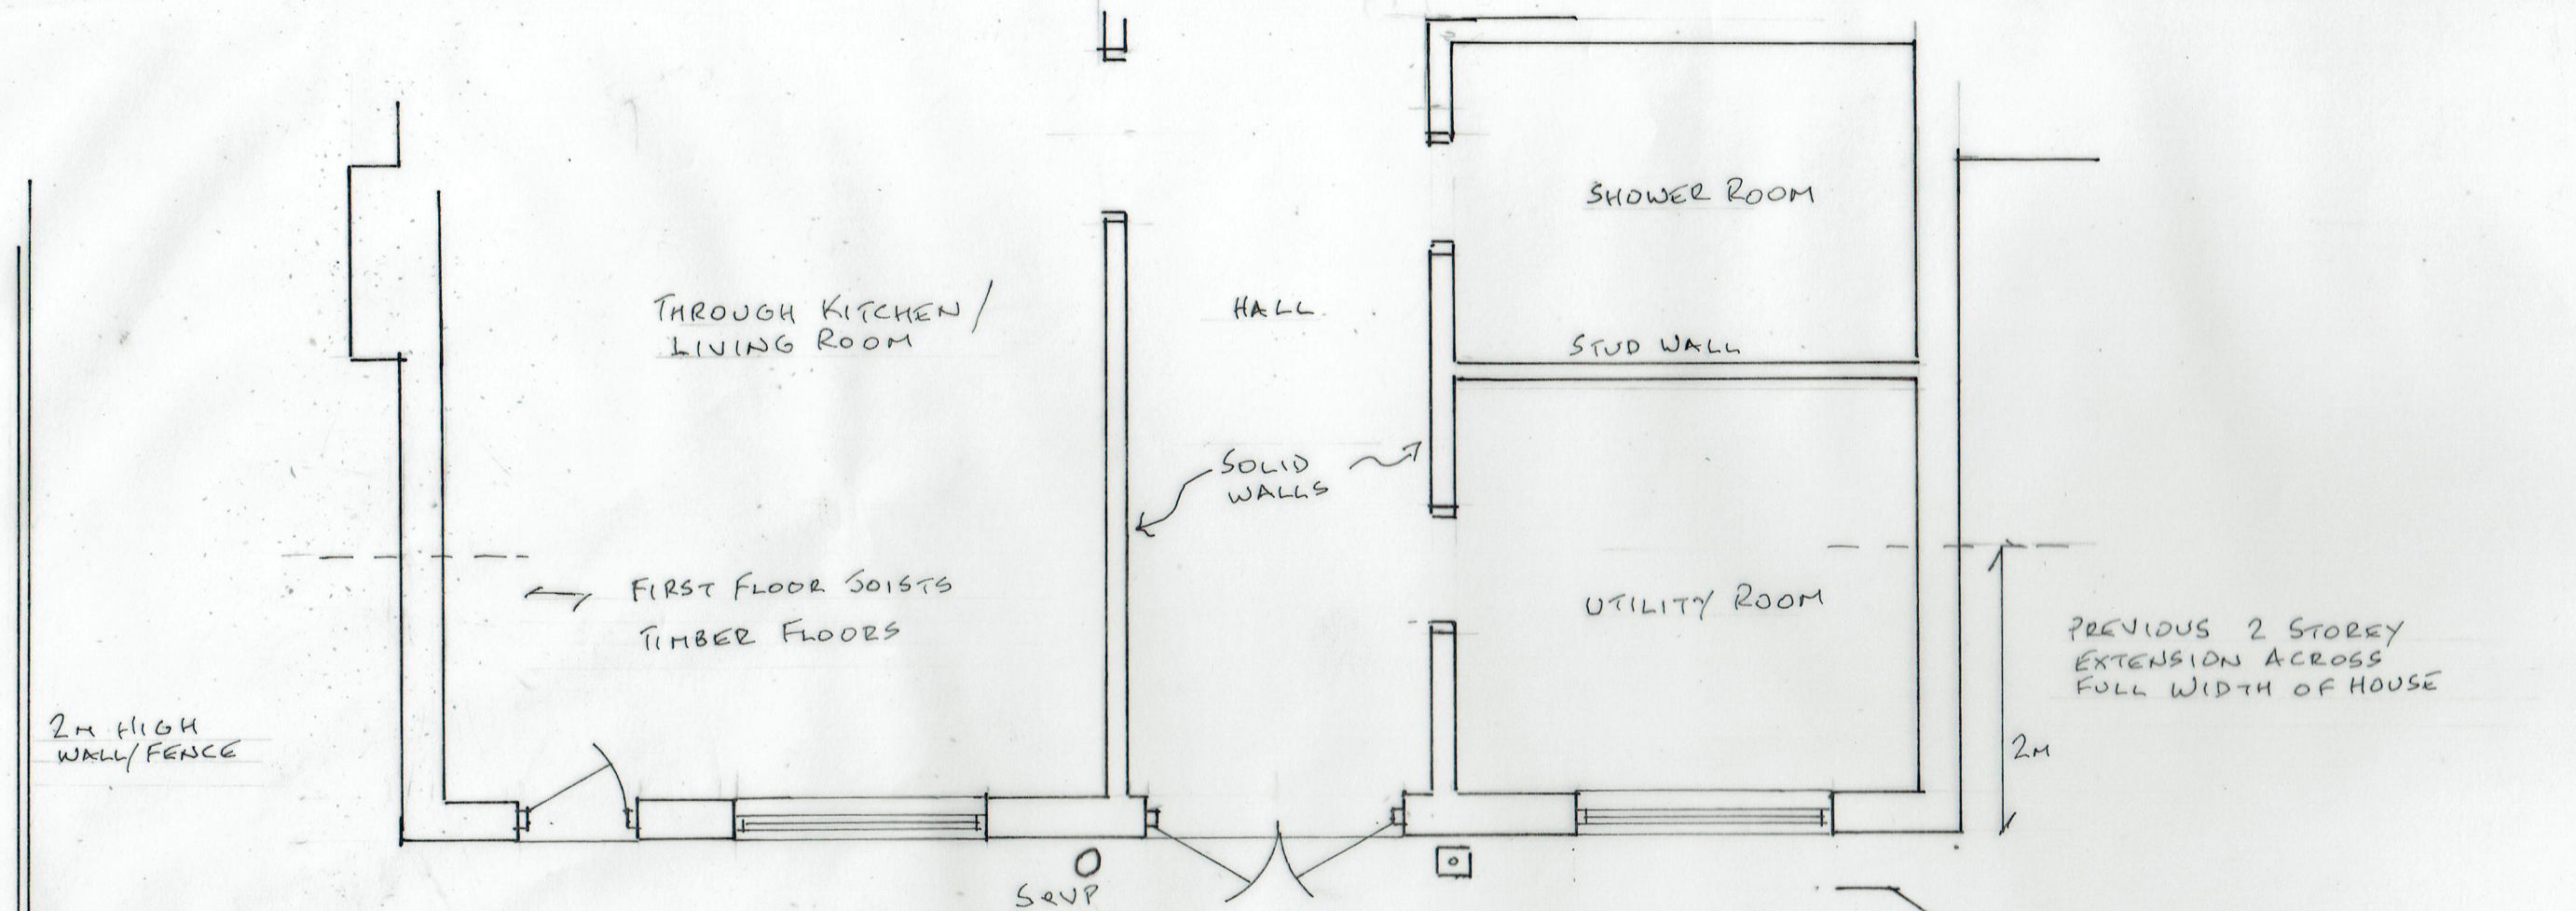

LOCATION PLAN (1:1250)

1 EXISTING PLAN

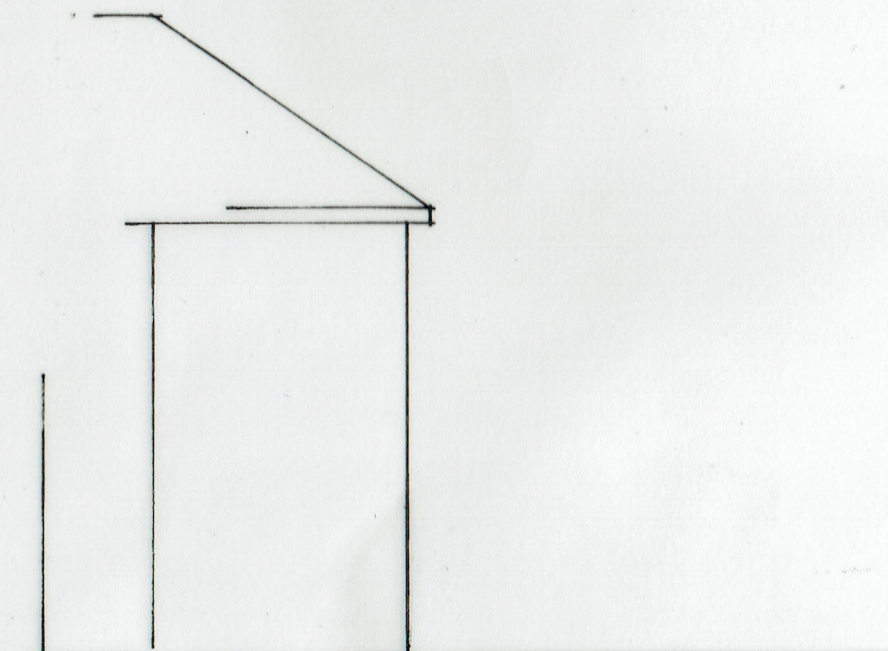

EXISTING SIDE ELEVATION

0 METRES 5

SCALE 1:50 @ A3

16/09/2024

24/767/01

SINGLE STOREY REAR EXTENSION
13 WOODTOP AVENUE, BAMFORD OL11 4BD