




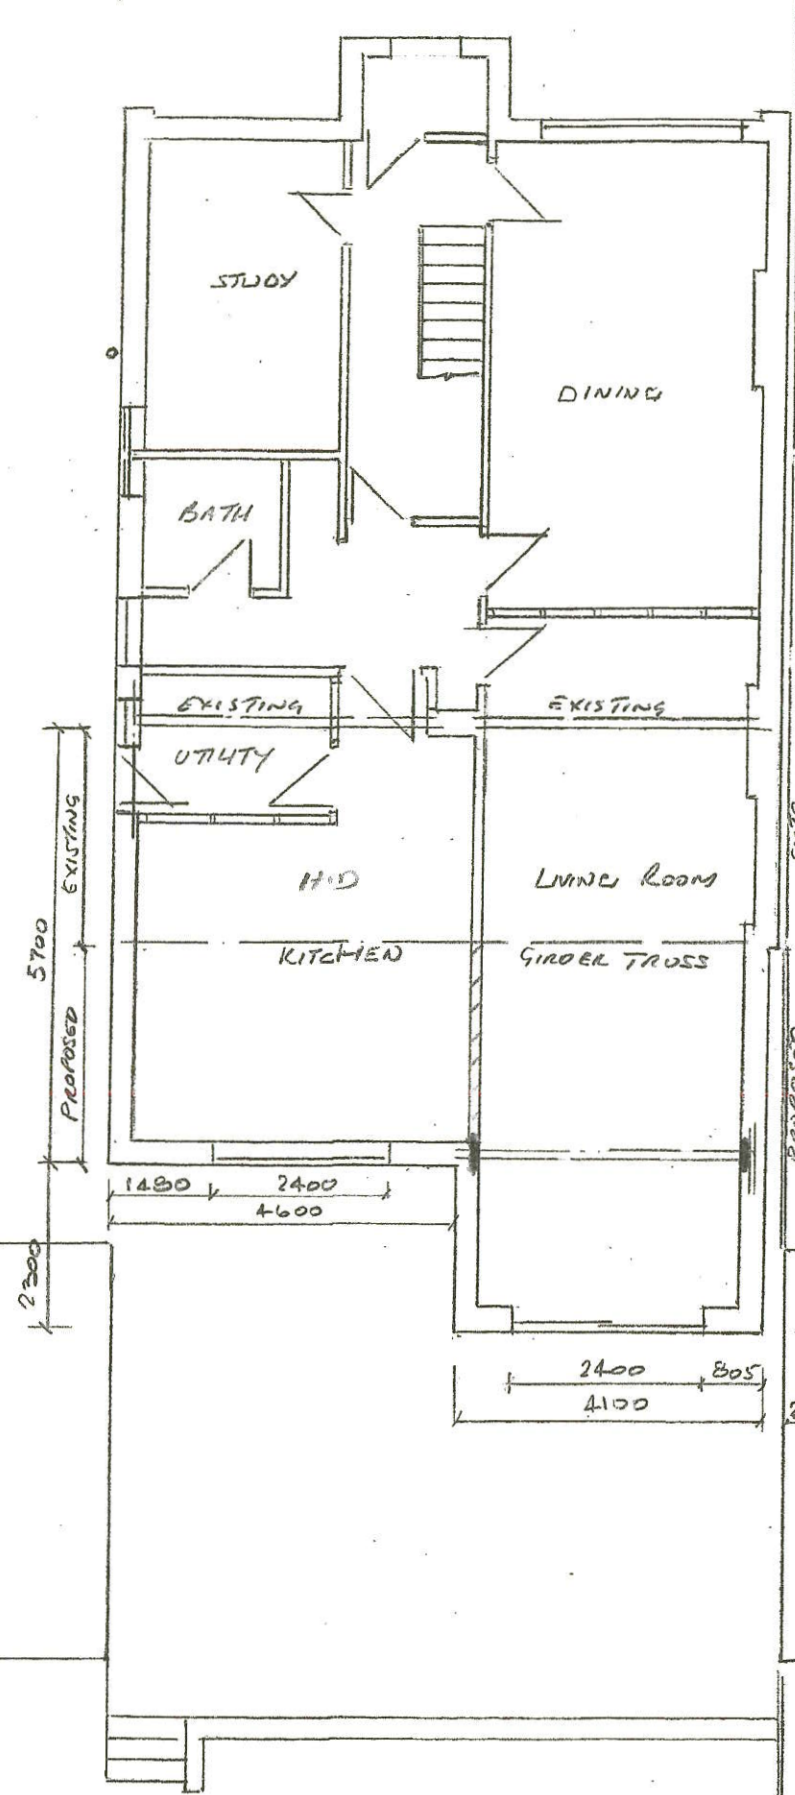

NOTE BOUNDARY WALL &
FOUNDATIONS MUST BE
TOTALLY WITHIN BOUNDARY
& FENCE

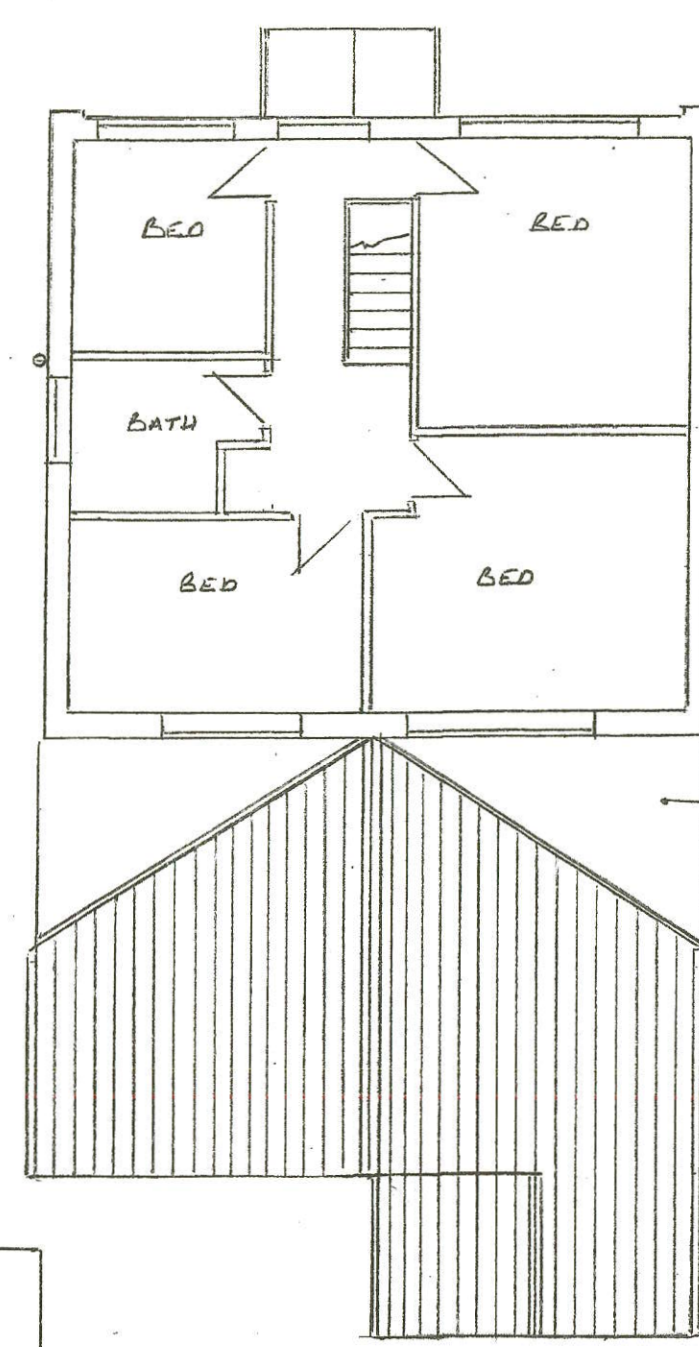

EXISTING
ROOF

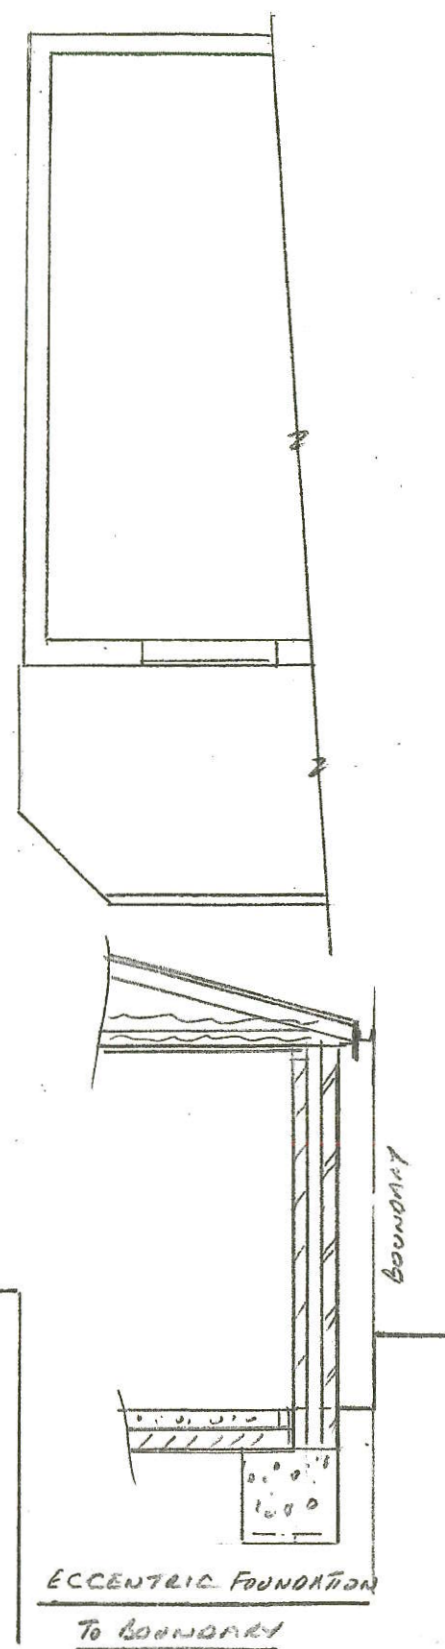

Thompson Designs
 Tel 0161 705 1458 Mob 07884 318634

Sheet 4
 Proposed Plans
 22 Belmont Way
 Rochdale OL12 6HR
 Scale 1 : 100 @ A3 Date January 2021