



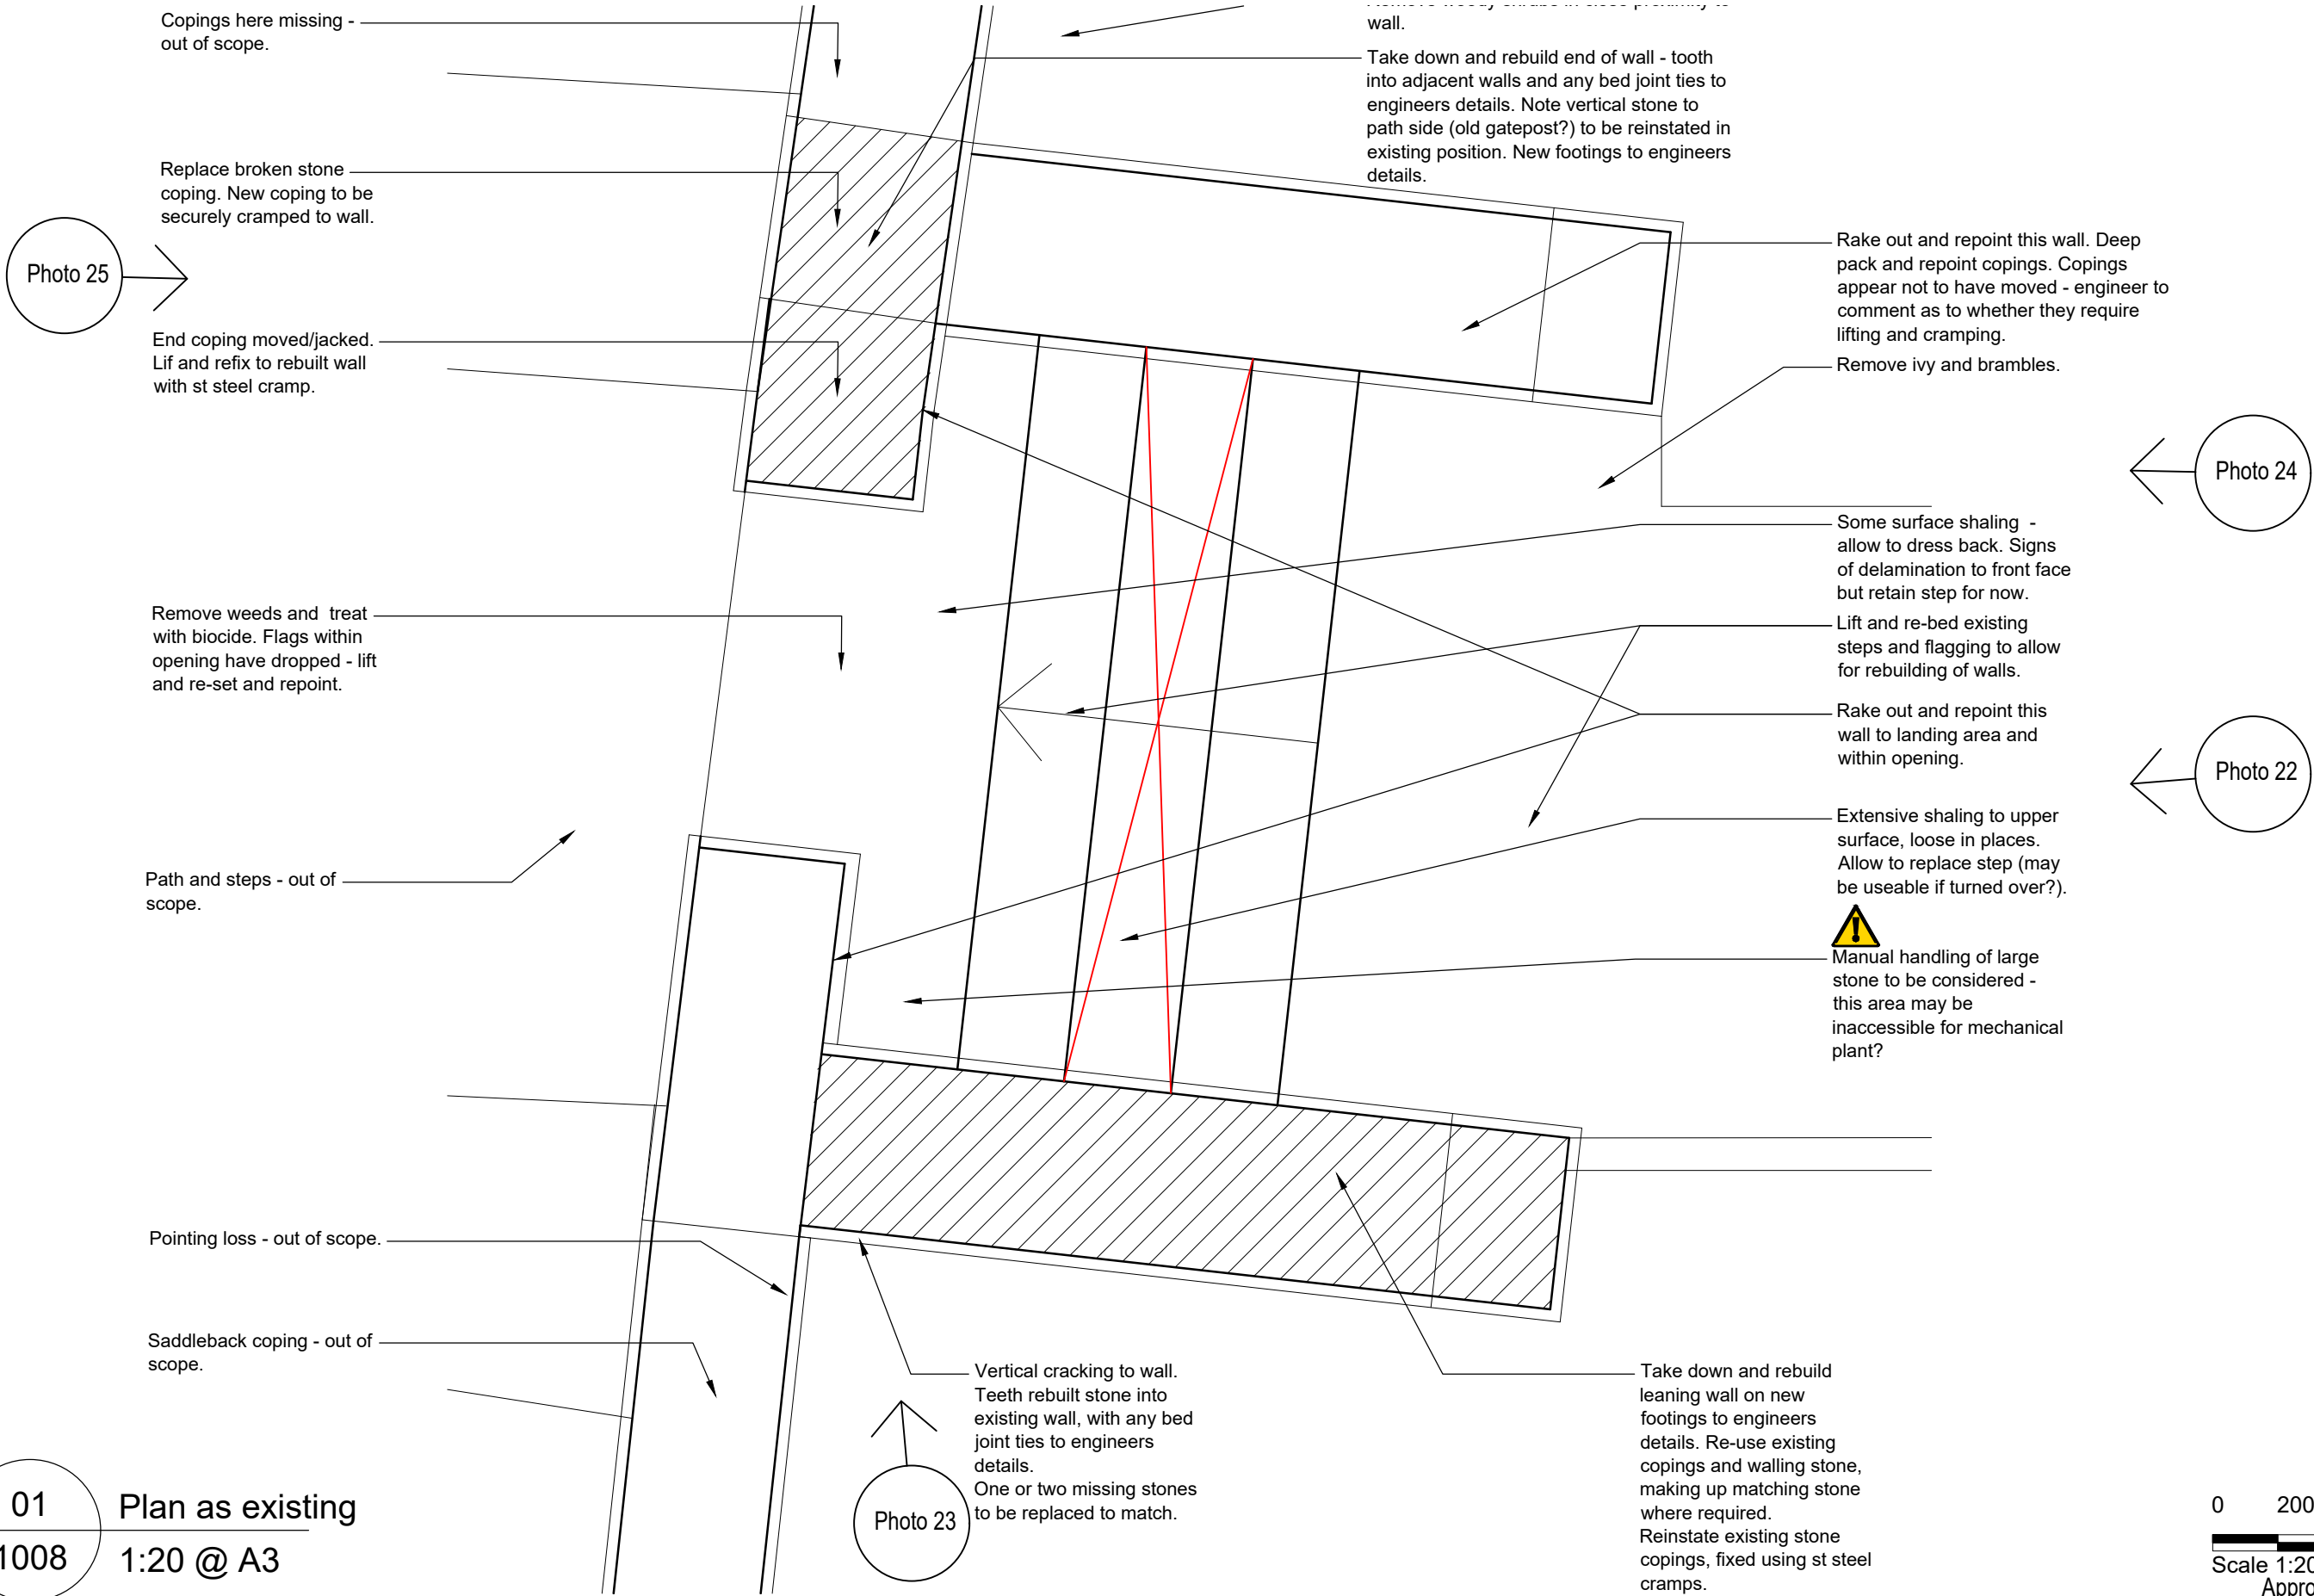

01  
1008

Plan as existing  
1:20 @ A3

4 no. risers.  
Step riser = 150mm av.  
Step going = 320mm av.

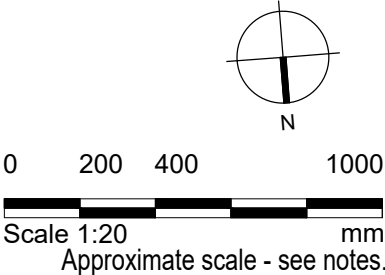

| Notes |   |
|-------|---|
| 1.    | Any dwg format drawing is to be read in conjunction with and at the scale of the accompanying pdf.                                                                                    |
| 2.    | Where colours other than black or grey are used, the drawing must be plotted in colour.                                                                                               |
| 3.    | For status 'C' (Construction) drawings all dimensions are to be checked on site by the contractor, scaling is for Local Authority purposes only.                                      |
| 4.    | Unless otherwise indicated, all dimensions are in millimeters.   |
| 5.    | All information on this drawing is to be read in conjunction with the relevant Donald Insall Associates specification and trade contractors' drawings and information by specialists. |
| 6.    | In the event of any discrepancy, please contact us immediately.   |
| 7.    | This drawing may contain survey information by others and is to be used solely for the purposes for which it was issued.                                                              |
| 8.    | These are uncontrolled documents issued for information purposes only. If you have any queries regarding the drawings, please contact DIA immediately.                                |
| 9.    | Please note DIA cannot be held responsible for any errors arising from changes made to an uncontrolled dwg file.                                                                      |

© 2019 DONALD INSALL ASSOCIATES LTD

| Drawing Status |                    |
|----------------|--------------------|
| F              | Feasibility        |
| S              | Sketch Design      |
| P              | Planning           |
| B              | Building Control   |
| D              | Design Development |
| M              | Measurement        |
| T              | Tender             |
| C              | Construction       |
| R              | Record             |

| NOTES   |  |
|---|--|
| <p><b>Drawing <i>not</i> based on a measured survey. Contractor to assess proposed works on site and make own measurements. Scale (right) is indicative only.</b></p> |  |
| <p><i>Read in conjunction with all other Insall drawings, specifications and documents.</i></p>                                                                       |  |

| Rev | Date     | Dwn | Auth | Revision      |
|-----|----------|-----|------|---------------|
| 0   | 21-10-22 | SXG | XXX  | Initial Issue |

|                                                                                           |  |                   |  |   |  |              |  |
|-------------------------------------------------------------------------------------------|--|-------------------|--|---|--|--------------|--|
| <b>Donald Insall Associates</b><br>Chartered Architects and Historic Building Consultants |  |                   |  | Bridgegate House, 5 Bridge Place<br>Chester CH1 1SA<br>(+44) 01244 350 063<br>chester@insall-architects.co.uk |  |              |  |
| Packer Spout, Broadfield Slopes, Rochdale                                                 |  |                   |  |   |  |              |  |
| Stair 9<br>Plan as existing                                                               |  | Project<br>RTH.05 |  | No<br>1008   |  | Status<br>1F |  |
| Scale (A3)<br>1: 20                                                                       |  |                   |  | Revision<br>0                                                                                                 |  |              |  |