
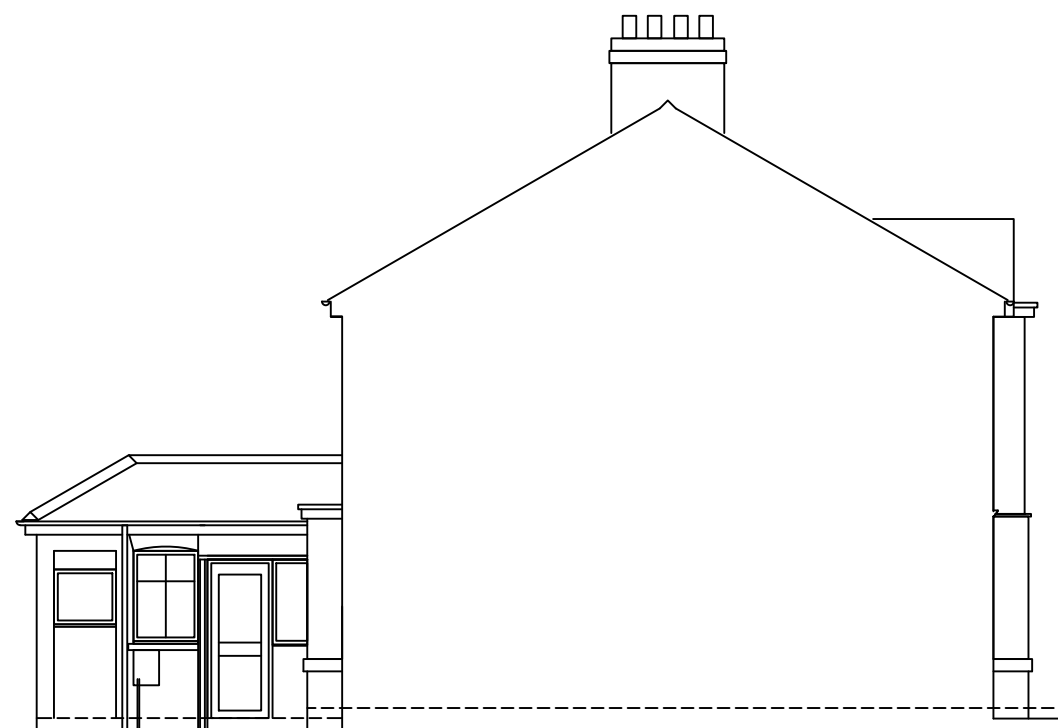


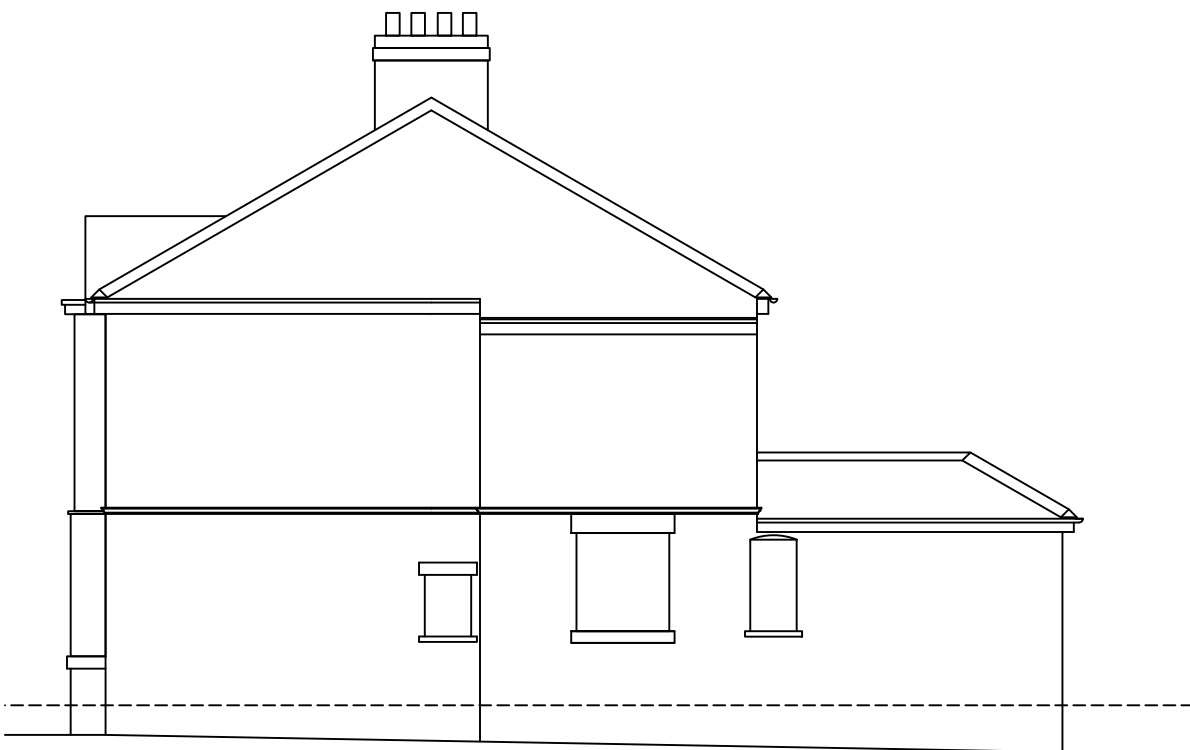

rev	date	description
 AJ COCKER ASSOCIATES CHARTERED BUILDING SURVEYORS New Century House 176 Drake Street Rochdale OL16 1UP Tel: 01706 764880 Fax: 01706 764881 www.ajcockerassociates.co.uk mail@ajcockerassociates.co.uk  the mark of property professionalism worldwide		

Project:
14 Woodlands Avenue Rochdale
EXISTING LAYOUTS

scale: as noted @ A1
date: Sept 24
drawn: IS

Client: Catherine and Mark Bearshaw

Dwg. Nr. B453-01