



DEWEAST CRAFTON PENIT PROPOSED CARACIE ELEVATIONS


Page 1 of 2

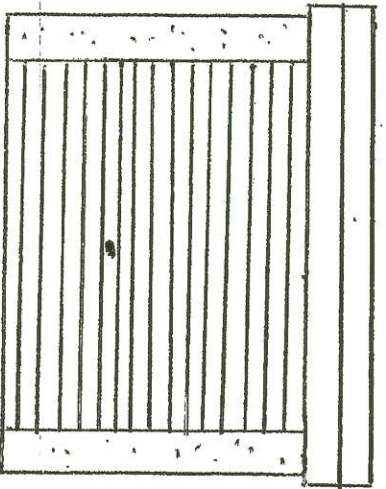


Front View

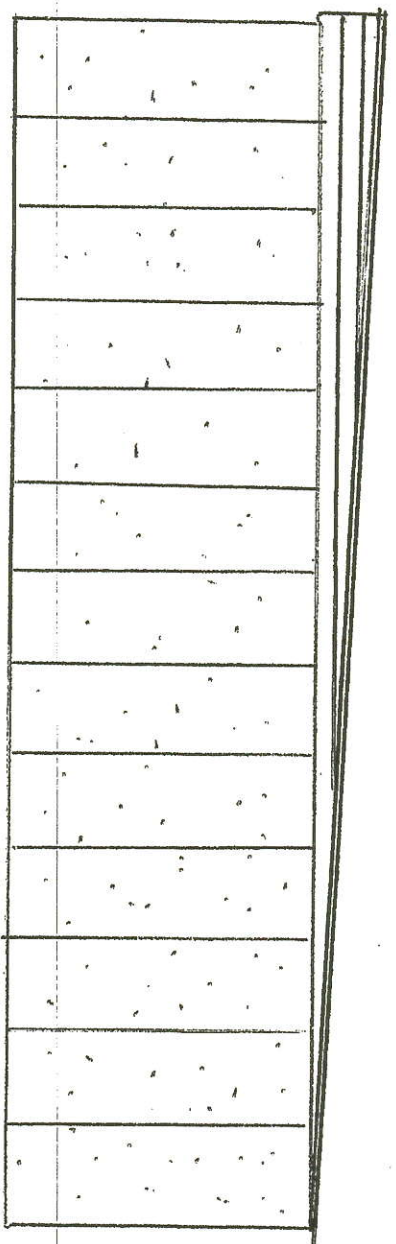

Right View

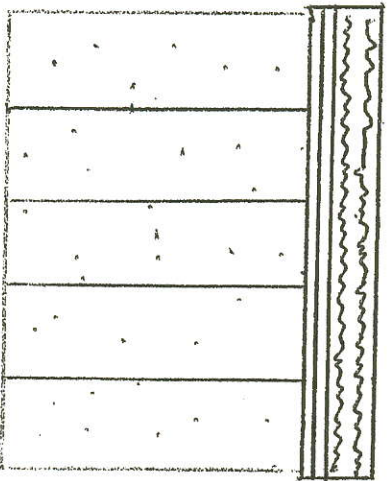

Rear View

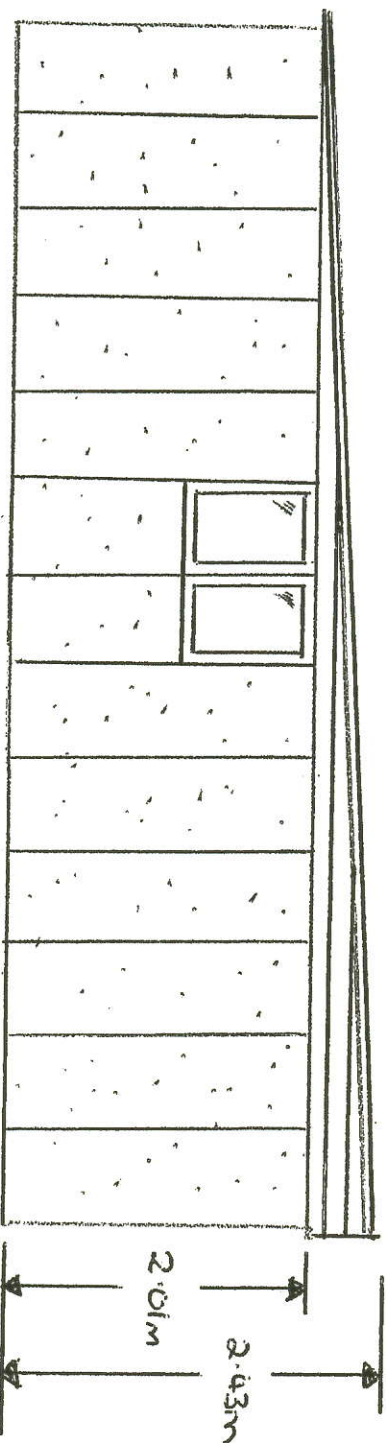

Left View

LOCATION

8 SERIA GROVE

MIDDLETON

MANCHESTER

M24 SDP

Scale 1:50

A4

16/7/24