


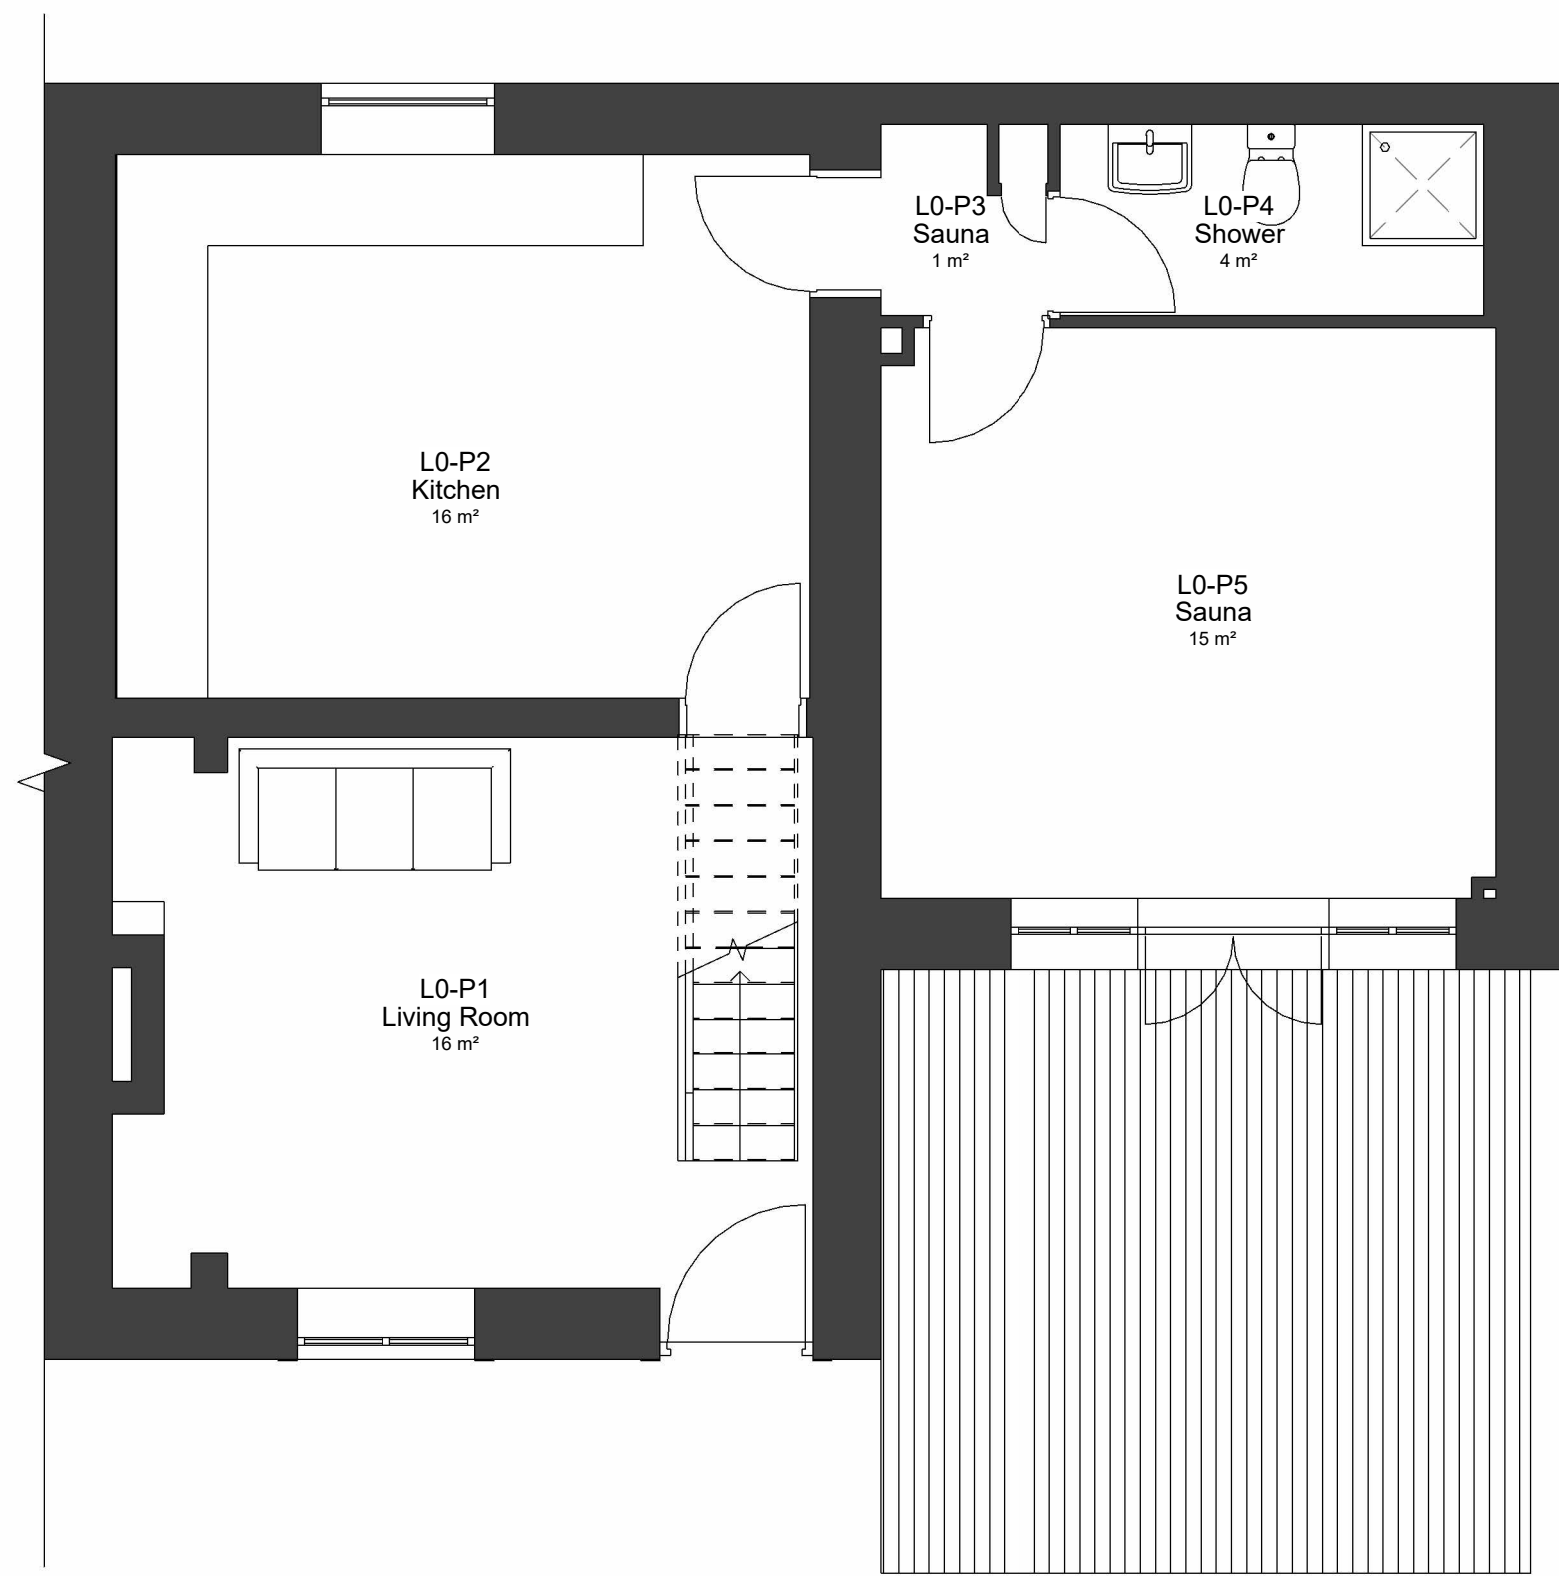


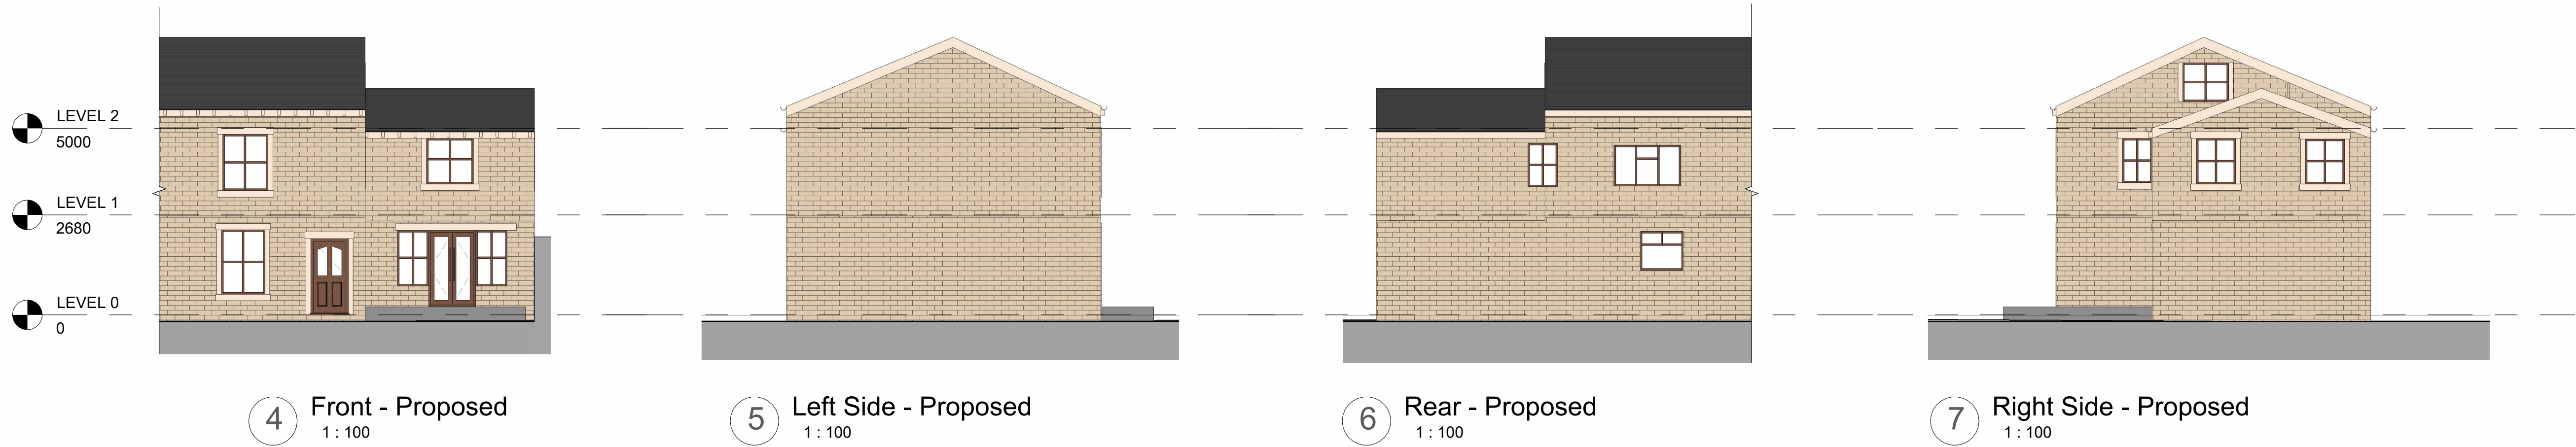


1 Level 0 - Proposed  
1 : 50

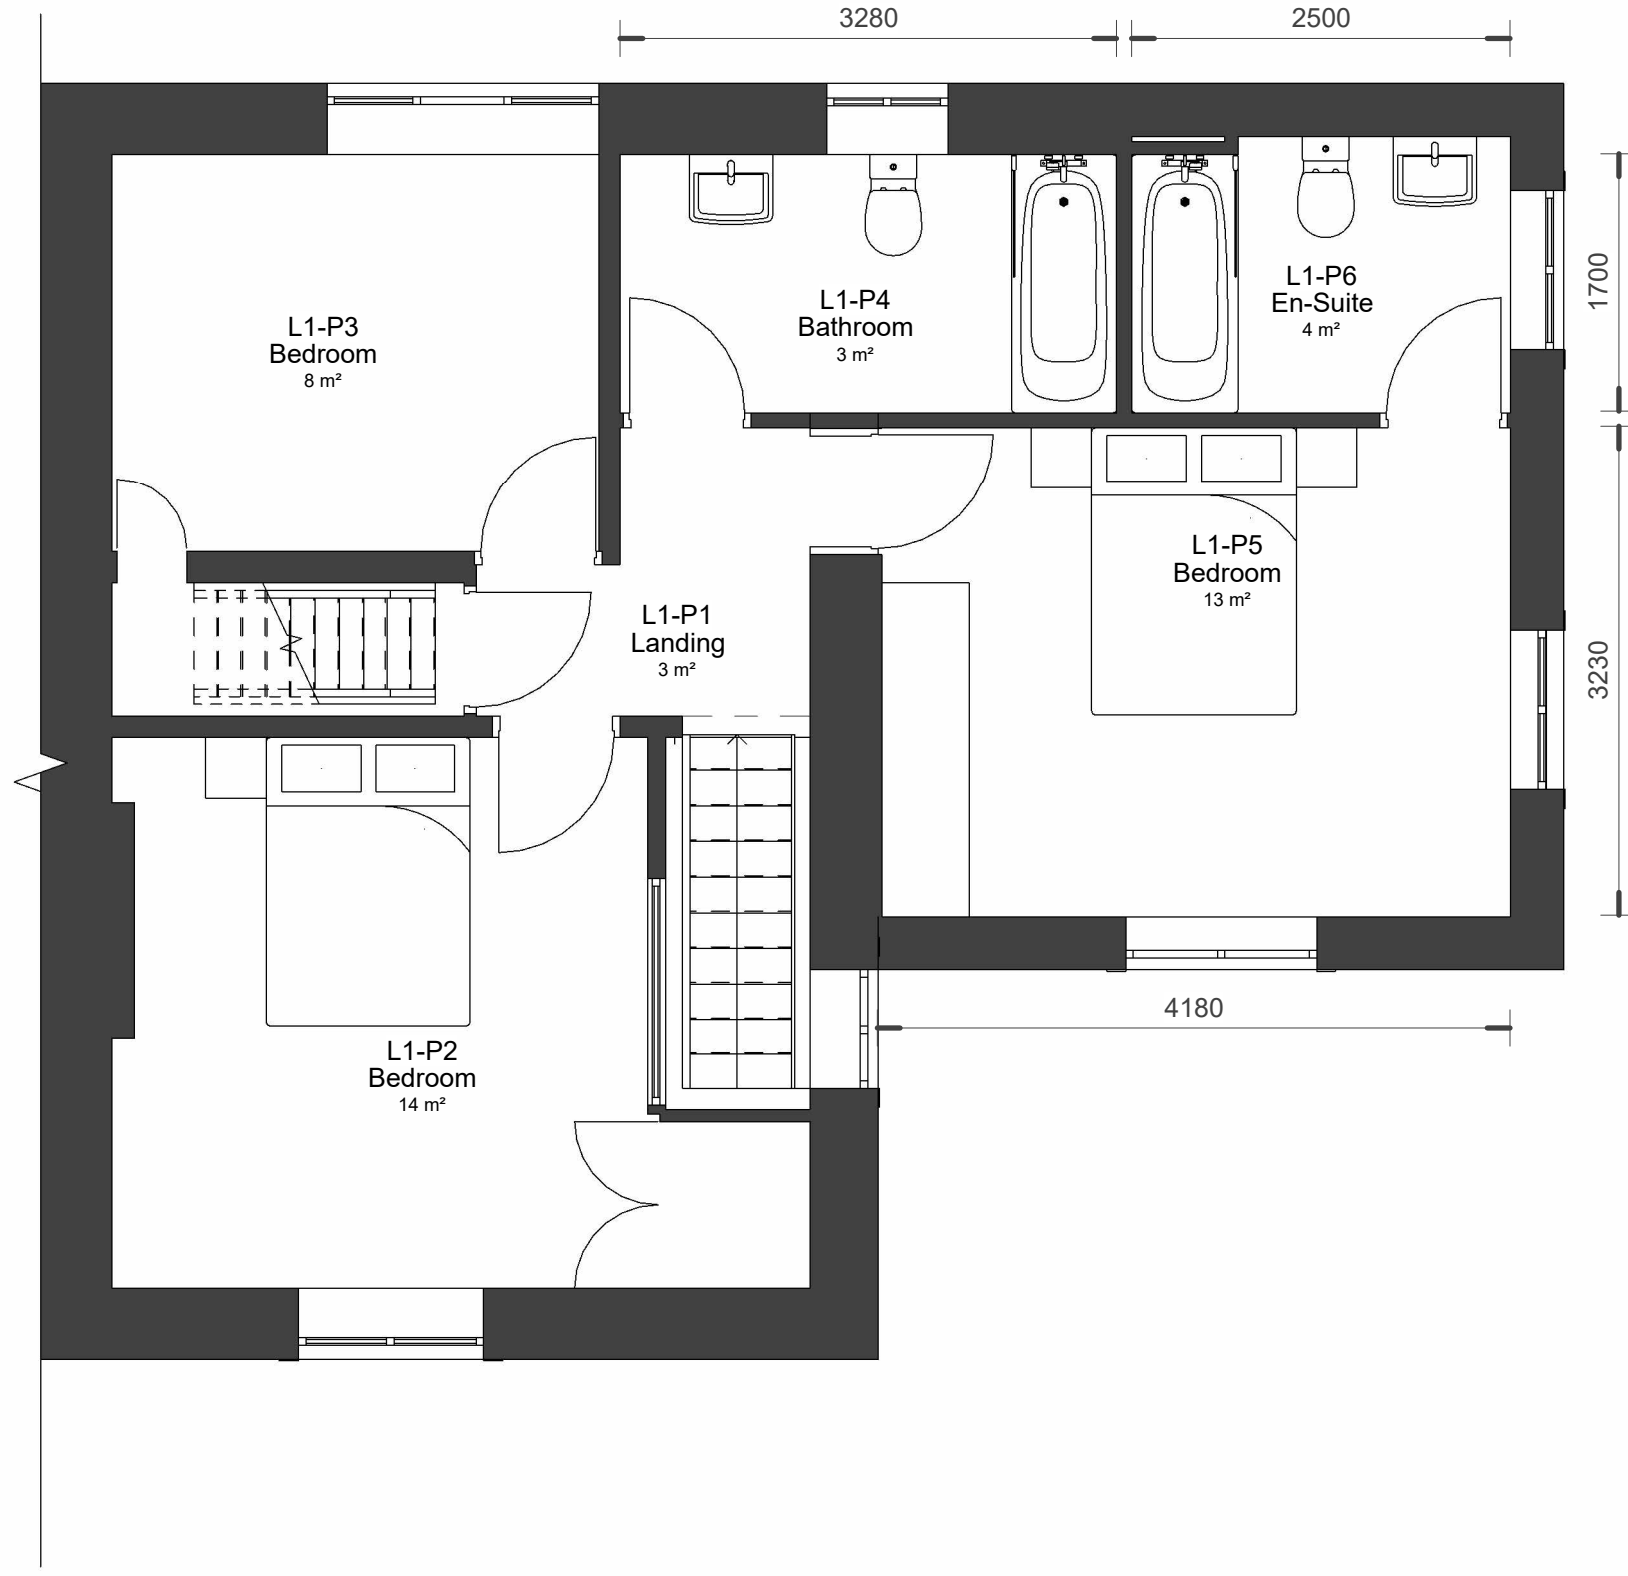

2 Level 1 - Proposed  
1 : 50

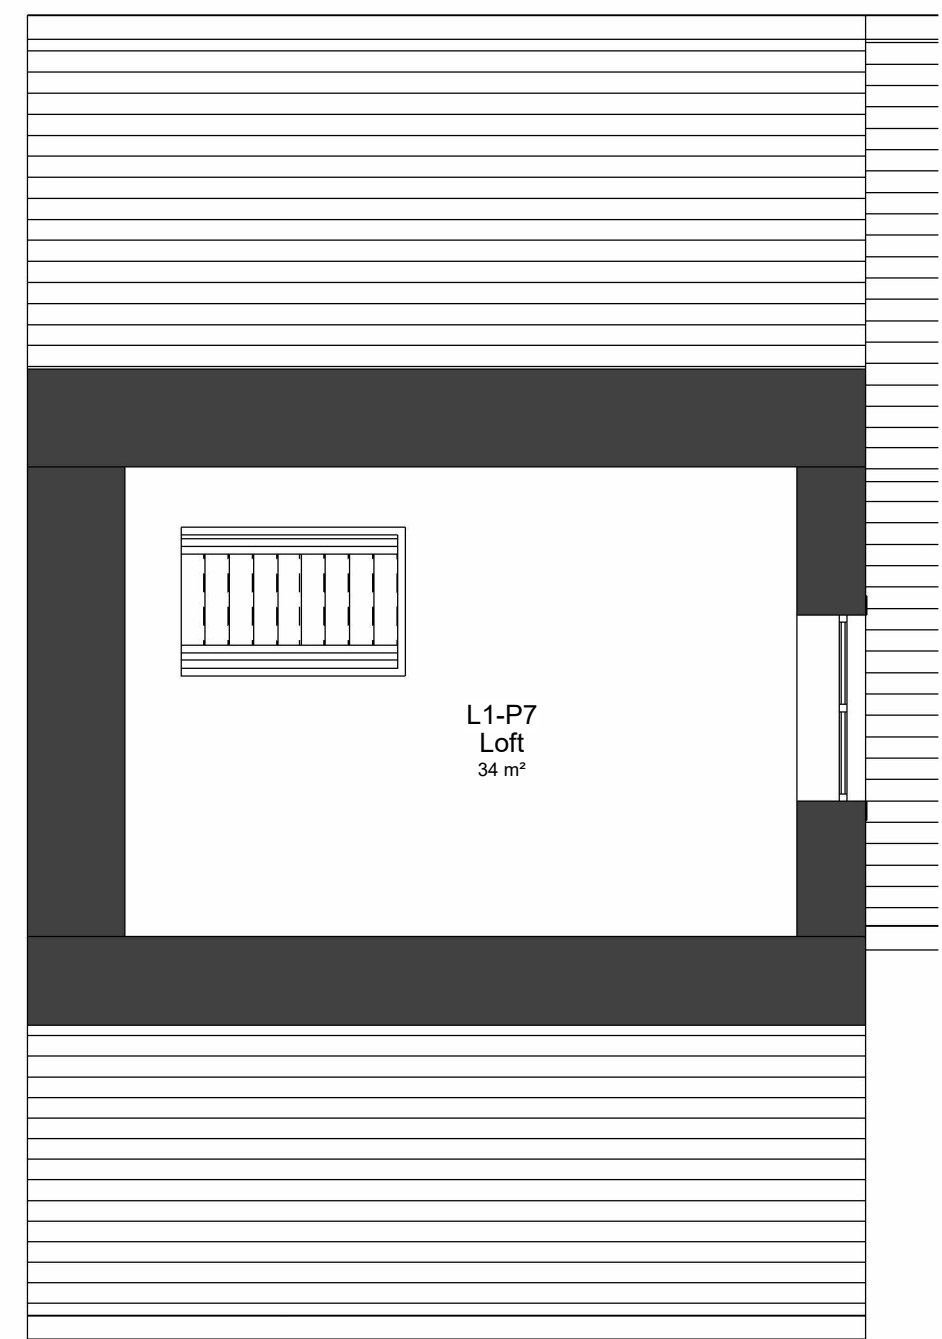

3 Level 2 - Proposed  
1 : 50

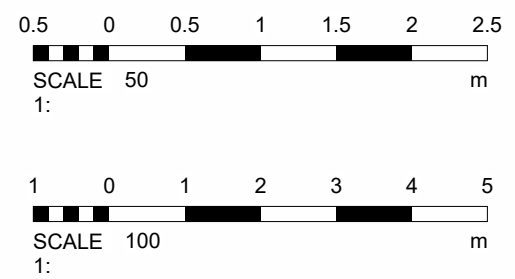

Notes:

© COPYRIGHT : ALL RIGHTS RESERVED.  
This drawing and the building works depicted are the copyright of TP and may not be reproduced or amended except by written permission. no liability will be accepted for amendments made by other persons. all dimensions to be checked on site and architect notified of any discrepancies prior to commencement. do not scale.  
DRAWING TO BE USED FOR THE STATUS INDICATED ONLY.

|                  |                          |    |            |
|------------------|--------------------------|----|------------|
| 3                | Planning Comments        | TP | 24/09/2024 |
| 2                | PLANNING                 | TP | 07/07/2024 |
| 1                | Client - Revised Windows | TP | 26/06/2024 |
| REV              | DESCRIPTION              | BY | DATE       |
| STATUS: PLANNING |                          |    |            |

14 Wickentree Holt  
Norden  
Rochdale  
OL127PQ  
07718789769  
Thomasbpindlebury@gmail.com

|            |     |
|------------|-----|
| CLIENT:    | H.J |
| ARCHITECT: |     |

|                               |             |           |          |
|-------------------------------|-------------|-----------|----------|
| SITE:                         |             |           |          |
| 5 Woodbank                    |             |           |          |
| TITLE:                        |             |           |          |
| Proposed Plans and Elevations |             |           |          |
| SCALE AT A1:                  | DATE:       | DRAWN:    | CHECKED: |
| As indicated                  | 27/05/2024  | TP        | TP       |
| PROJECT NO:                   | DRAWING NO: | REVISION: |          |
| TP011                         | 003         | 3         |          |