


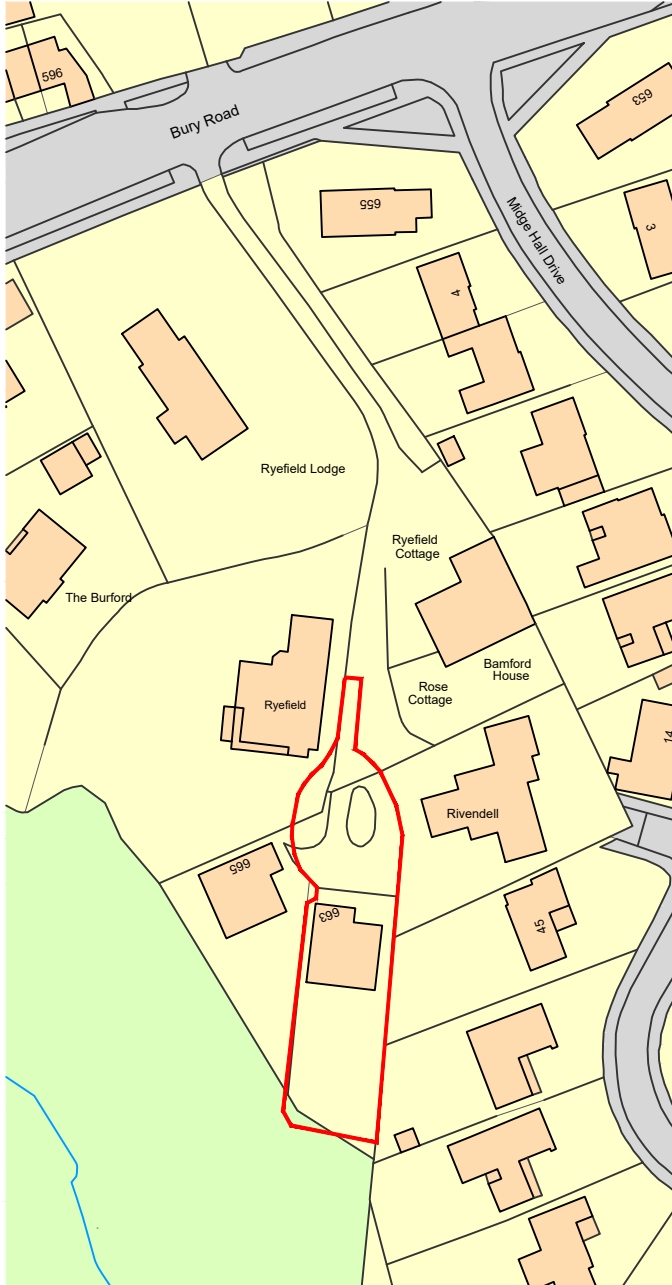

NOTES:

© THIS DRAWING IS COPYRIGHT AND REMAINS THE PROPERTY OF RPS DESIGN GROUP LTD.
DO NOT SCALE FROM THIS DRAWING OTHER THAN FOR THE PURPOSE OF PLANNING - ALL DIMENSIONS TO BE CHECKED ON SITE



Ordnance Survey, (c) Crown Copyright 2024. All rights reserved. Licence number 100022432

REVISION	NOTES
----------	-------

RPS

DESIGN GROUP

0845 5442005

rpsdesigngroup.co.uk

Project No: RPS_24.26

Client: Mr B Whiteman

Site Address:
663 Bury Road, Rochdale OL11 4AU

Drawing Title:
Site Location Plan

Date: Oct' 24 Scale: 1:1250 @ A4

Drawn by: SS Checked by: AC

Drawing No:
L700
STATUS:
PLANNING