



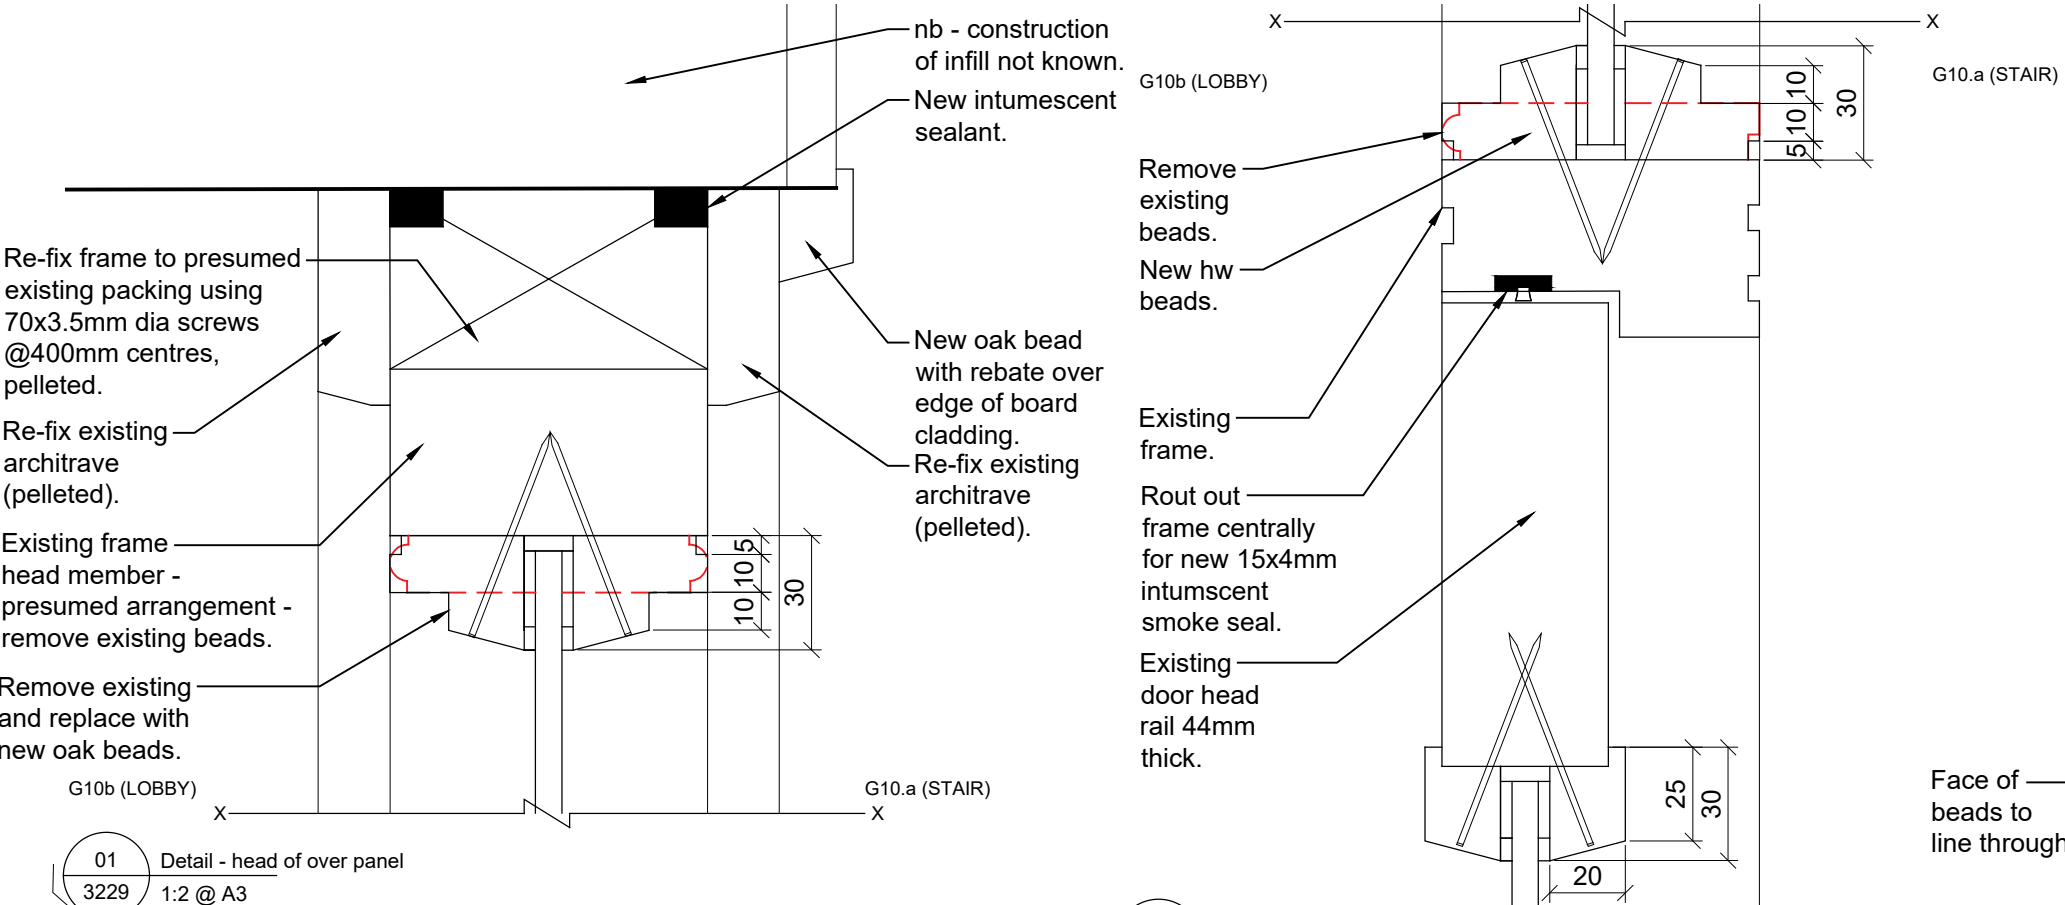


01 Detail - head of over panel
3229 1:2 @ A3

02 Detail - door head and over panel
3229 1:2 @ A3

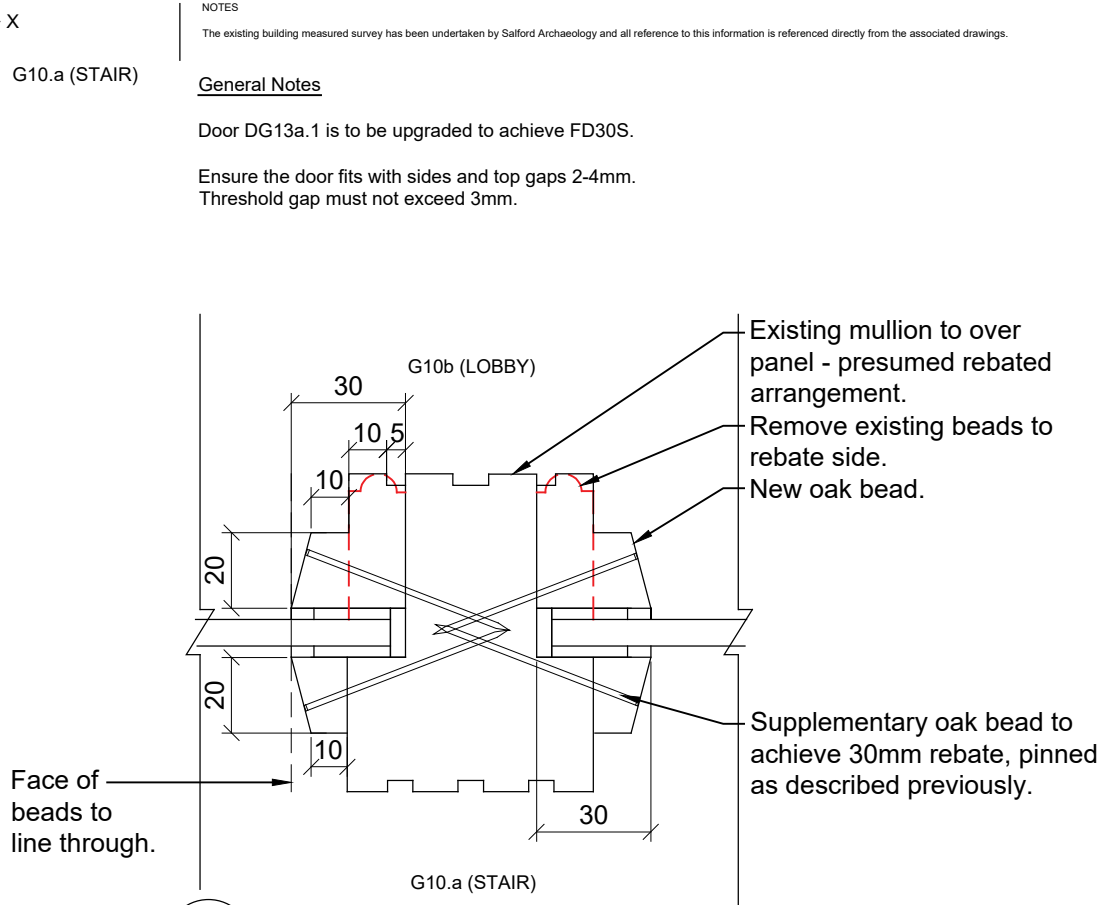

03 Detail - over panel mullion
3229 1:2 @ A3

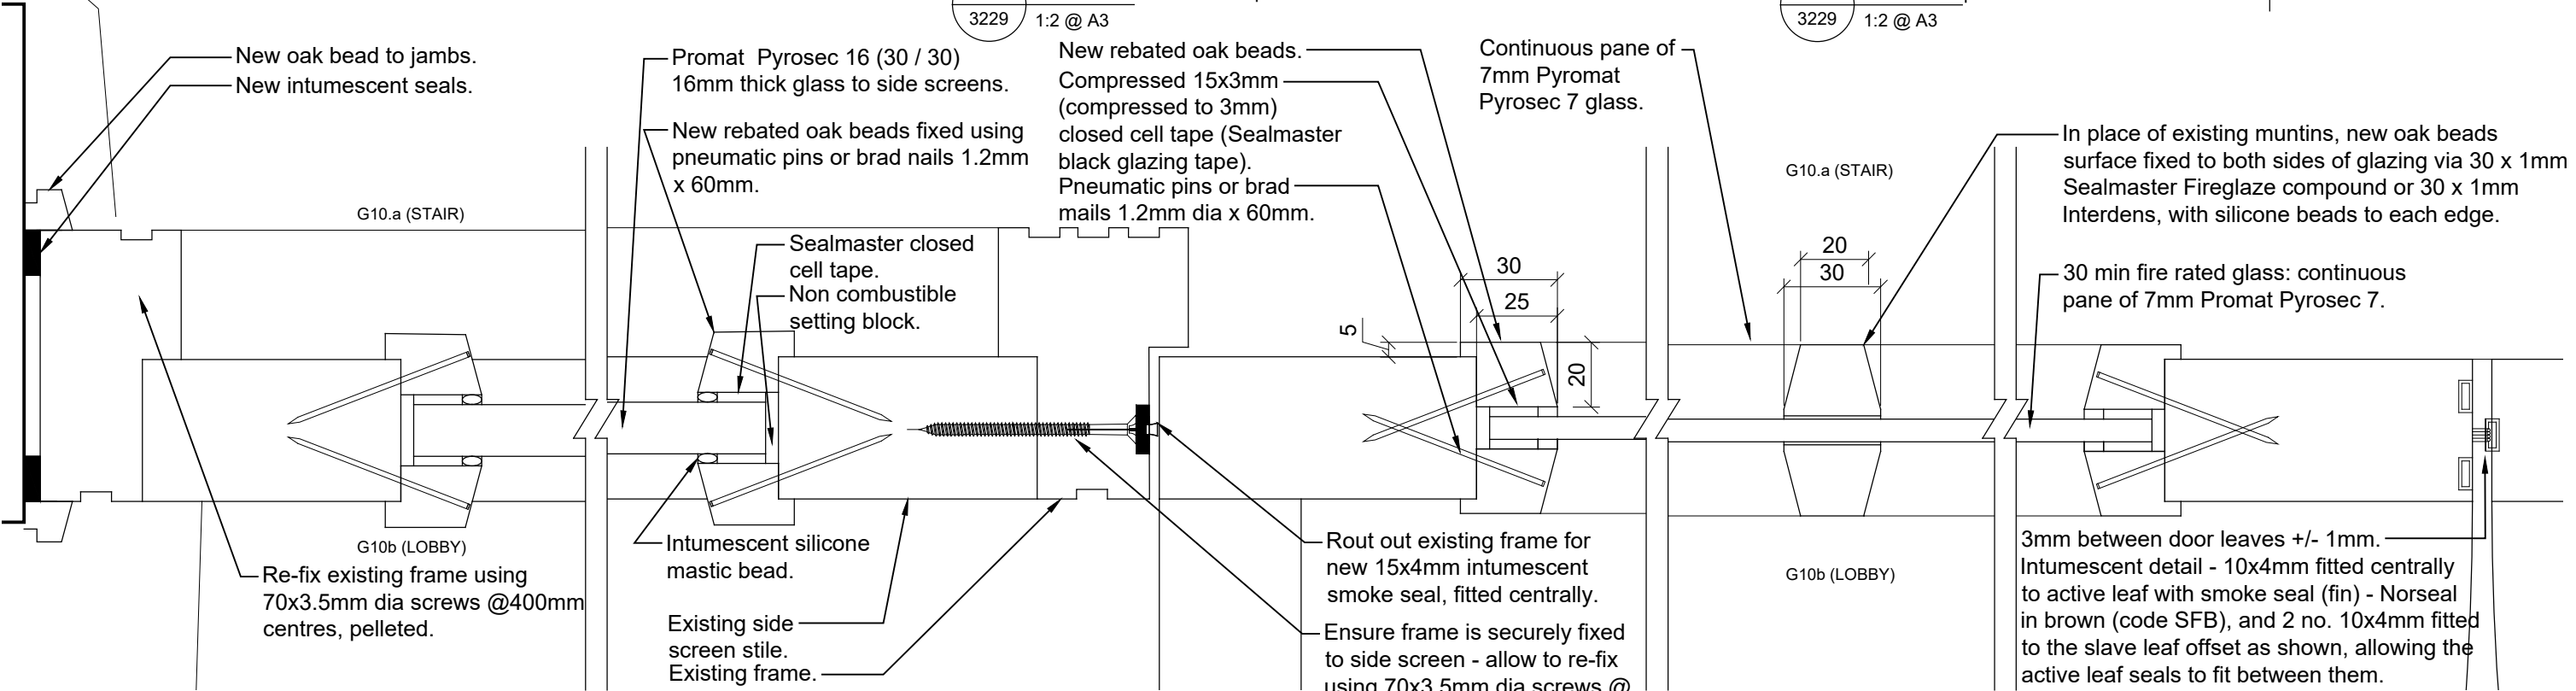

04 Detail - plan section - jamb
3229 1:2 @ A3

05 Detail - plan section - frame
3229 1:2 @ A3

06 Detail - plan section - 'muntin'
3229 1:2 @ A3

07 Detail - plan section - meeting stiles
3229 1:2 @ A3

Notes 1. Any dwg format drawing is to be read in conjunction with and at the scale of the accompanying pdf. 2. Where colours other than black or grey are used, the drawing must be plotted in colour. 3. For status "C" (Construction) drawings all dimensions are to be checked on site by the contractor, scaling is for Local Authority purposes only. 4. Unless otherwise indicated, all dimensions are in millimeters. 5. All information on this drawing is to be read in conjunction with the relevant Donald Insall Associates specification and trade contractors' drawings and information by specialists. 6. In the event of any discrepancy, please contact us immediately. 7. This drawing may contain survey information by others and is to be used solely for the purposes for which it was issued. 8. These are uncontrolled documents issued for information purposes only. If you have any queries regarding the drawings, please contact DIA immediately. 9. Please note DIA cannot be held responsible for any errors arising from changes made to an uncontrolled dwg file.		Status codes S0 Work in Progress S1 Suitable for Co-ordination S2 Suitable for Information S3 Suitable for Review & Comment S4 Suitable for Stage Approval D1 Suitable for Costing D2 Suitable for Tender D3 Suitable for Contractor Design D4 Suitable for Manufacture/Procurement A1,A2,A3, An etc. Approved and accepted as stage complete B1,B2,B3, Bn etc. Partially signed off, with minor comments from the Client CR Construction Record		<table><tr><td></td><td></</td></tr></table>	</
	</						