




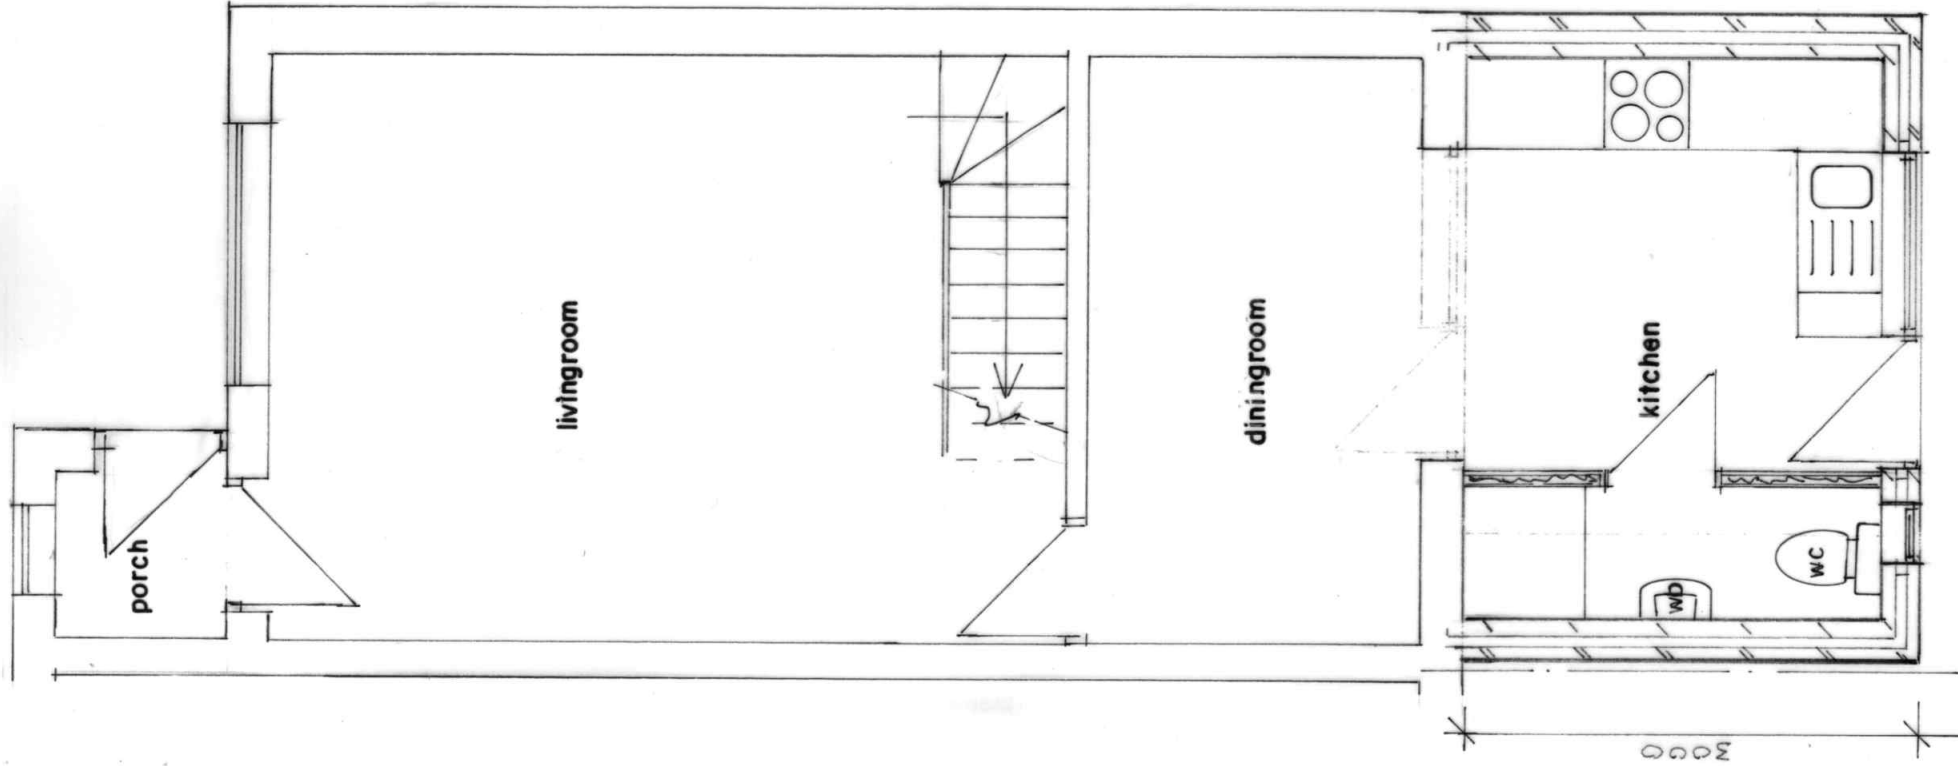

GROUND FLOOR PLAN
(PROPOSED)

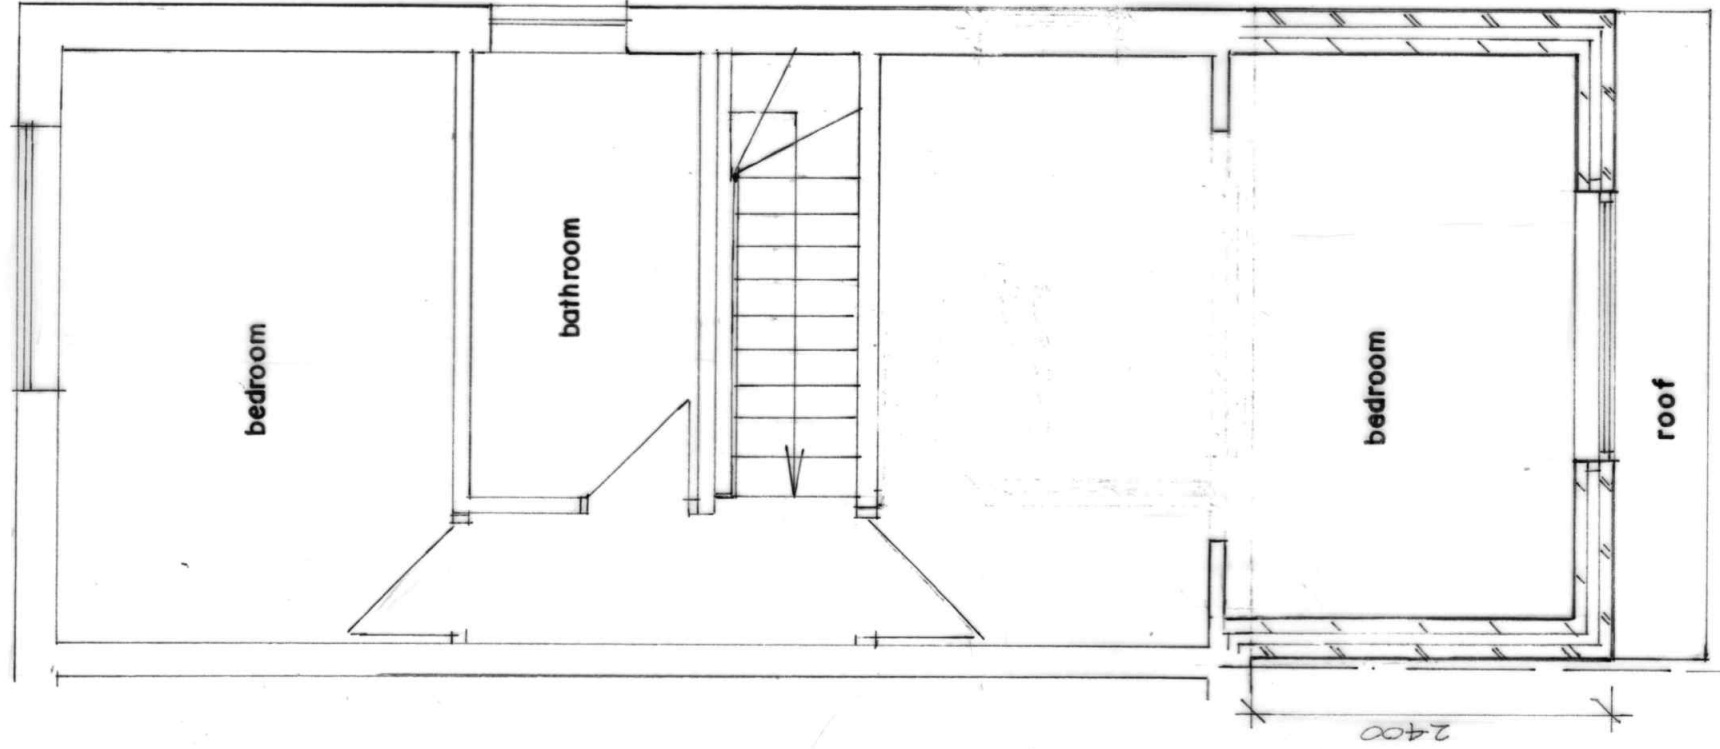

FIRST FLOOR PLAN
(PROPOSED)

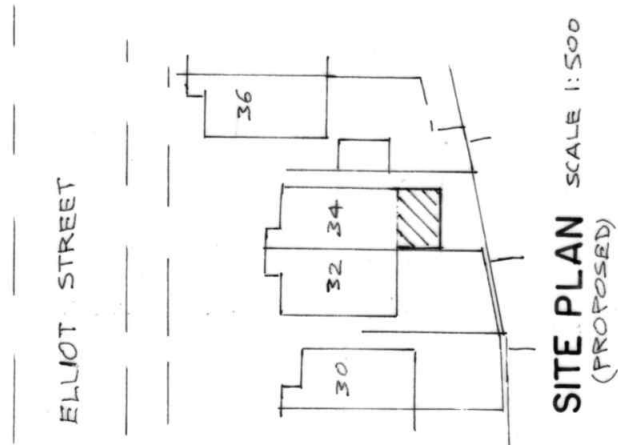

BUILDING DESIGN SERVICES M. FAROOQ 418 Bury Road Rochdale OL11 5EU. Tel: 01706 712231 Mob: 07967605763	
PROPOSED DOUBLE STOREY REAR EXTENSION AT 34 ELLIOT STREET ROCHDALE OL12 0HF	
For: MR TASADIQ NAVEED	
Plan	2221/2