




PROPOSED ELEVATION - A
SCALE: 1:100

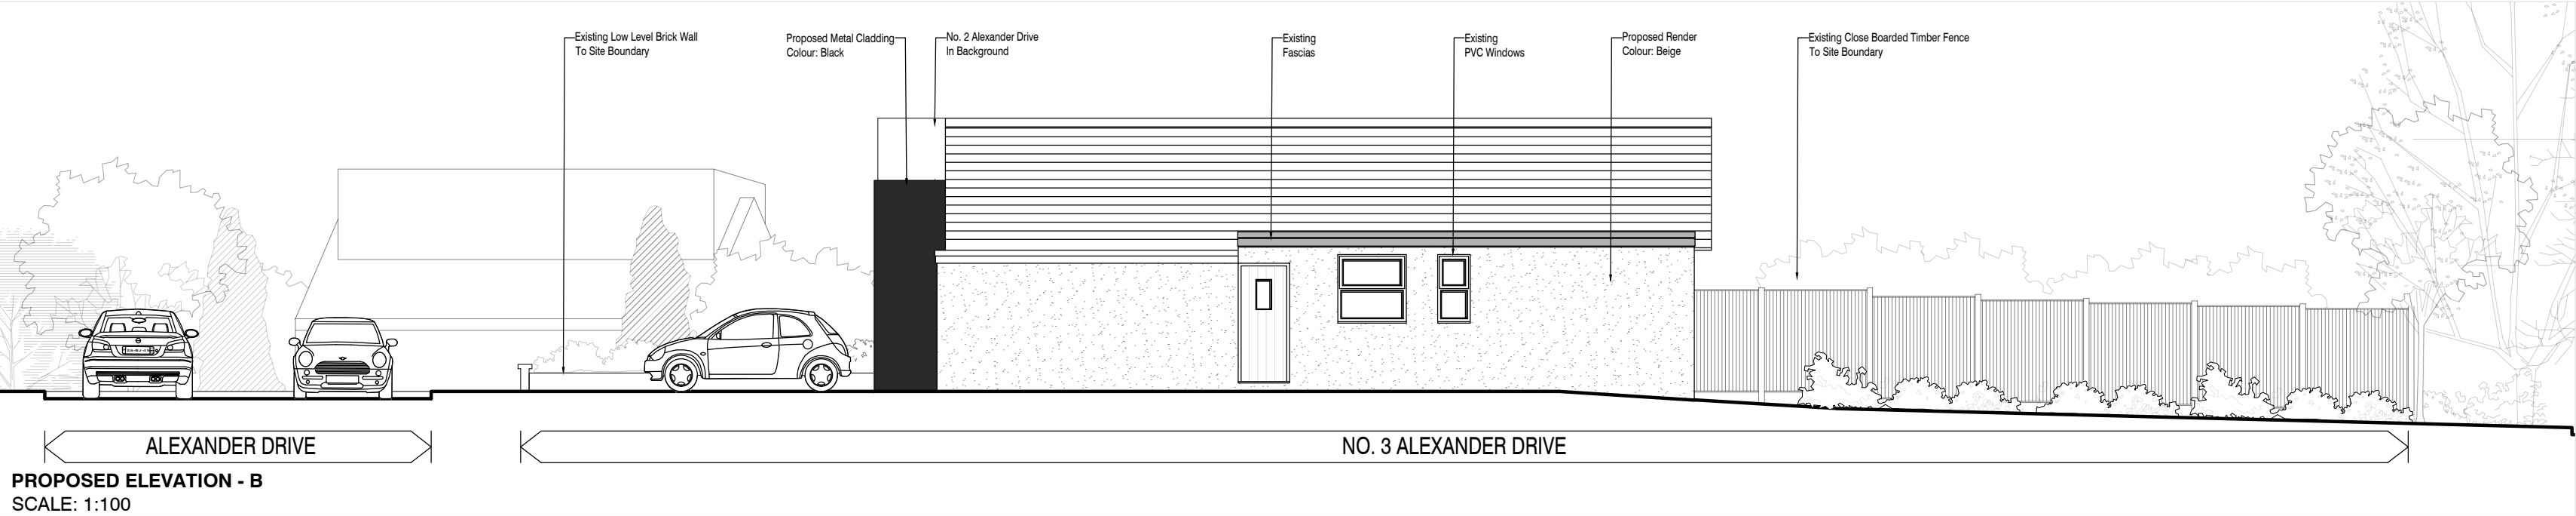


PROPOSED ELEVATION - B
SCALE: 1:100

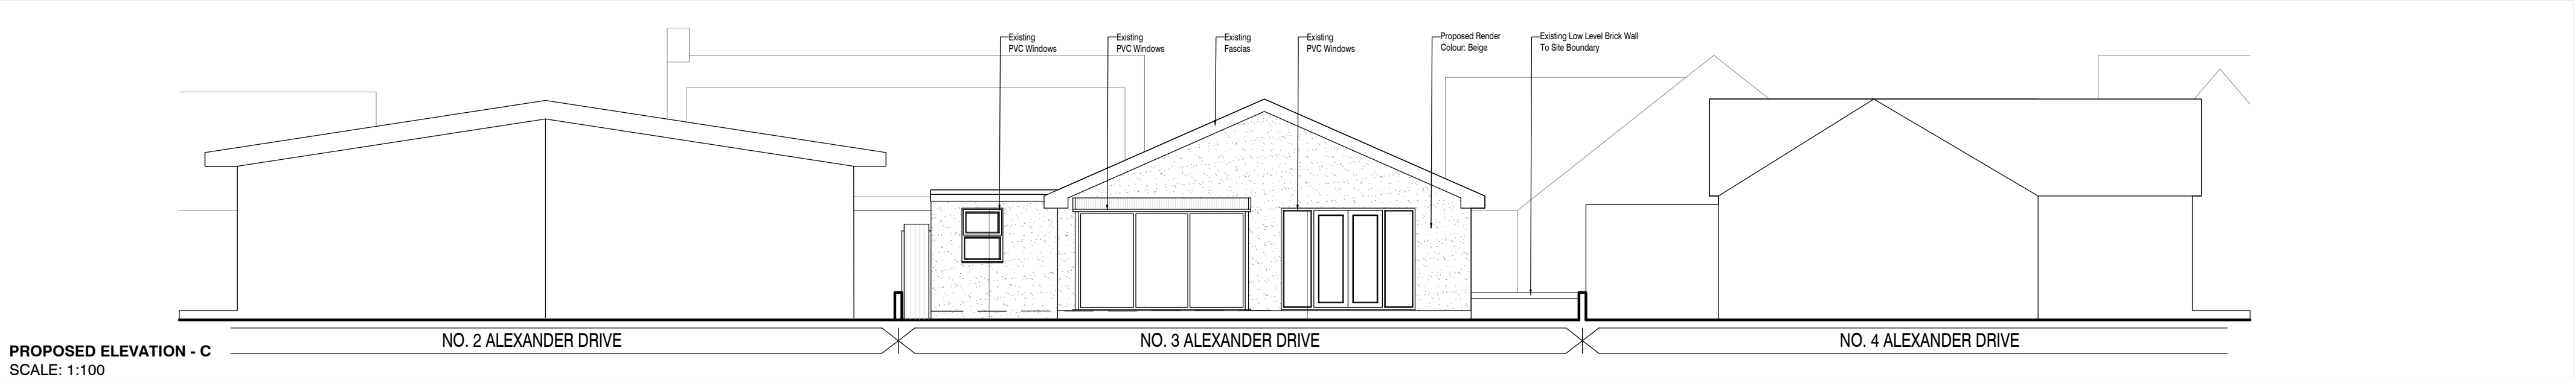

PROPOSED ELEVATION - C
SCALE: 1:100

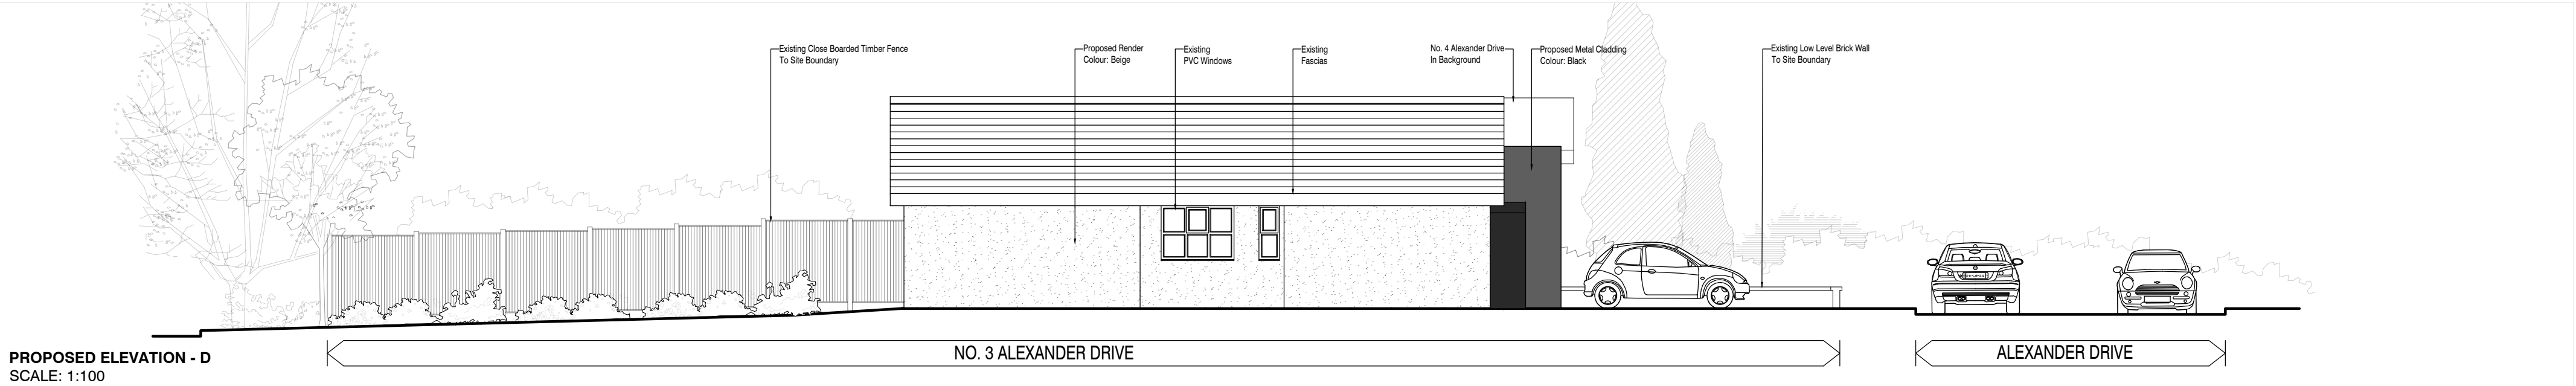

PROPOSED ELEVATION - D
SCALE: 1:100

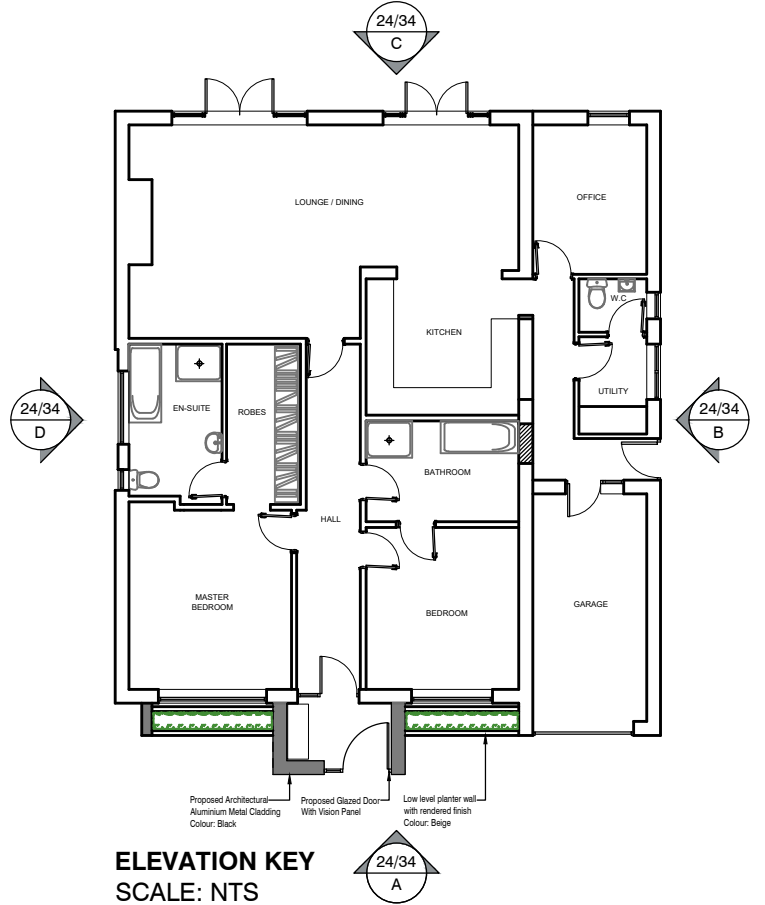

ELEVATION KEY
SCALE: NTS