

Notes

This drawing is to be read in conjunction with the following DLA-
Architecture drawings numbers.

2022-052-20000 GROUND AND FIRST FLOOR G.A
2022-052-20002 ROOF PLAN
2022-052-20010 G.A ELEVATIONS AND SECTION

This Drawing is for planning only, it is not to be used for any other
purpose.

External Materials Schedule	
Ref	Material description
1	Built up metal profiled cladding panel 32mm profile sheet laid horizontally wide rib out finish Colorcoat Prisma colour Metallic Silver RAL 9006
2	Built up metal profiled cladding panel 32mm profile sheet laid vertically narrow rib out finish Colorcoat Prisma colour Sargasso RAL 5003
3	Built up metal profiled insulated cladding 50mm half round panels vertically laid colour Merlin Grey BS18B25
4	Built up metal profiled insulated cladding 40mm deep, 300mm microrib panels horizontally laid with pre-fabricated external corner panels. Colorcoat Prisma colour Metallic Silver RAL 9006
5	PCC retaining / dock wall
6	Powder coated aluminium framed curtain walling colour BS18B25 Merlin Grey with double glazed units argon filled 'low e' clear inner pane with look-a-like panels and integral door where indicated
7	Office windows powder coated aluminium framed double glazed fixed lights argon filled cavity low 'e' clear inner pane
8	Insulated vertical rise sectional level access doors colour Merlin Grey BS18B25
9	Powder coated steel external doorsets to warehouse colour Merlin Grey BS18B25


NOTE: THIS IS A COLOUR DRAWING. IN ORDER TO ENSURE
ANY SUBSEQUENT REPRODUCTION IS VIEWED CORRECTLY IT
IS TO BE RE-PRINTED IN FULL COLOUR

INFORMATION CONTAINED IN THIS DRAWING IS THE
SOLE COPYRIGHT OF DLA ARCHITECTURE LTD AND IS
NOT TO BE REPRODUCED WITHOUT PERMISSION


DO NOT SCALE, REFER TO FIGURED DIMENSIONS ONLY

REVISIONS


P01	PLANNING ISSUE	14/07/22 BO
P02	UPDATED FOR PLANNING SUBMISSION	18/08/22 CF PT
P03	FUTURE OFFICE WINDOWS OMITTED AS DISCUSSED WITH ALISON TRUMAN INTERNAL DEVELOPMENT MANAGER AT ROCKDALE BOROUGH COUNCIL L20AL DATED 21/09/22	21/09/22 VS B03
P04	PLANNING NMA - LOADS ADDED, GROUND FLOOR WINDOWS ADDED, COMPOSITE GLAZING CHANGED TO BUILT UP FINAL EXIT DOOR ON ELEVATION 3 BETWEEN GRIDLINE U AND V REPOSITIONED BETWEEN GRIDLINES T AND U	10/07/24 CF PT

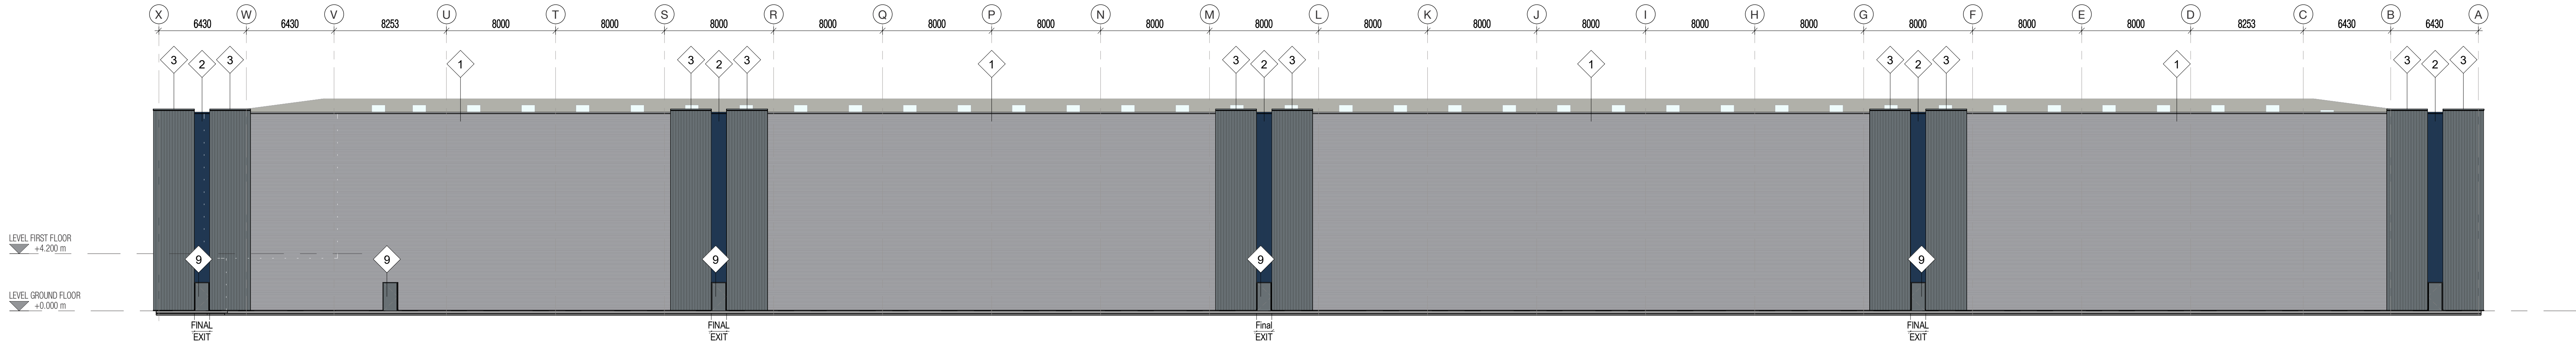


ELEVATION 1
1 : 200

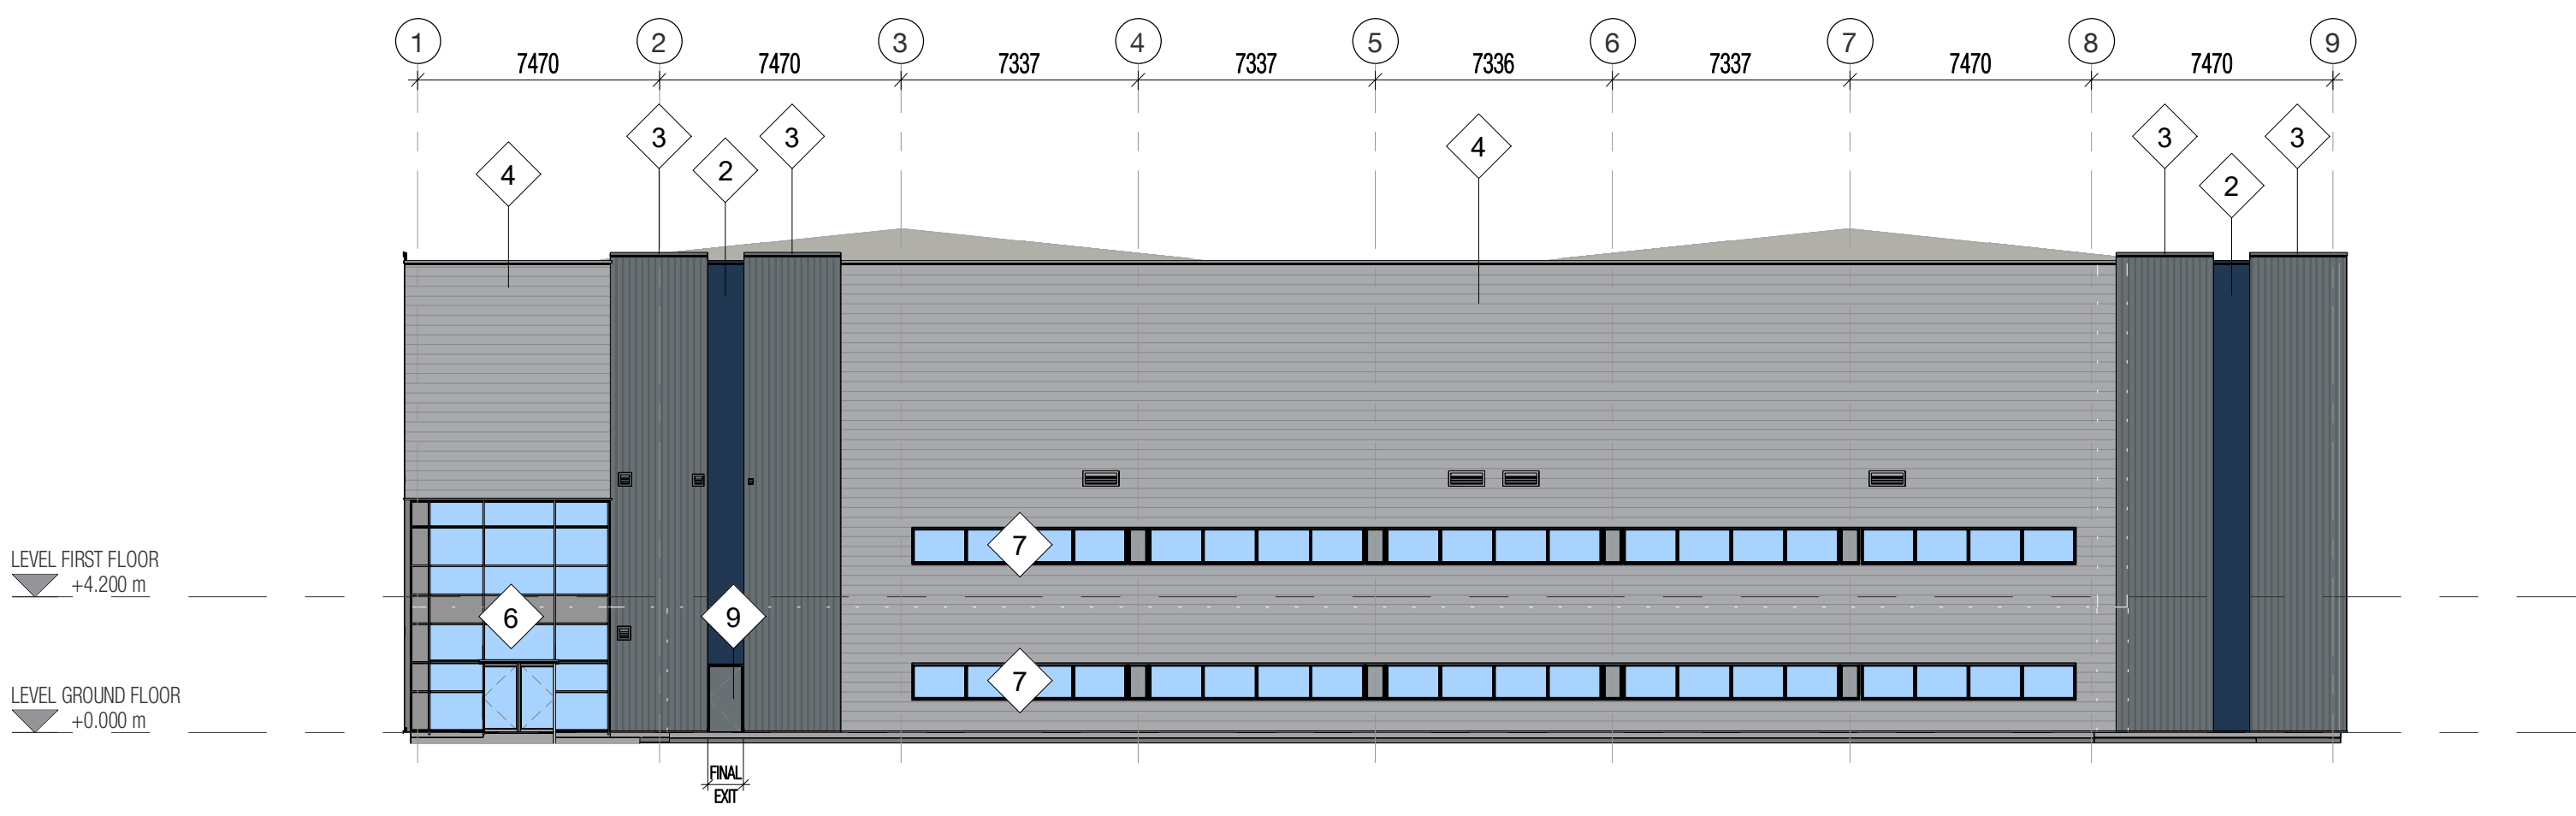


ELEVATION 2
1 : 200

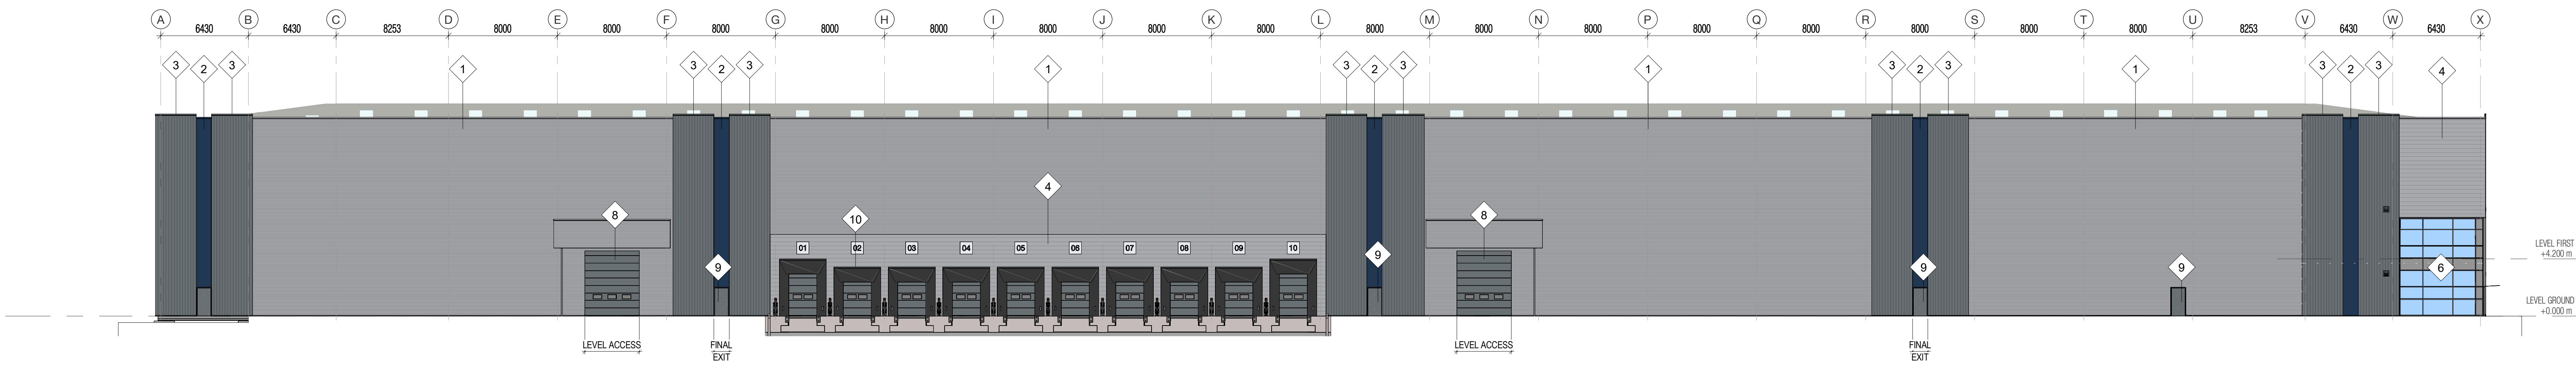

ELEVATION 3
1 : 200

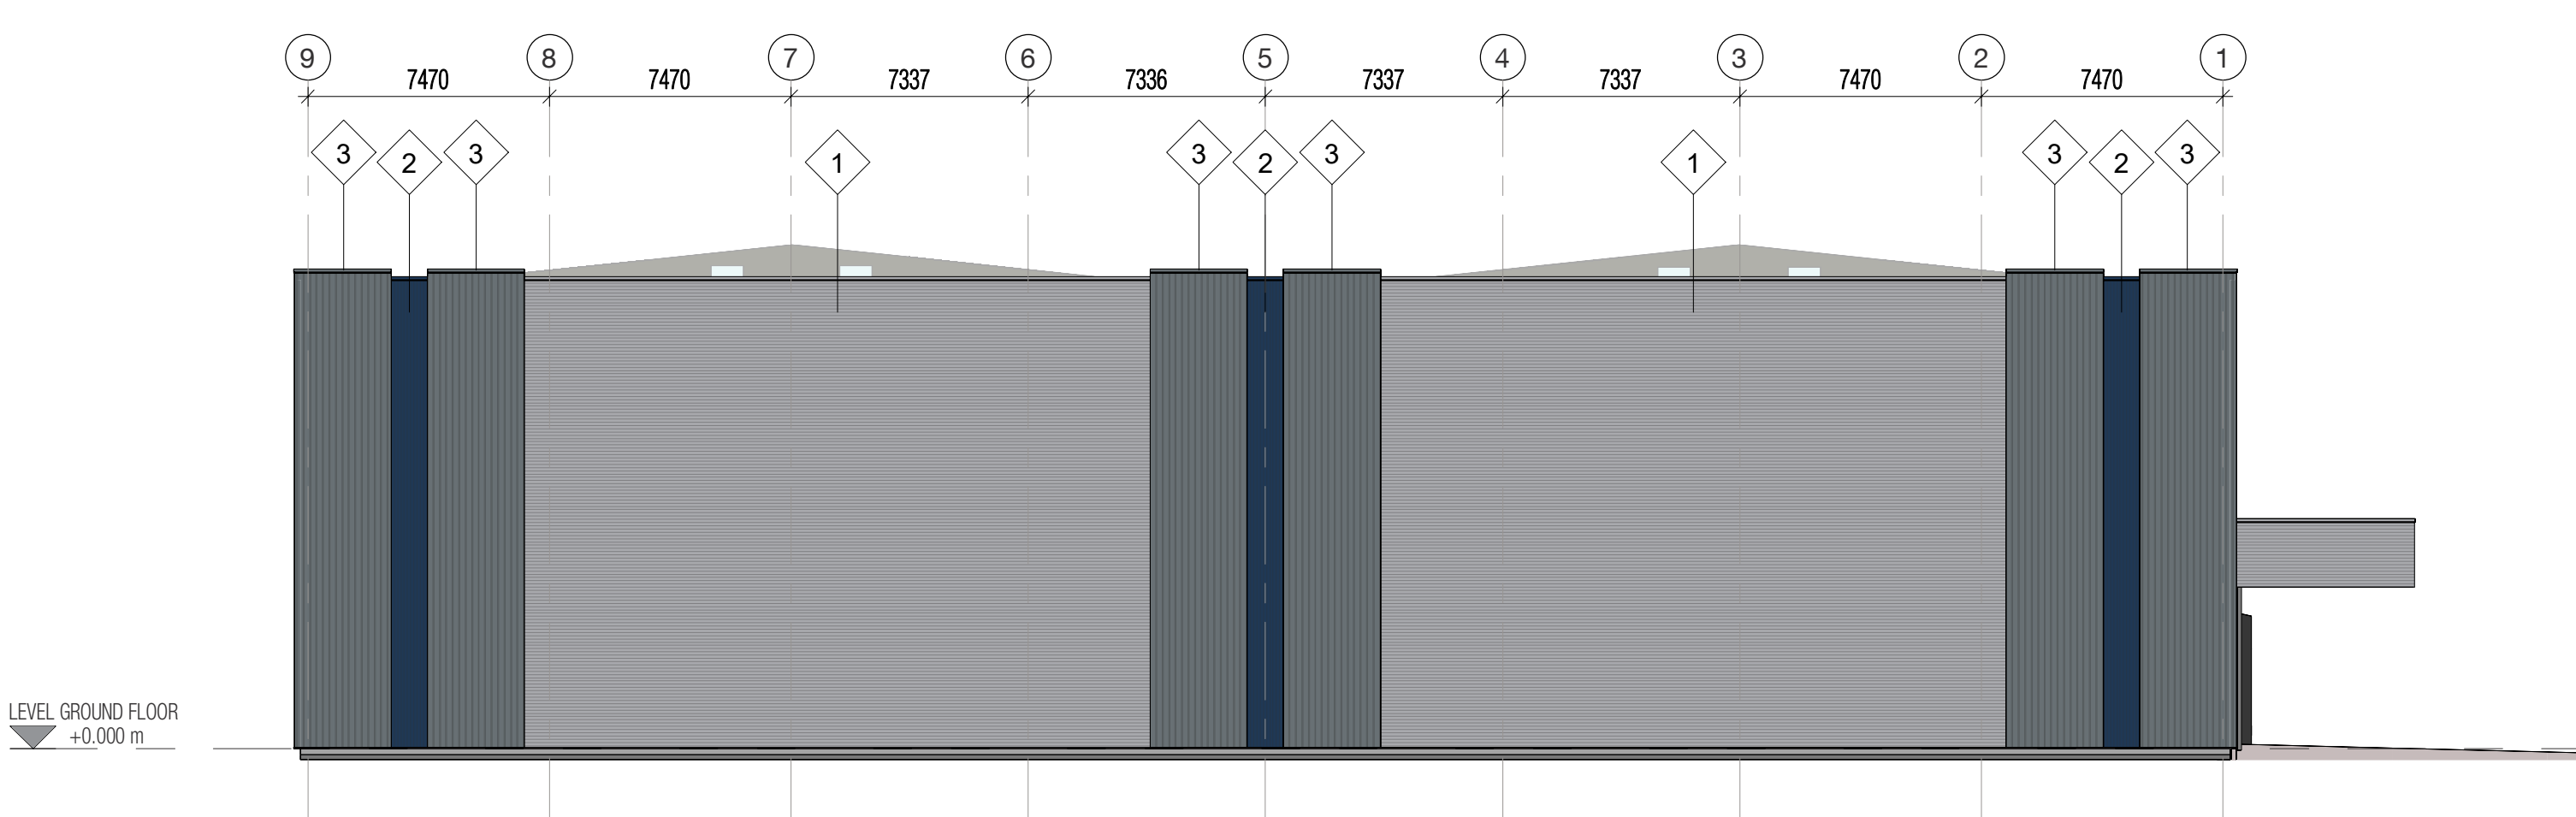

ELEVATION 4
1 : 200

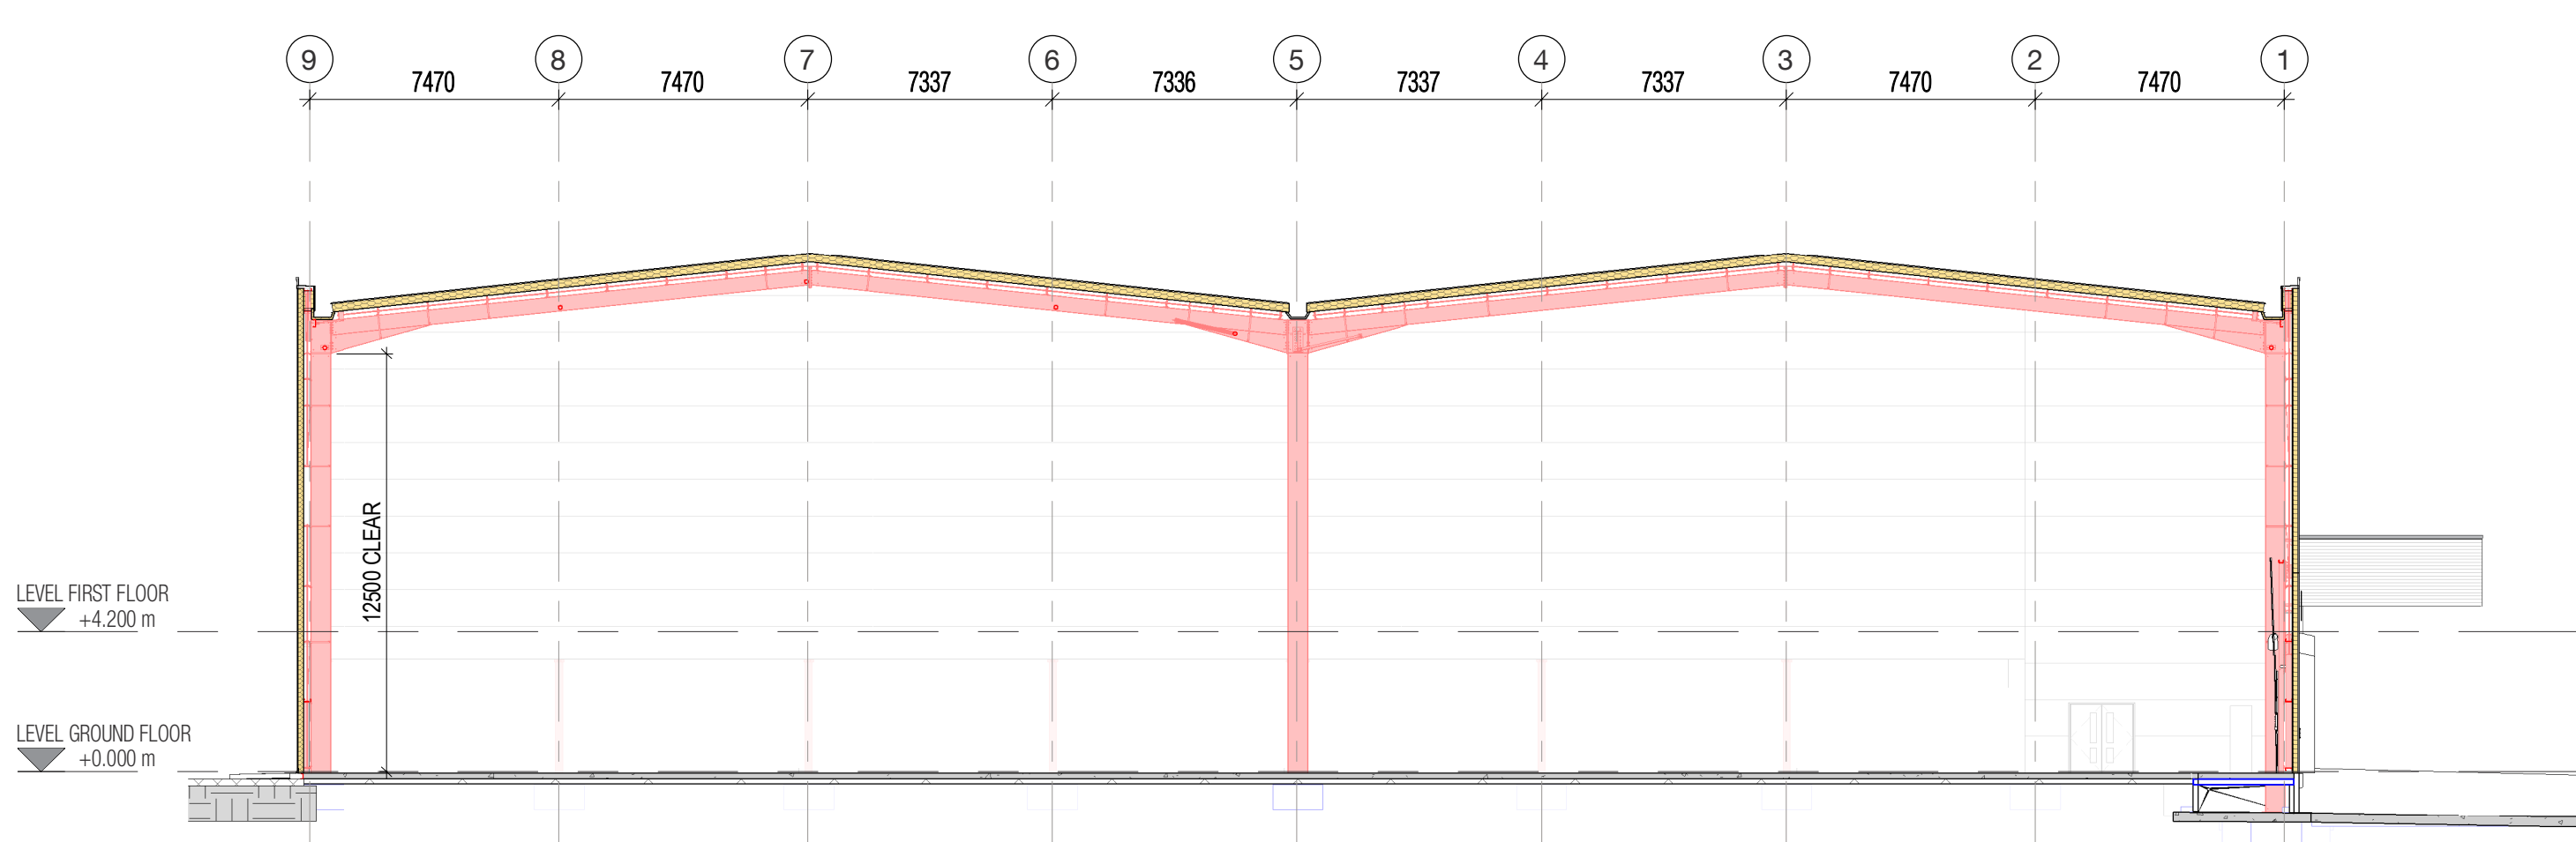

SECTION A-A
1 : 200



dlA
ARCHITECTURE
55 St Pauls Street | Leeds | LS1 2TE
0113 887 3100
www.dla-architecture.co.uk

PROJECT
KINGSWAY PLOT J

TITLE
UNIT J1 GA ELEVATIONS
& SECTION

SCALE
1 : 200 @ A0

DATE
20/05/2022

DLA REF
2022-052

DRAWN
CF

REVIEWED
PT

PROJECT ORIGINATOR
KPJ

ORIGINATOR
DLA

ZONE
J1

LEVEL TYPE
XX

ROLE
DR

NUMBER
A 20010

STATUS
PLANNING

REVISION
P04