


Scale Bar

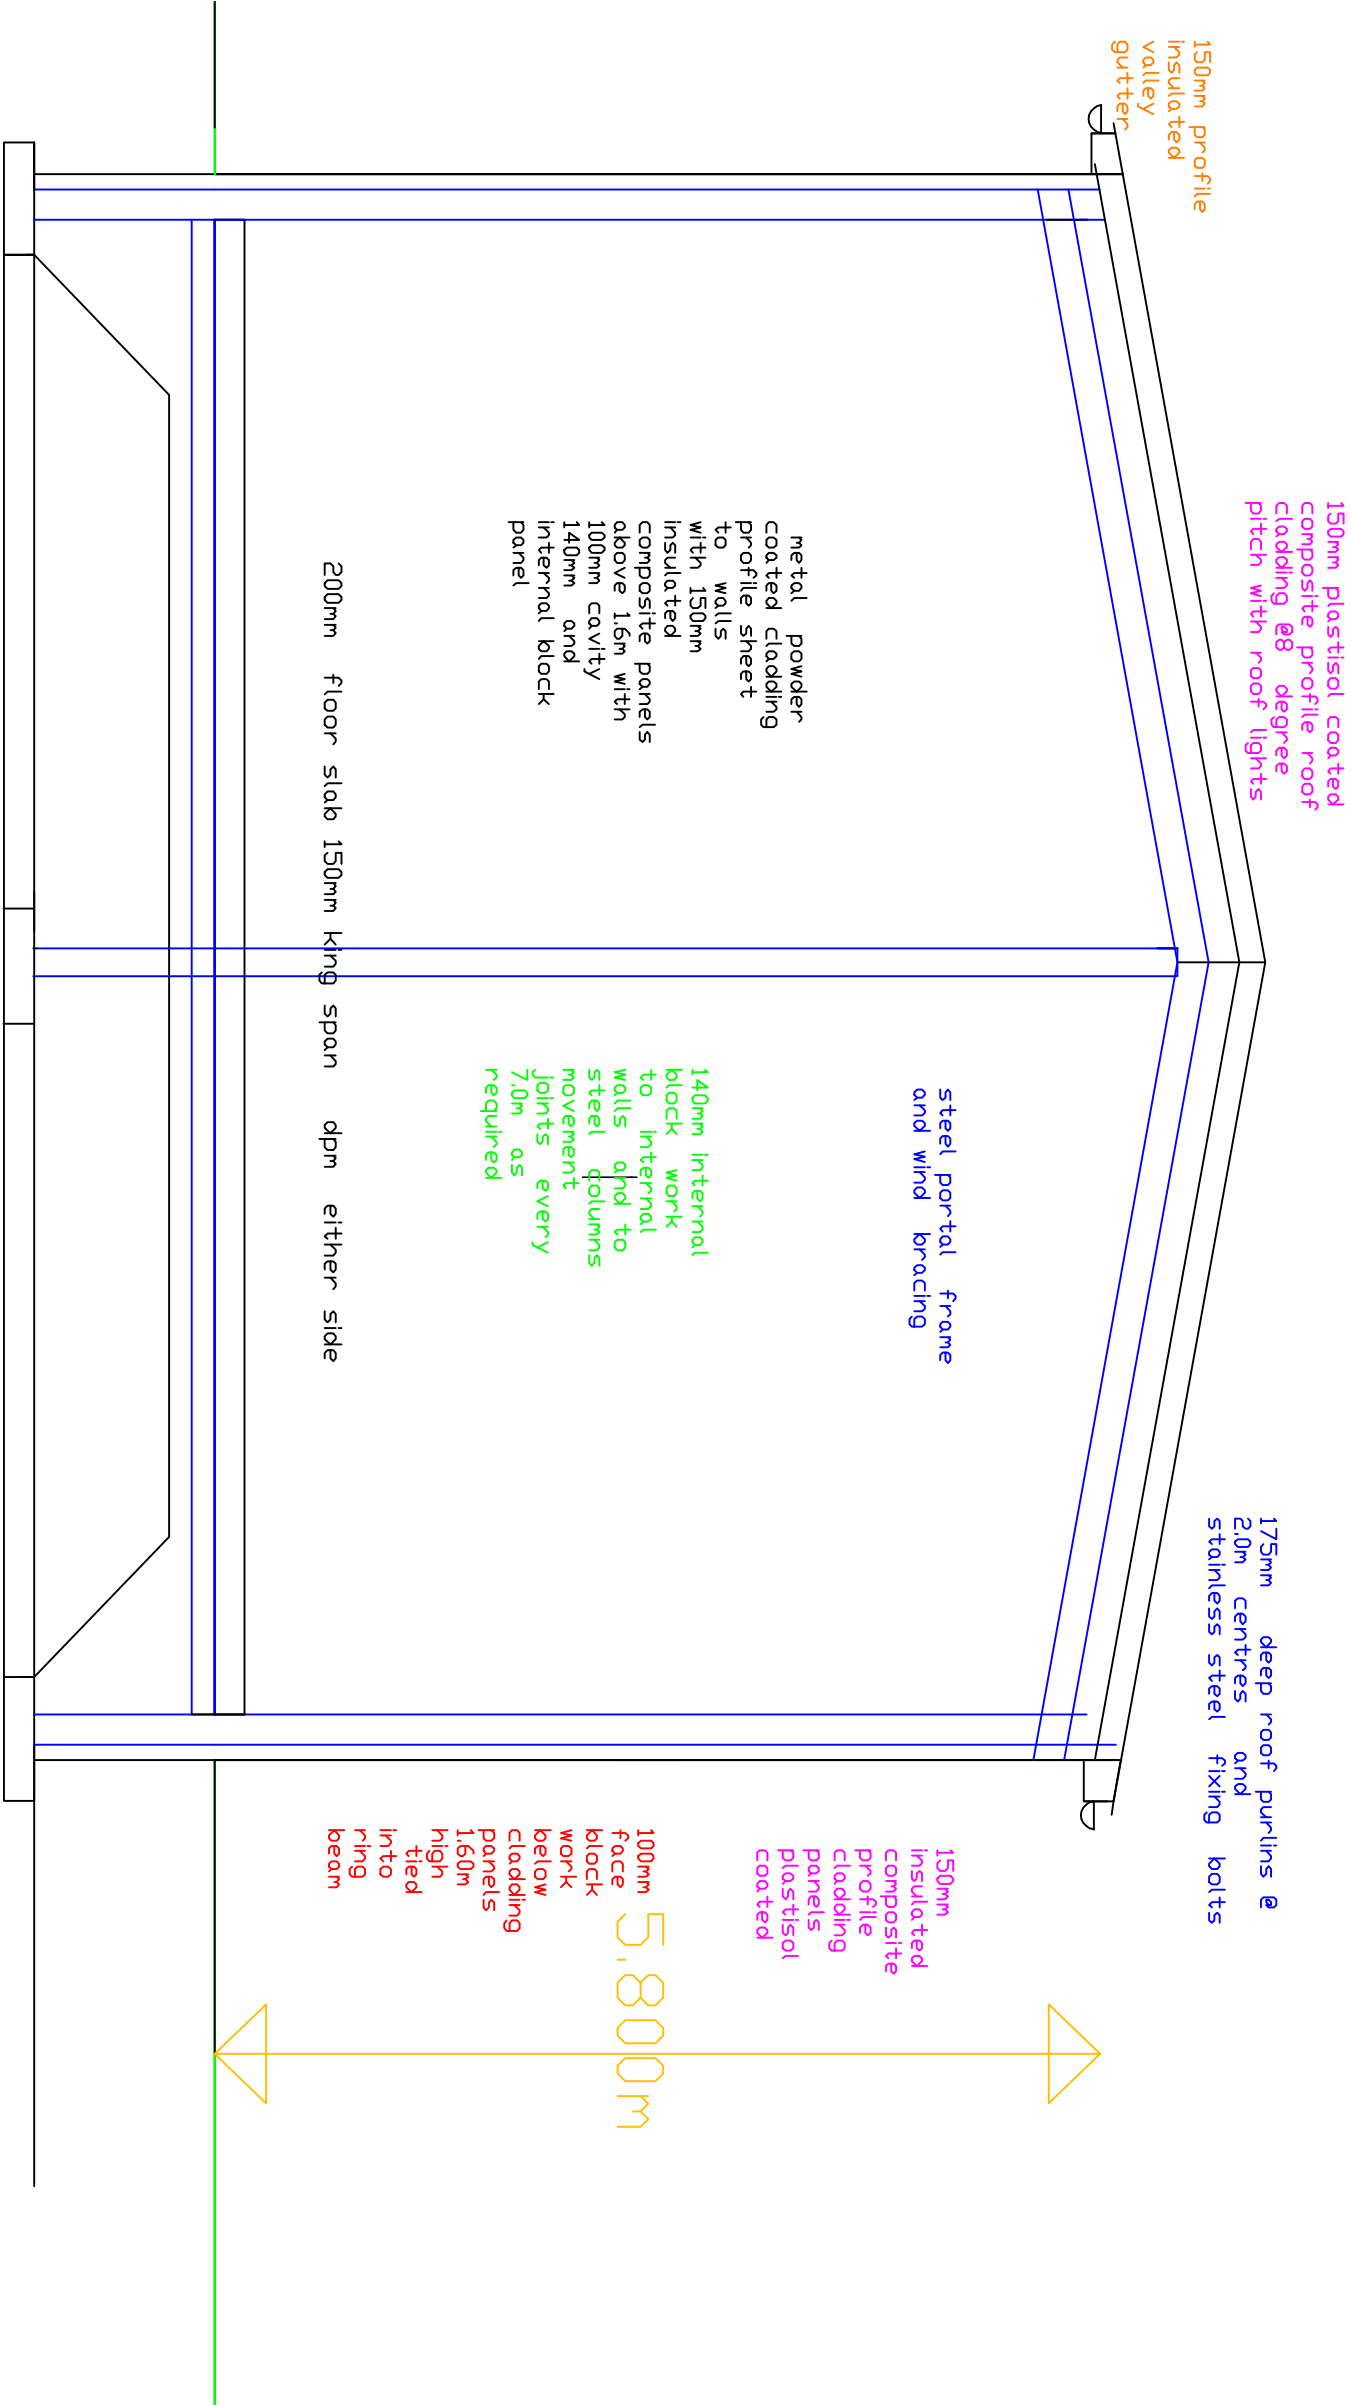

10,400m

PROPOSED SECTION
THROUGH 1:50

DO NOT SCALE OF THIS DRAWING TAKE ALL DIMENSIONS ON SITE (builders Note) Do not start any works until all the approvals have been obtained. Any discrepancy to be reported to Plans Drawn as soon as possible.		
drawn:	DRW	
client:	HOME4YOU MANCHESTER LTD LAND BEHIND 159-171, WINDERMERE ROAD , MIDDLETON , M24 5NQ TEL07948567512	
drawing title:	NEW INDUSTRIAL UNITS WITH OFF STREET PARKING	
project:	ROCHDALE MET. BOROUGH COUNCIL PLANNING & BUILDING CONTROL APPLICATION	
PLANS DRAWN		
tel.no	07952934281 07856609593	
email	Ba.winterbottom@aol.com	
www.Plansforproperty.com www.plansdrawn.org		
date:	APRIL, 2024	
project no.	drwg. no.	A3 paper
WR 159	31	